


LOCATION 1 @ 1:250

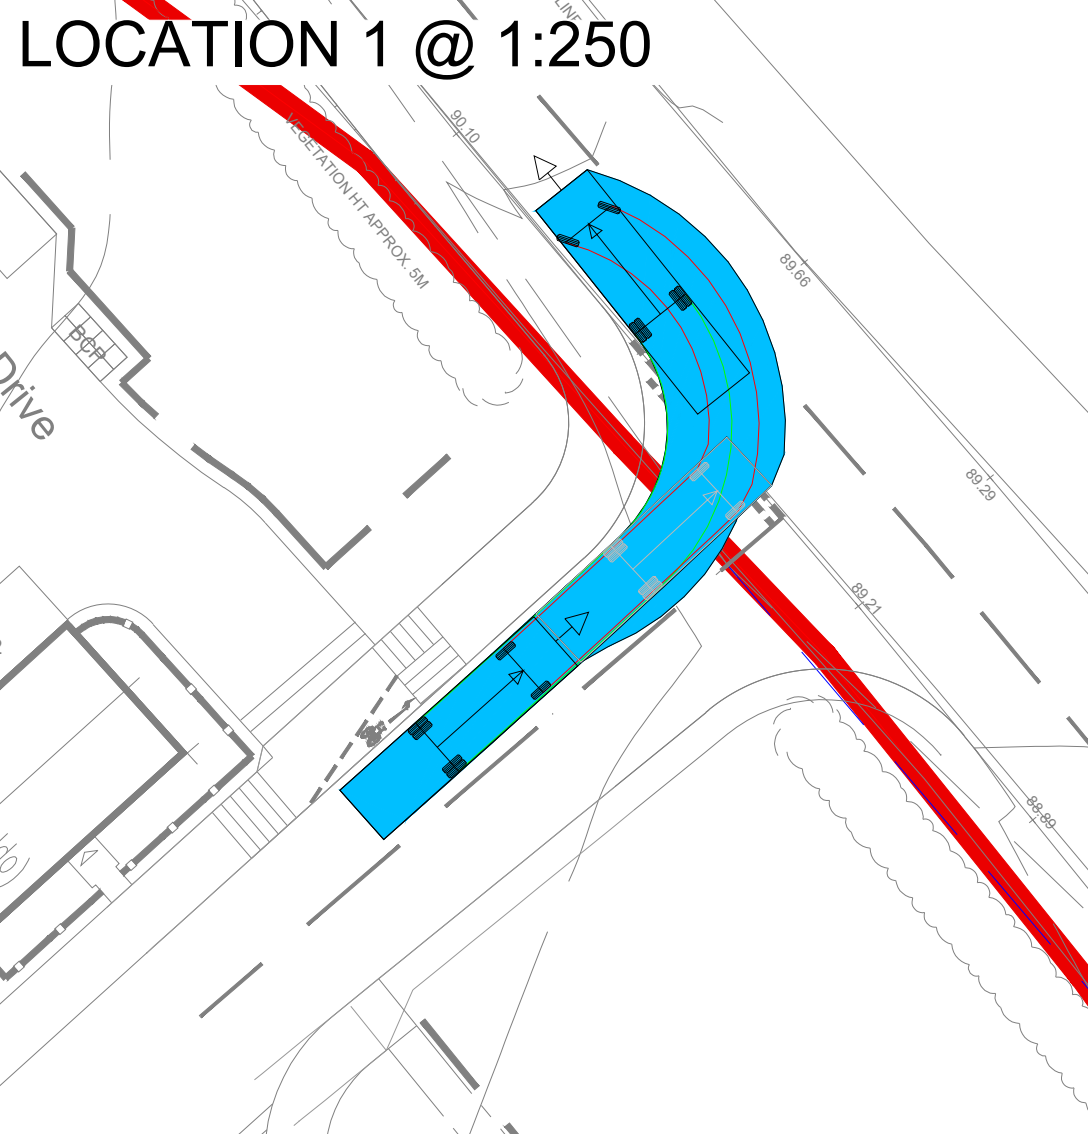

LOCATION 2 @ 1:250




LOCATION 3 @ 1:250



LOCATION 4 @ 1:250




LOCATION 5 @ 1:250

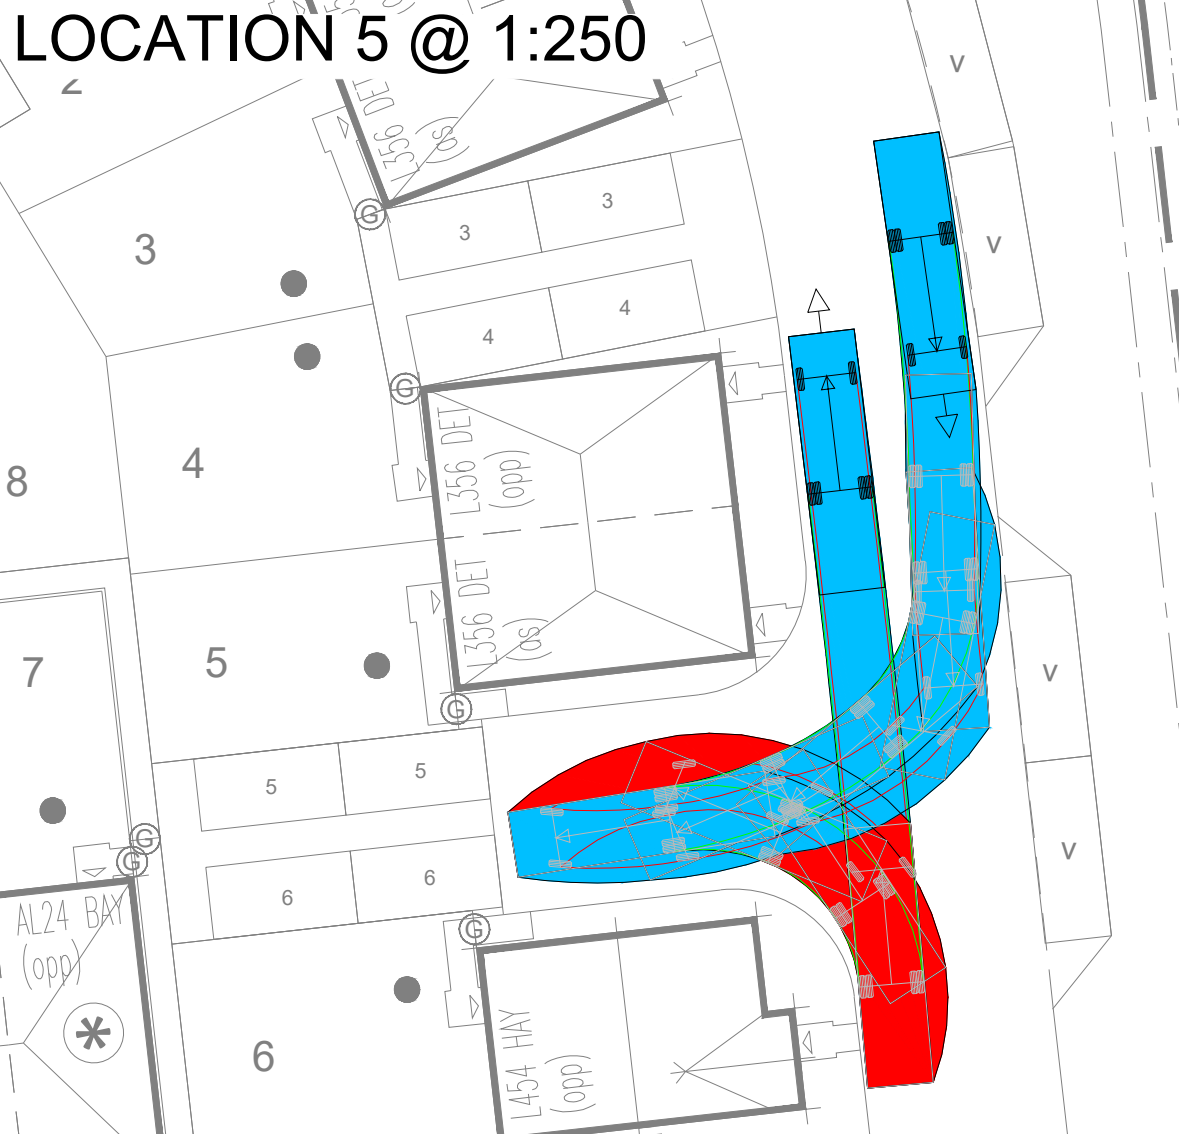


LOCATION 6 @ 1:250




LOCATION 7 @ 1:250

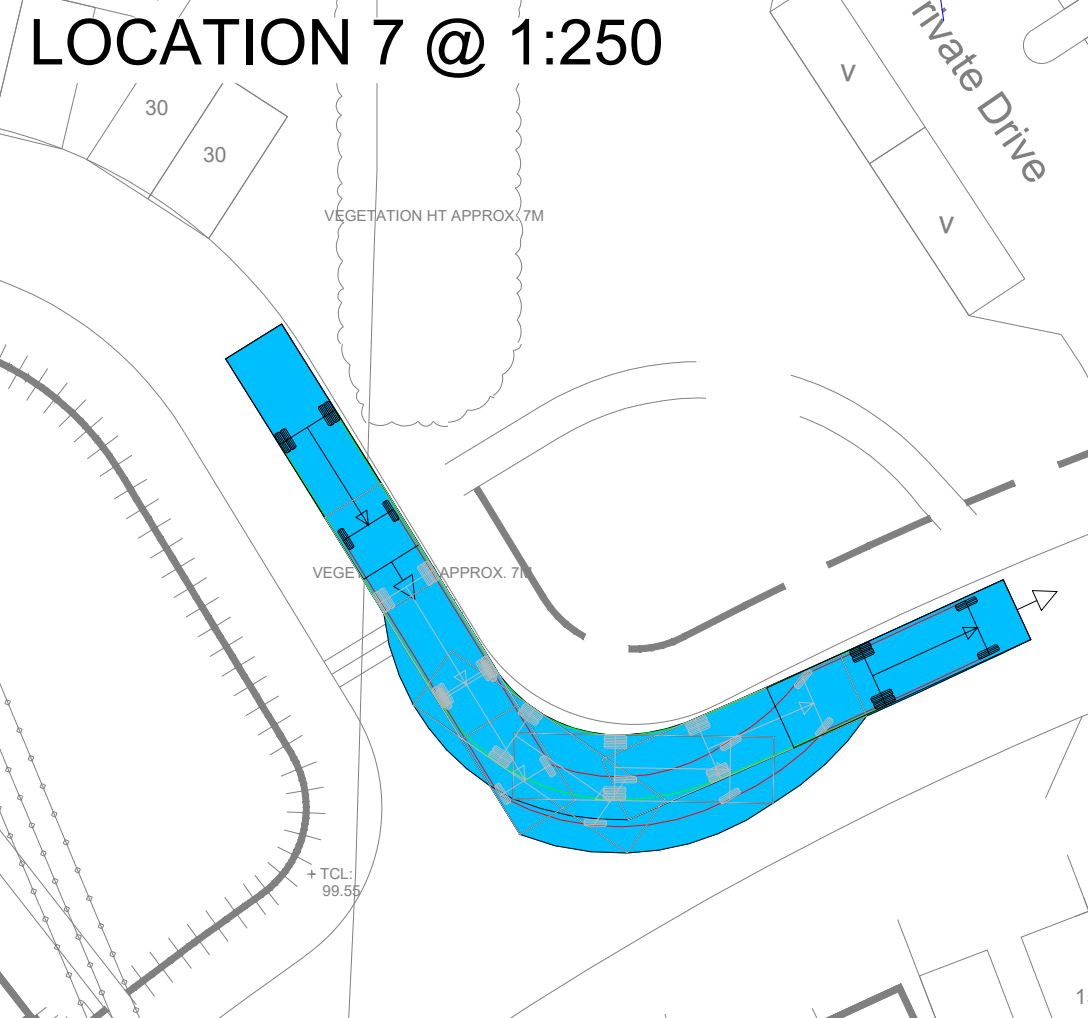


LOCATION 8 @ 1:250

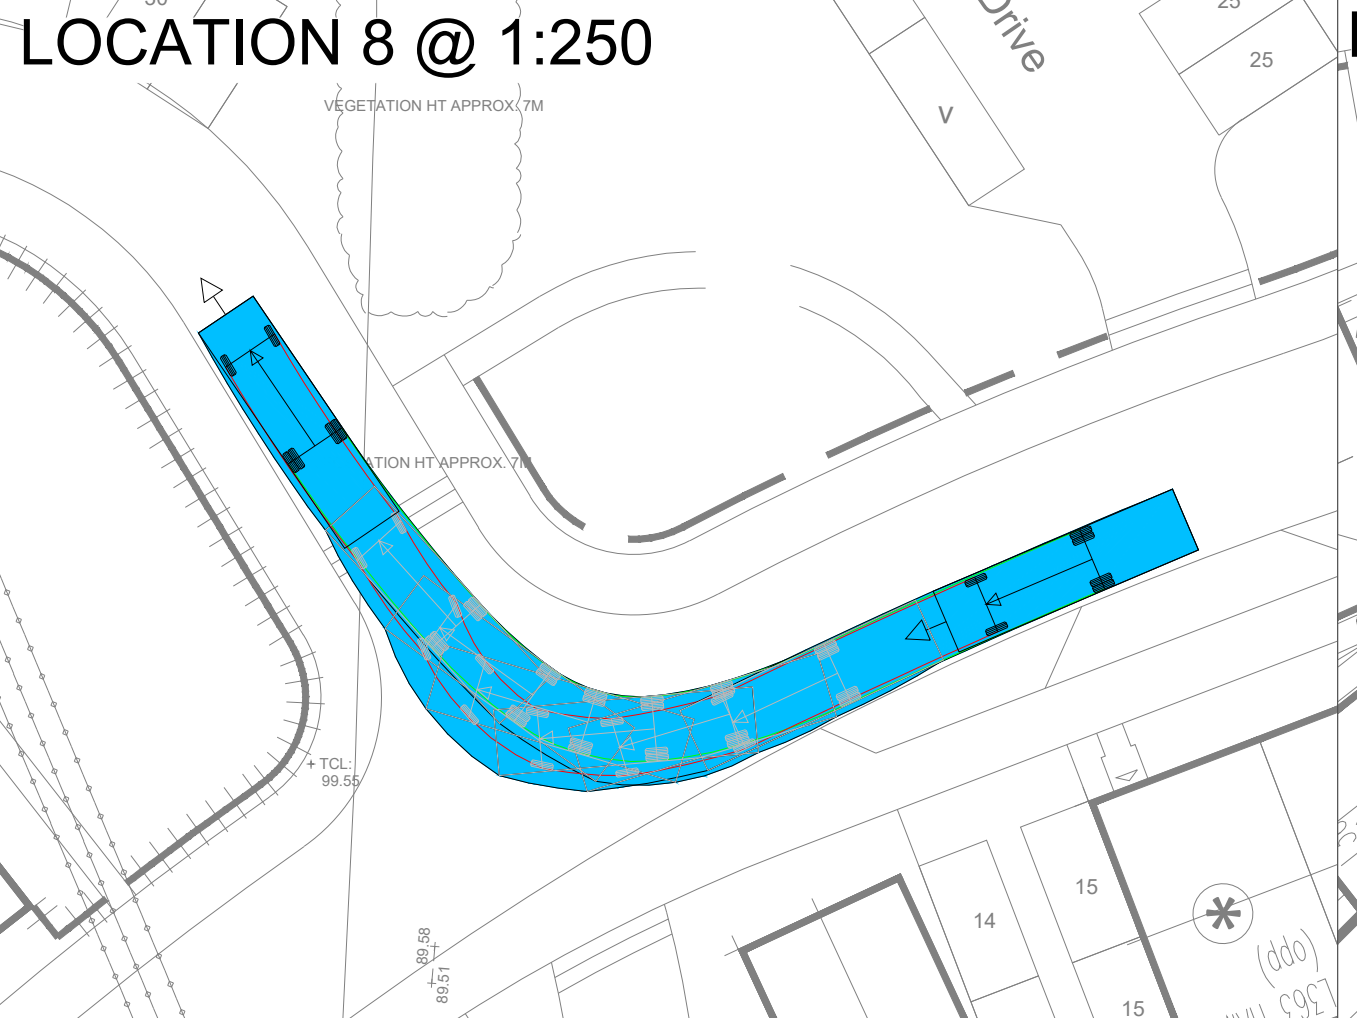


LOCATION 9 @ 1:250

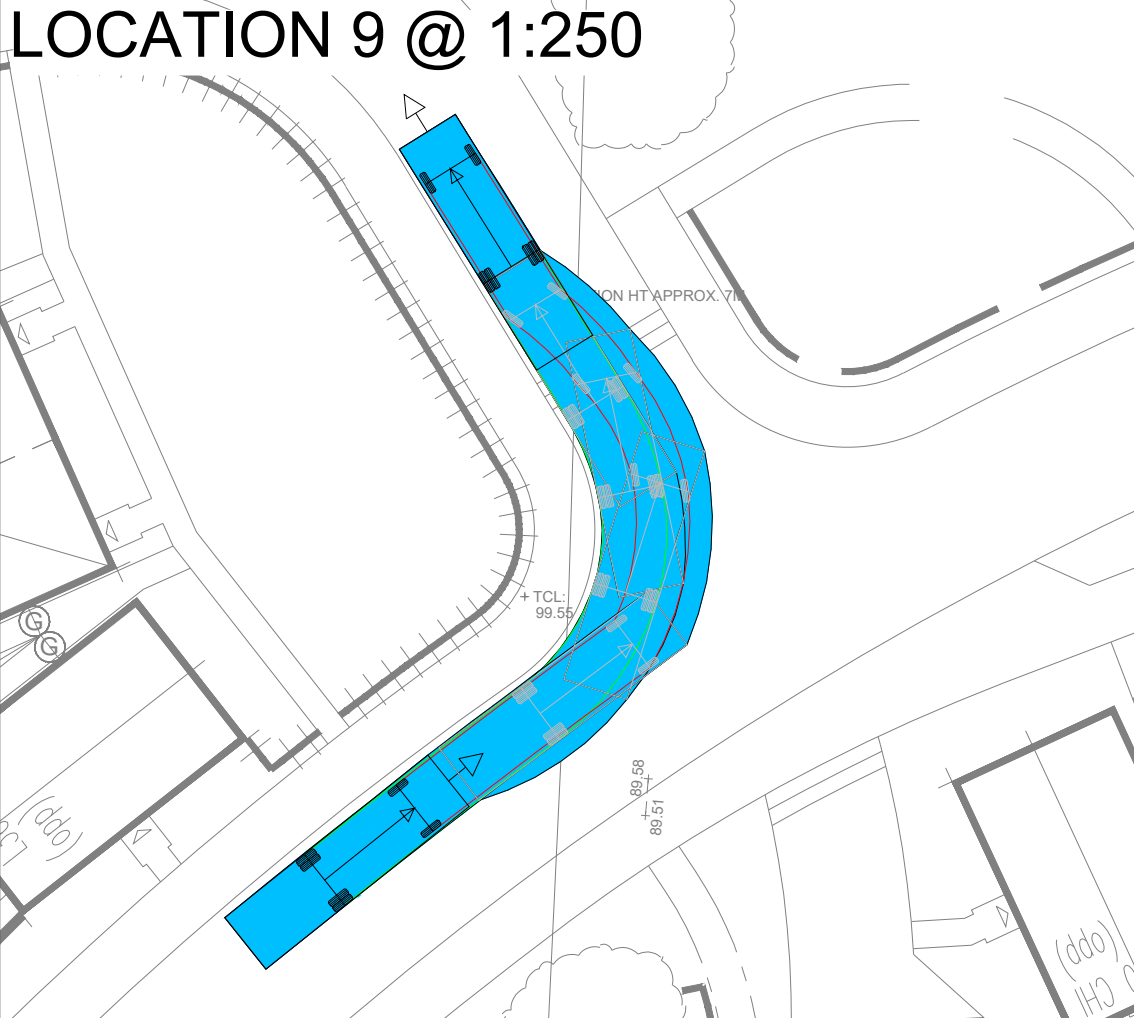


LOCATION 10 @ 1:250

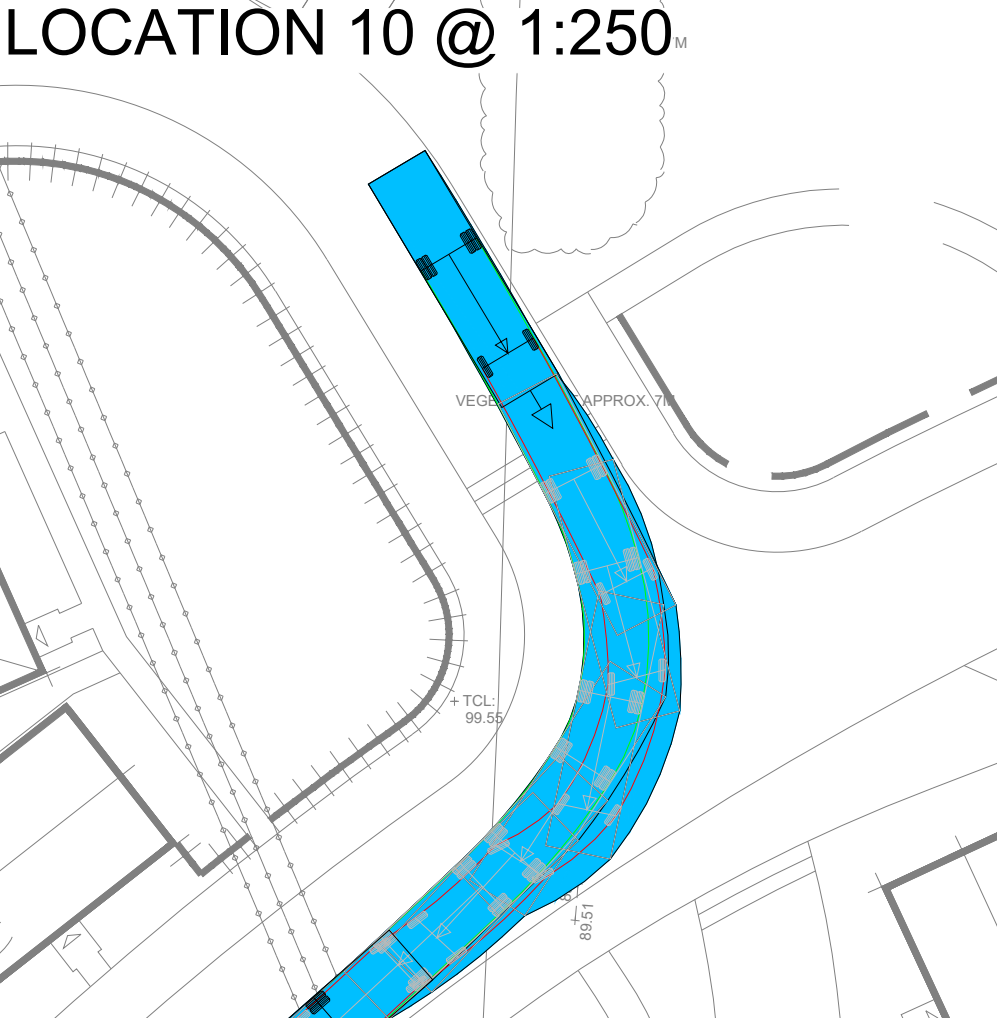


LOCATION 11 @ 1:250

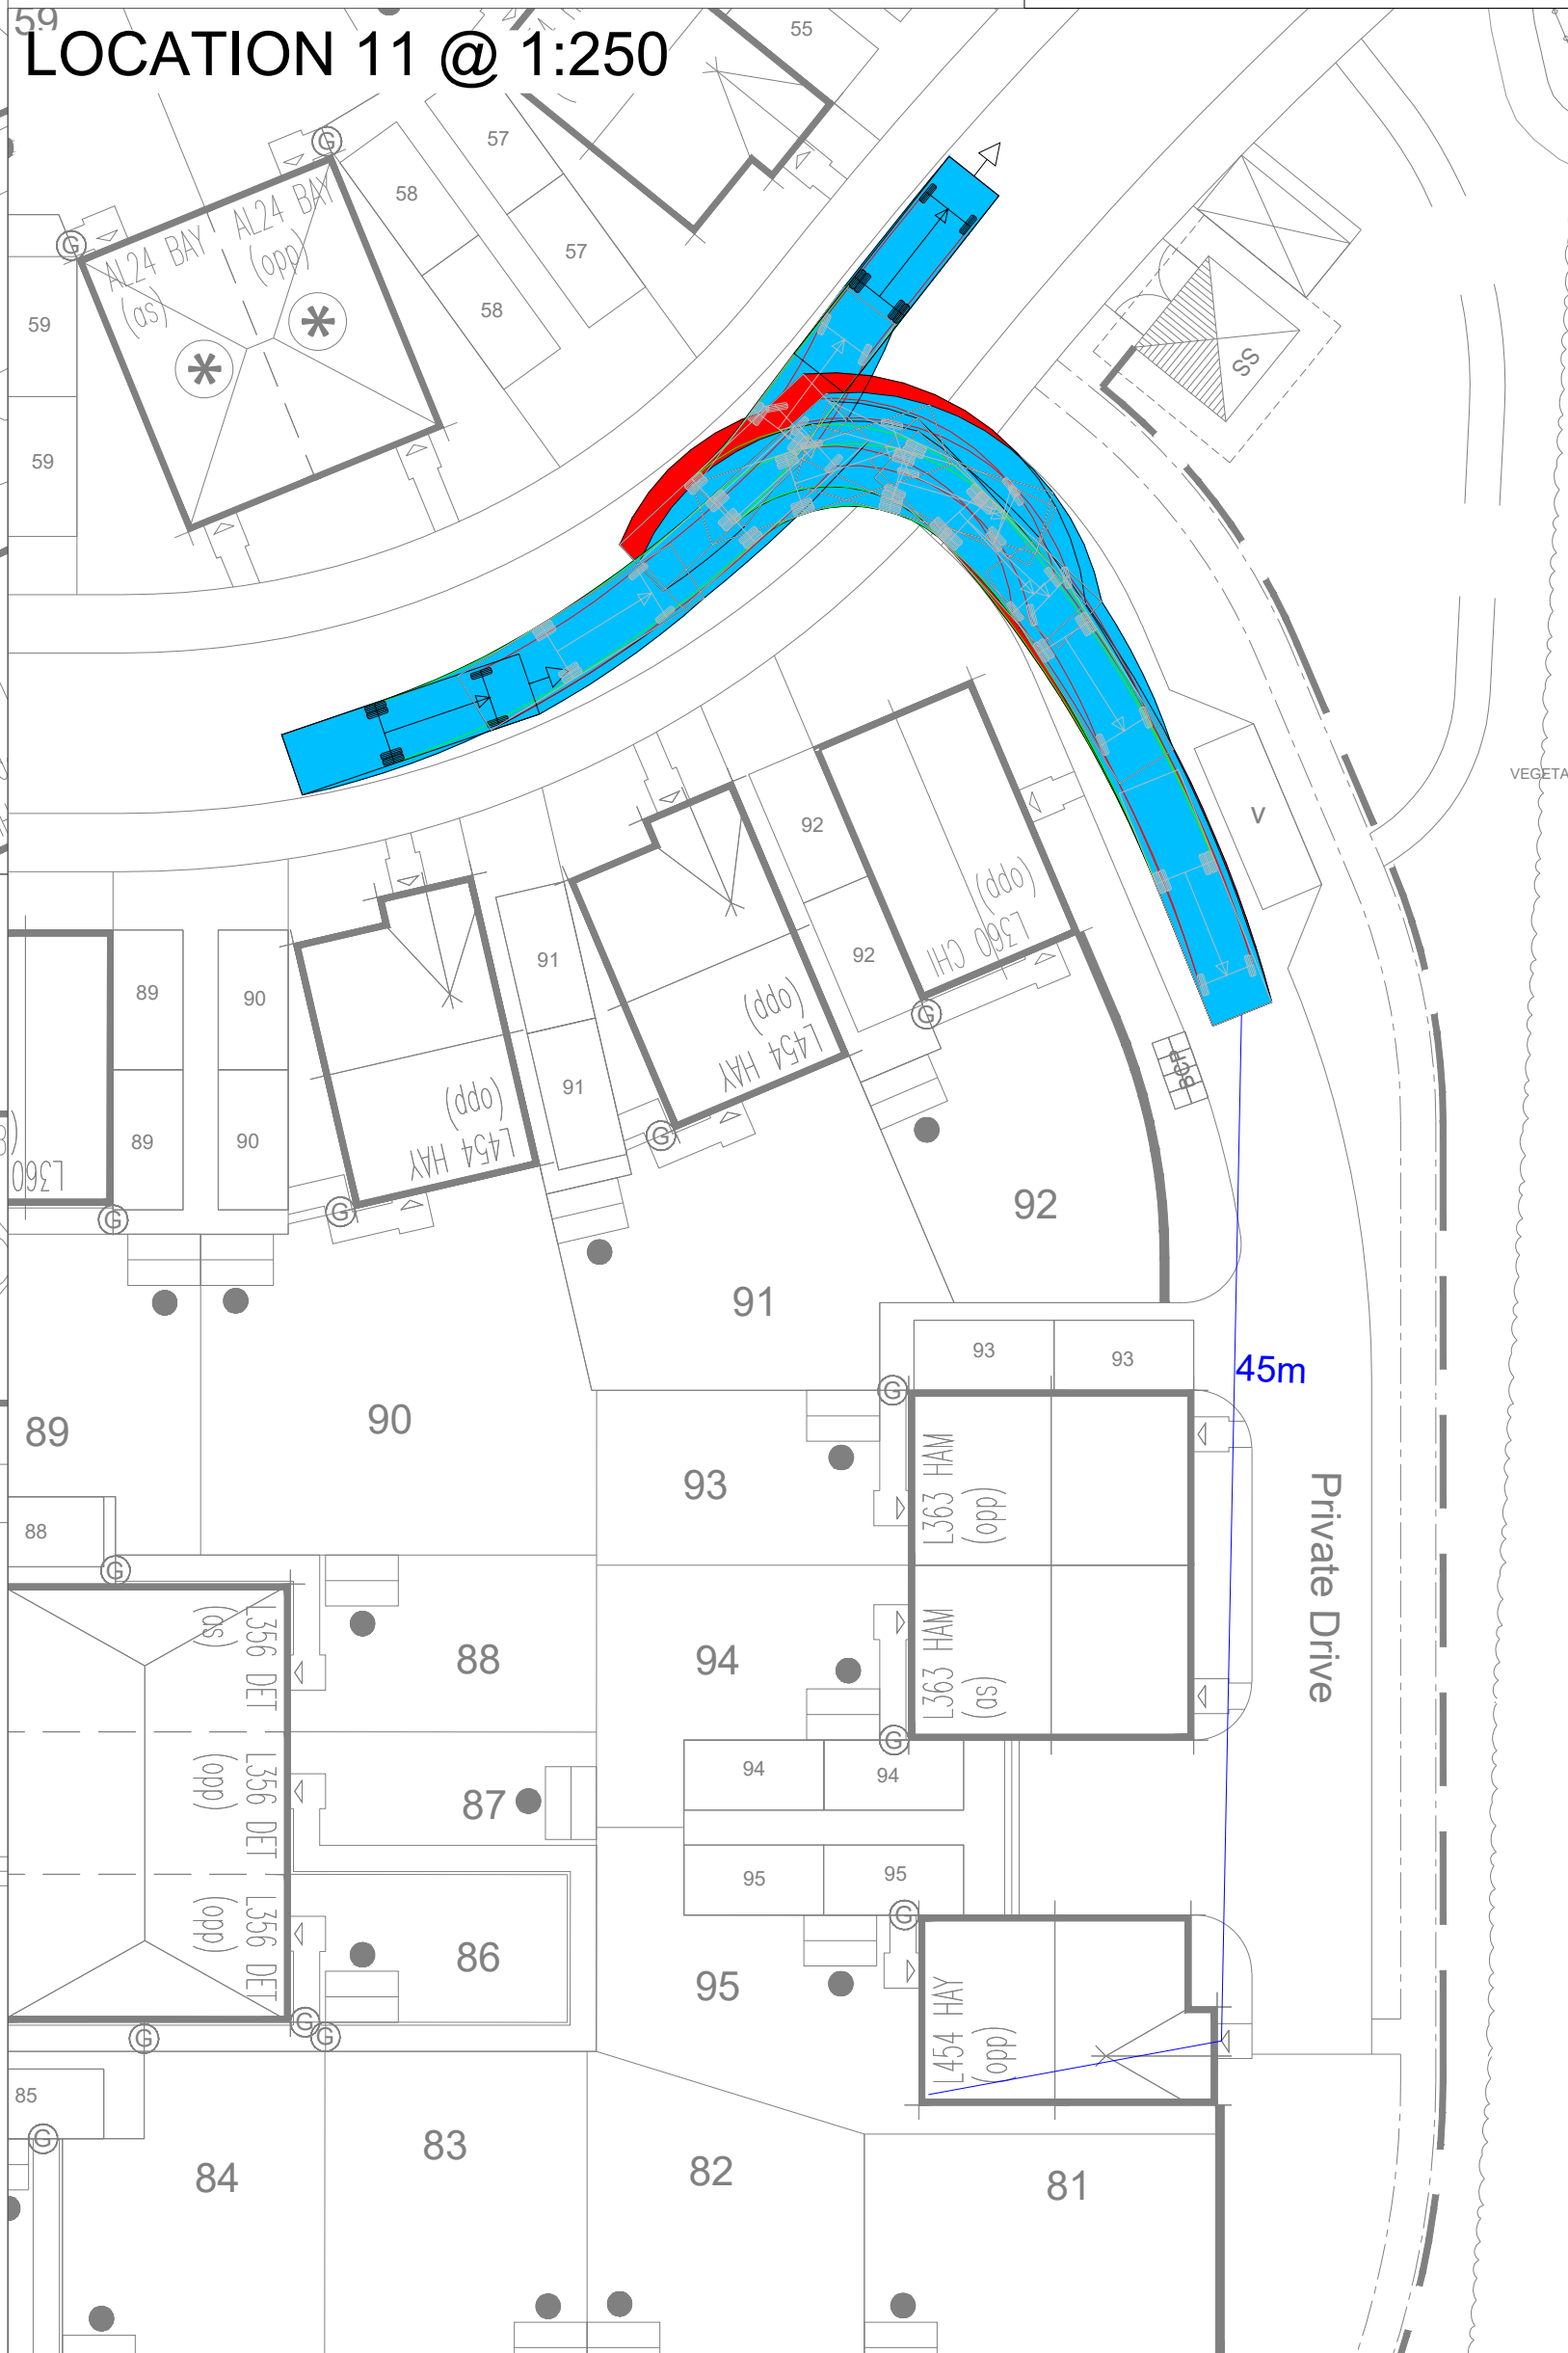


LOCATION 12 @ 1:250

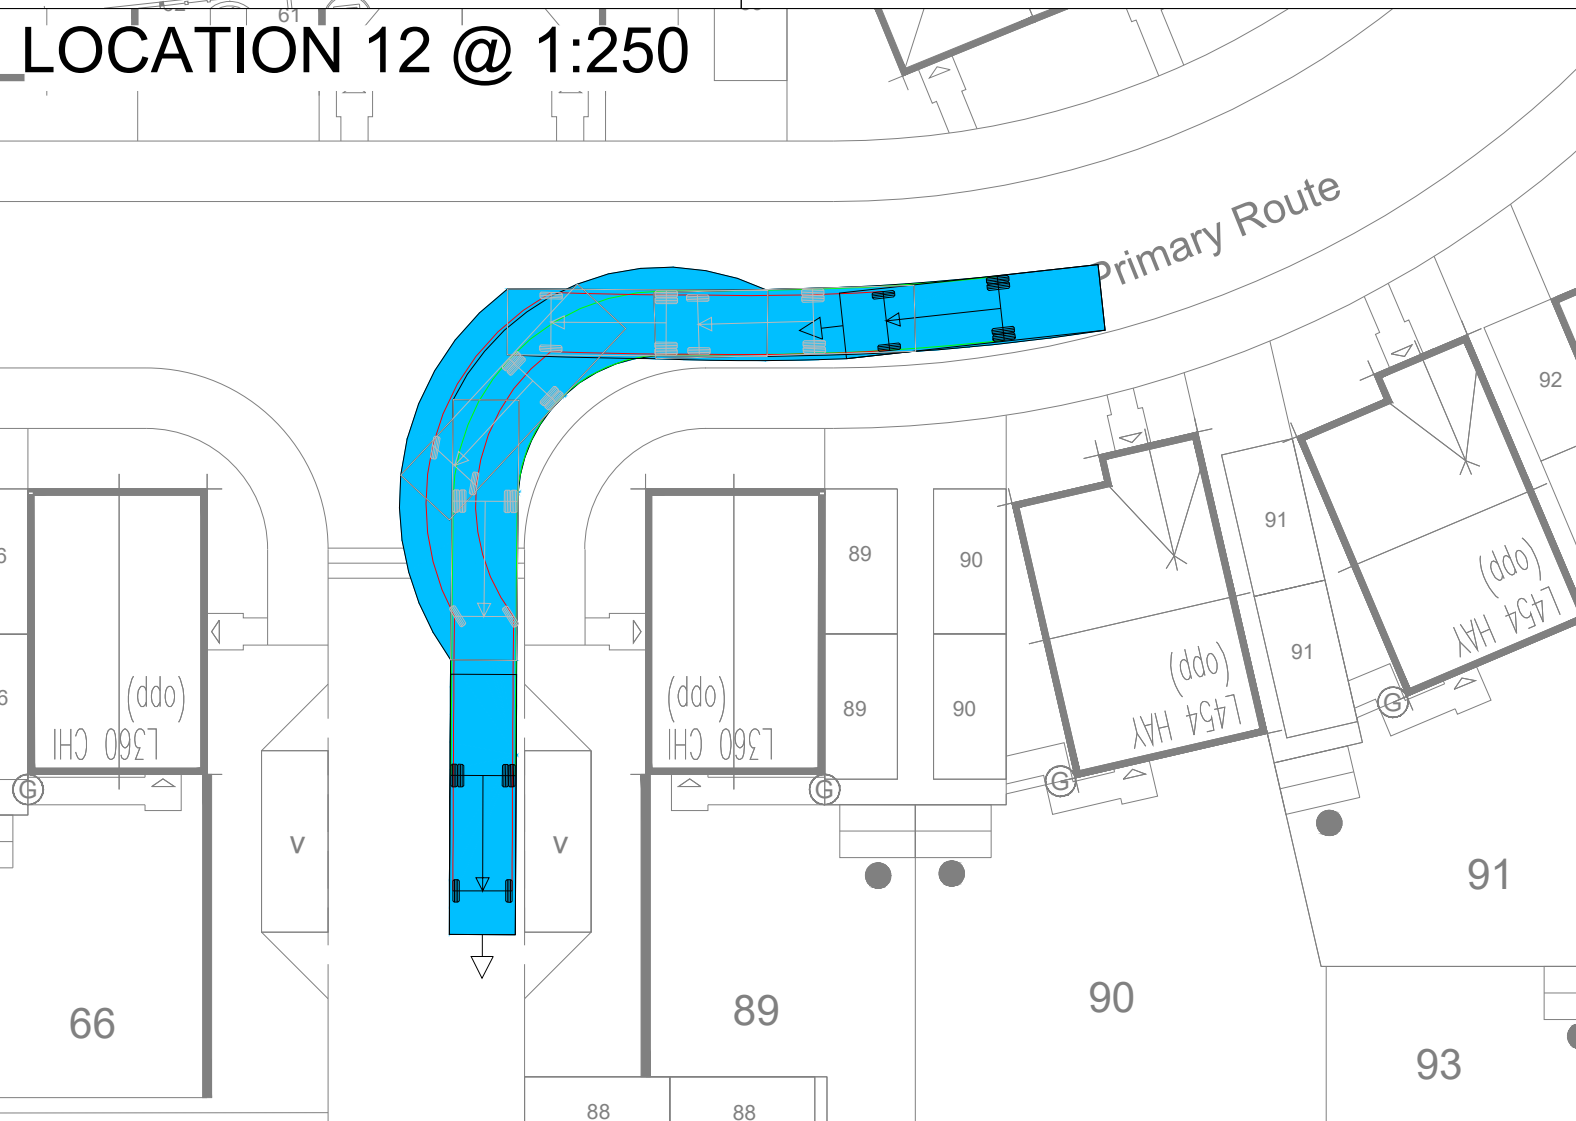


LOCATION 13 @ 1:250

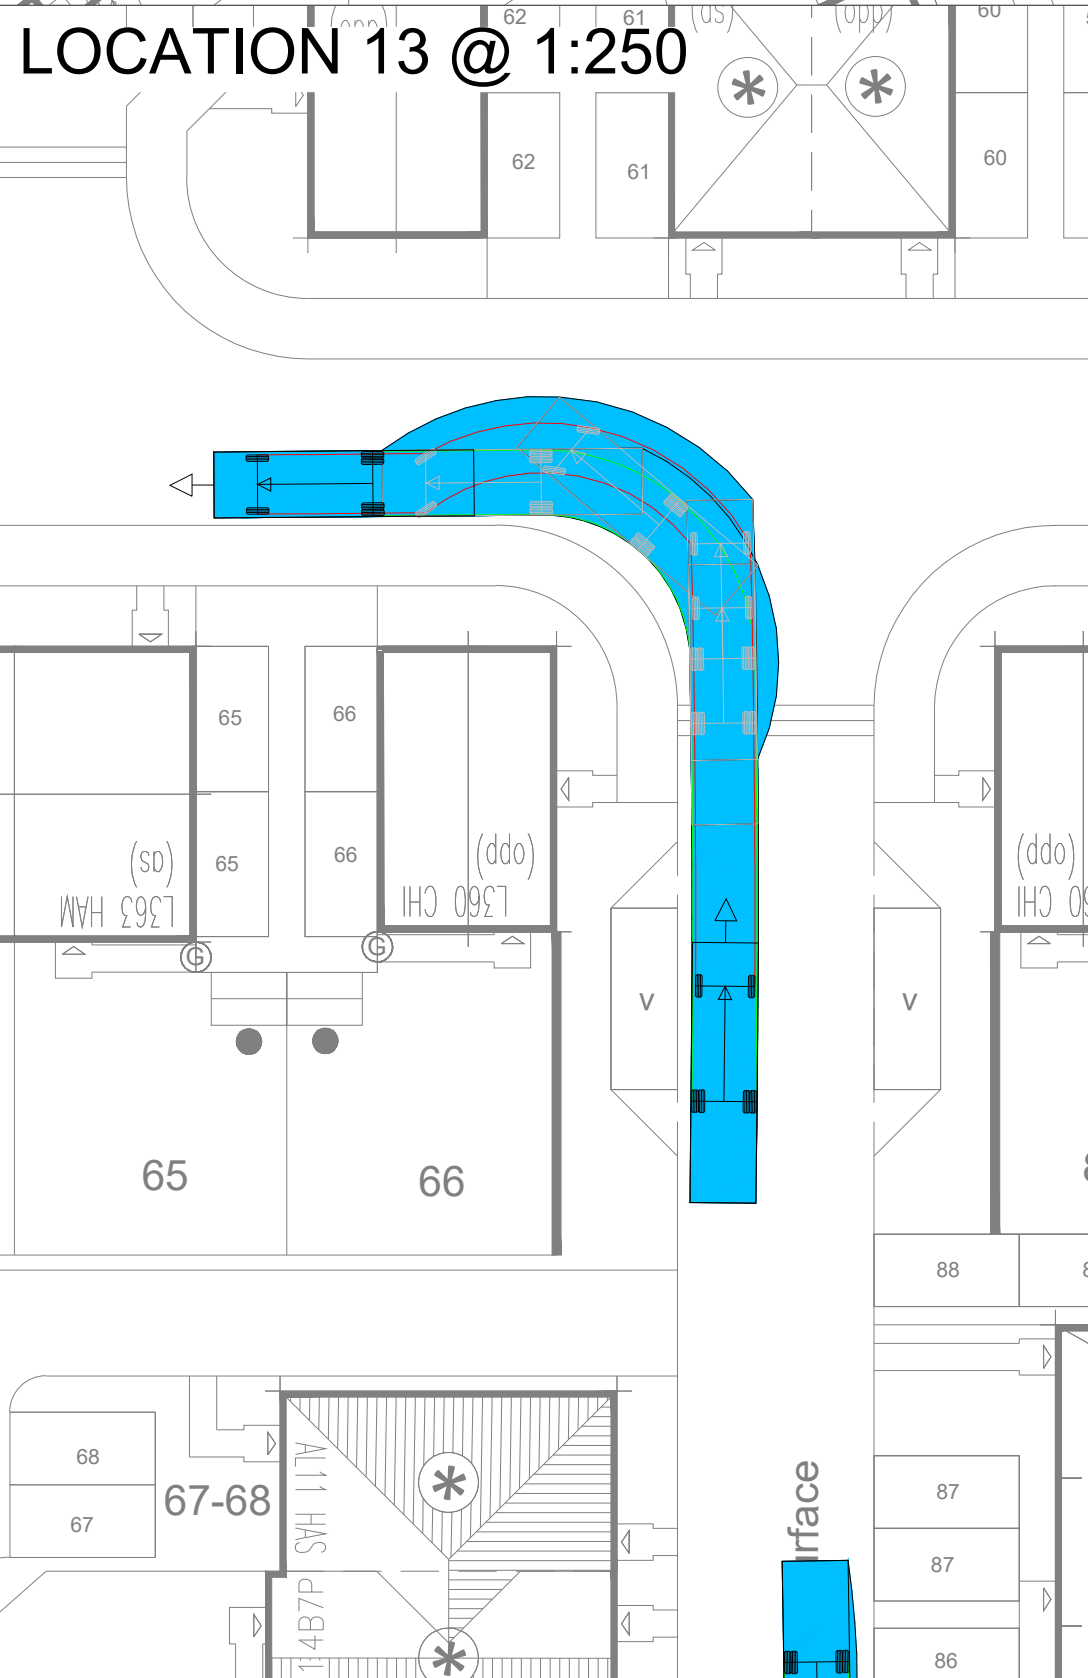


LOCATION 14 @ 1:250

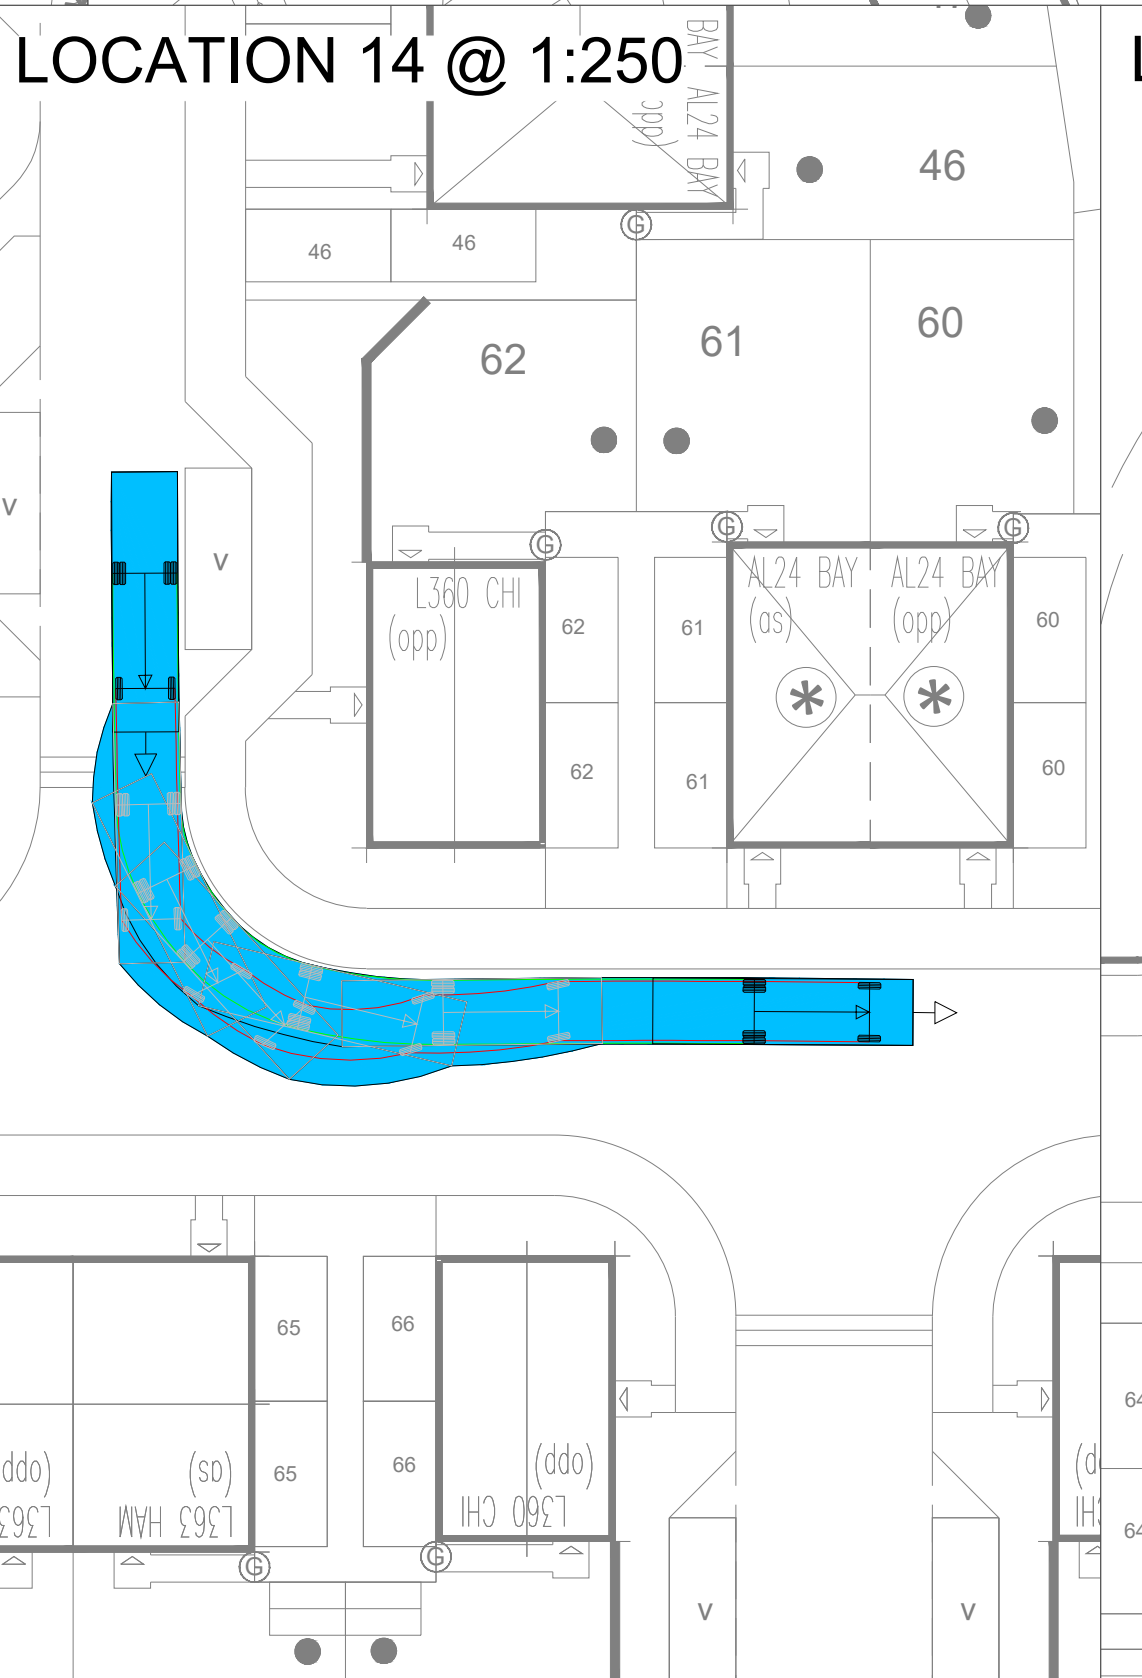

LOCATION 15 @ 1:250

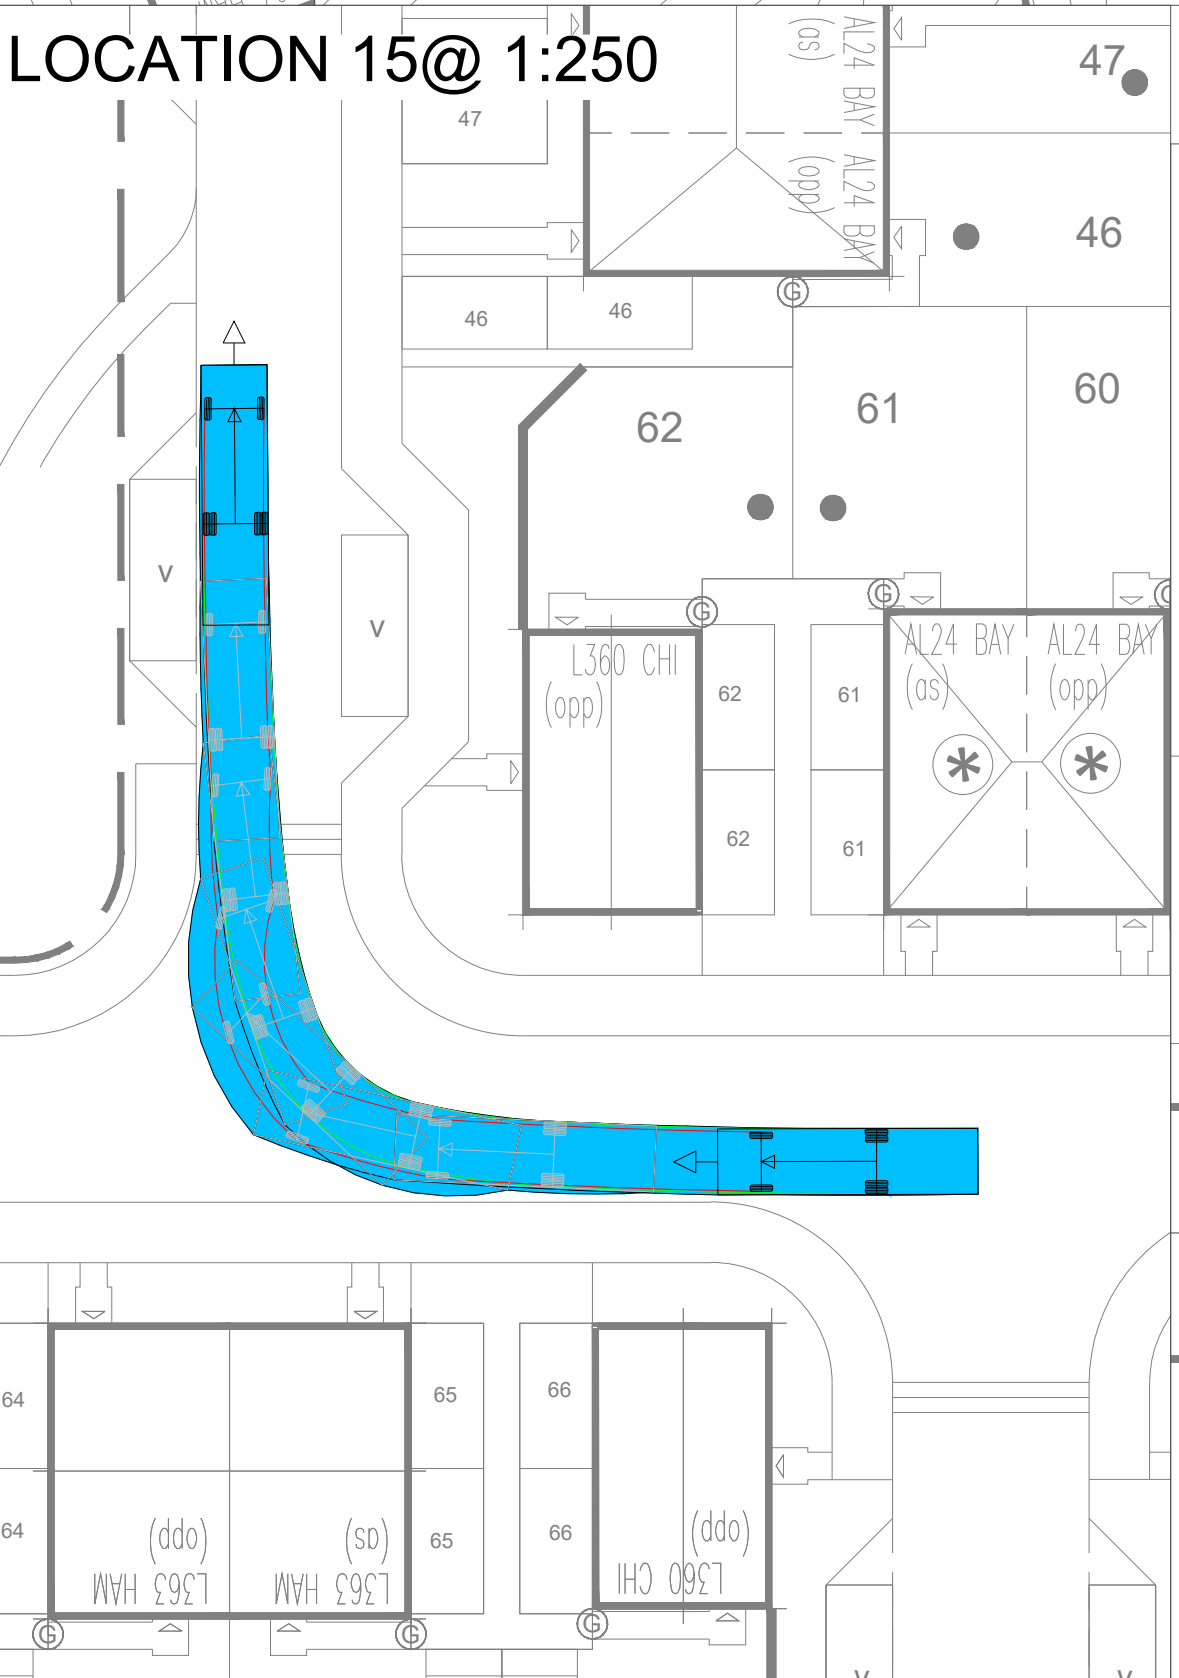

LOCATION 16 @ 1:250

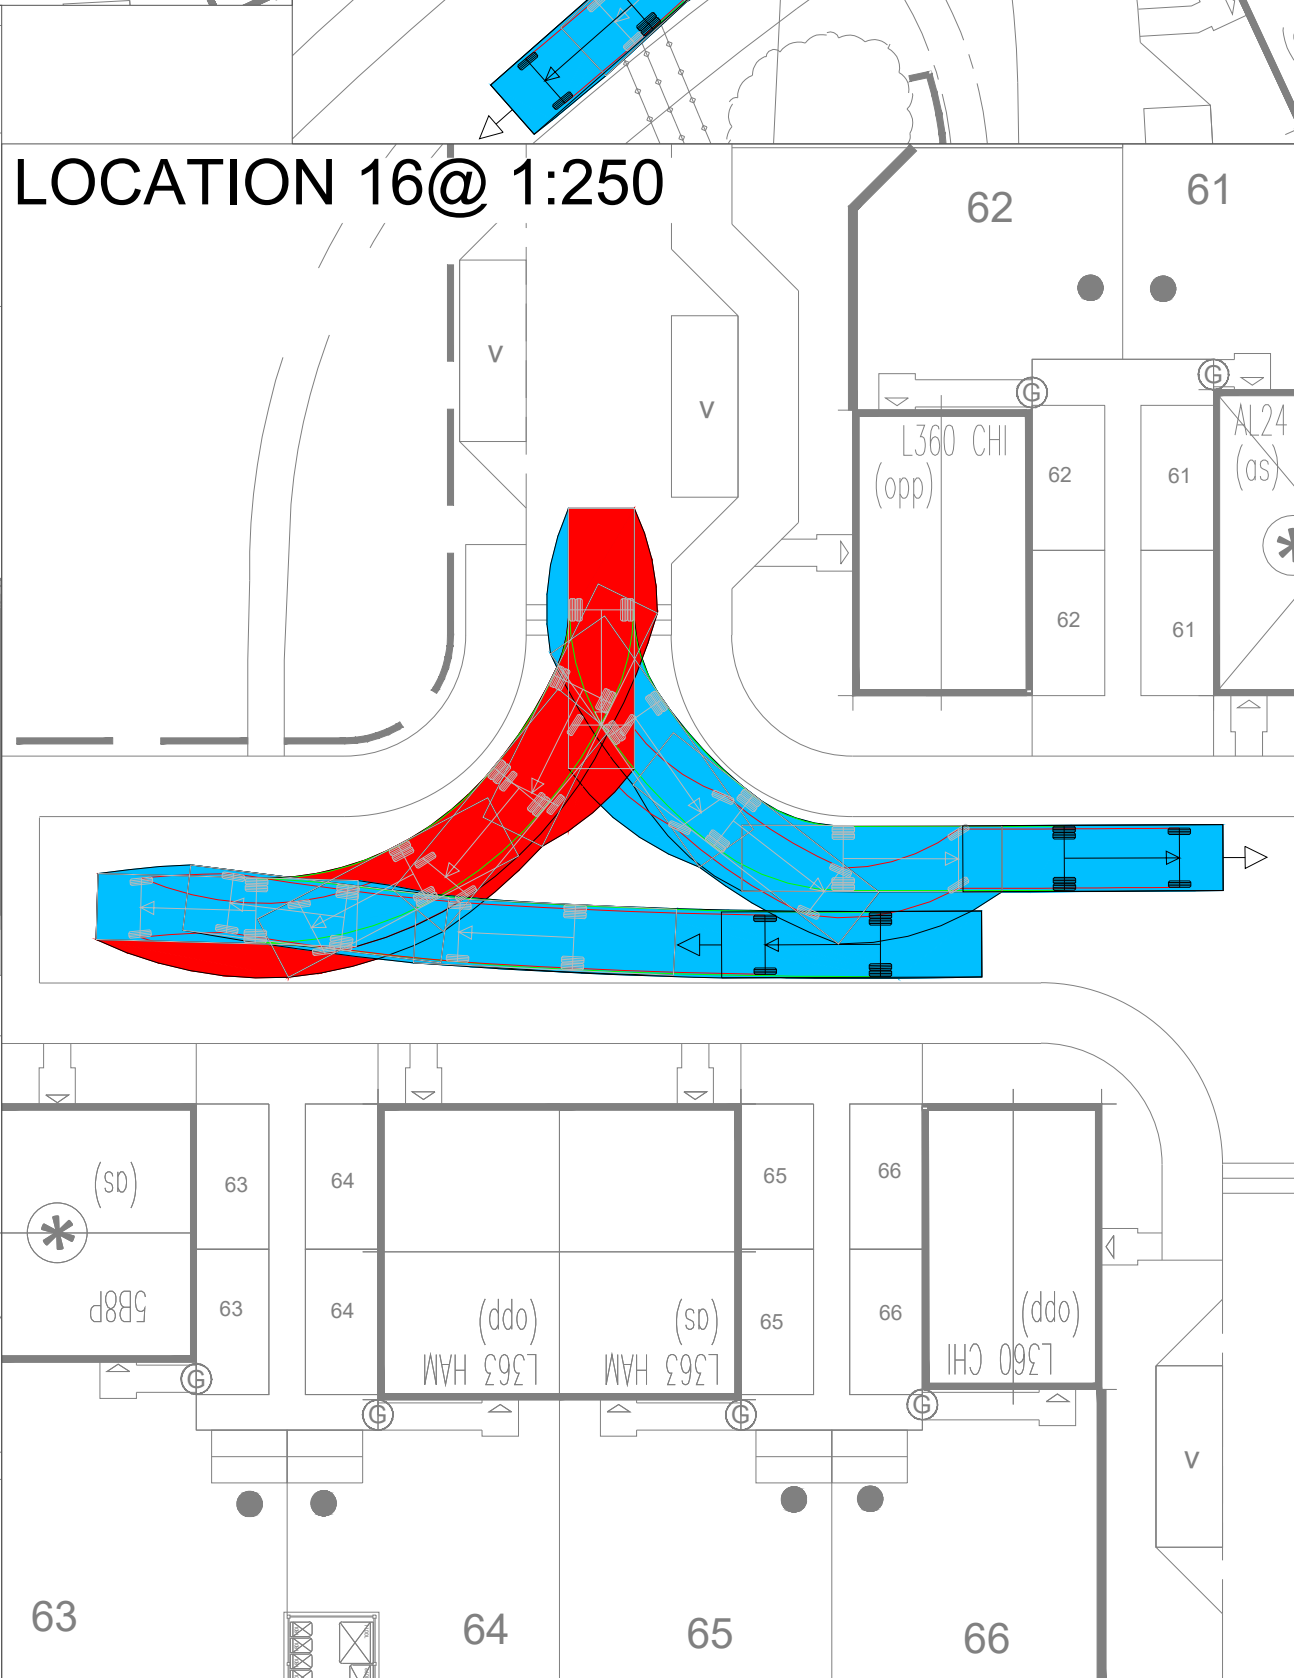


LOCATION 19 @ 1:250





LOCATION 18 @ 1:250



LOCATION 17 @ 1:250

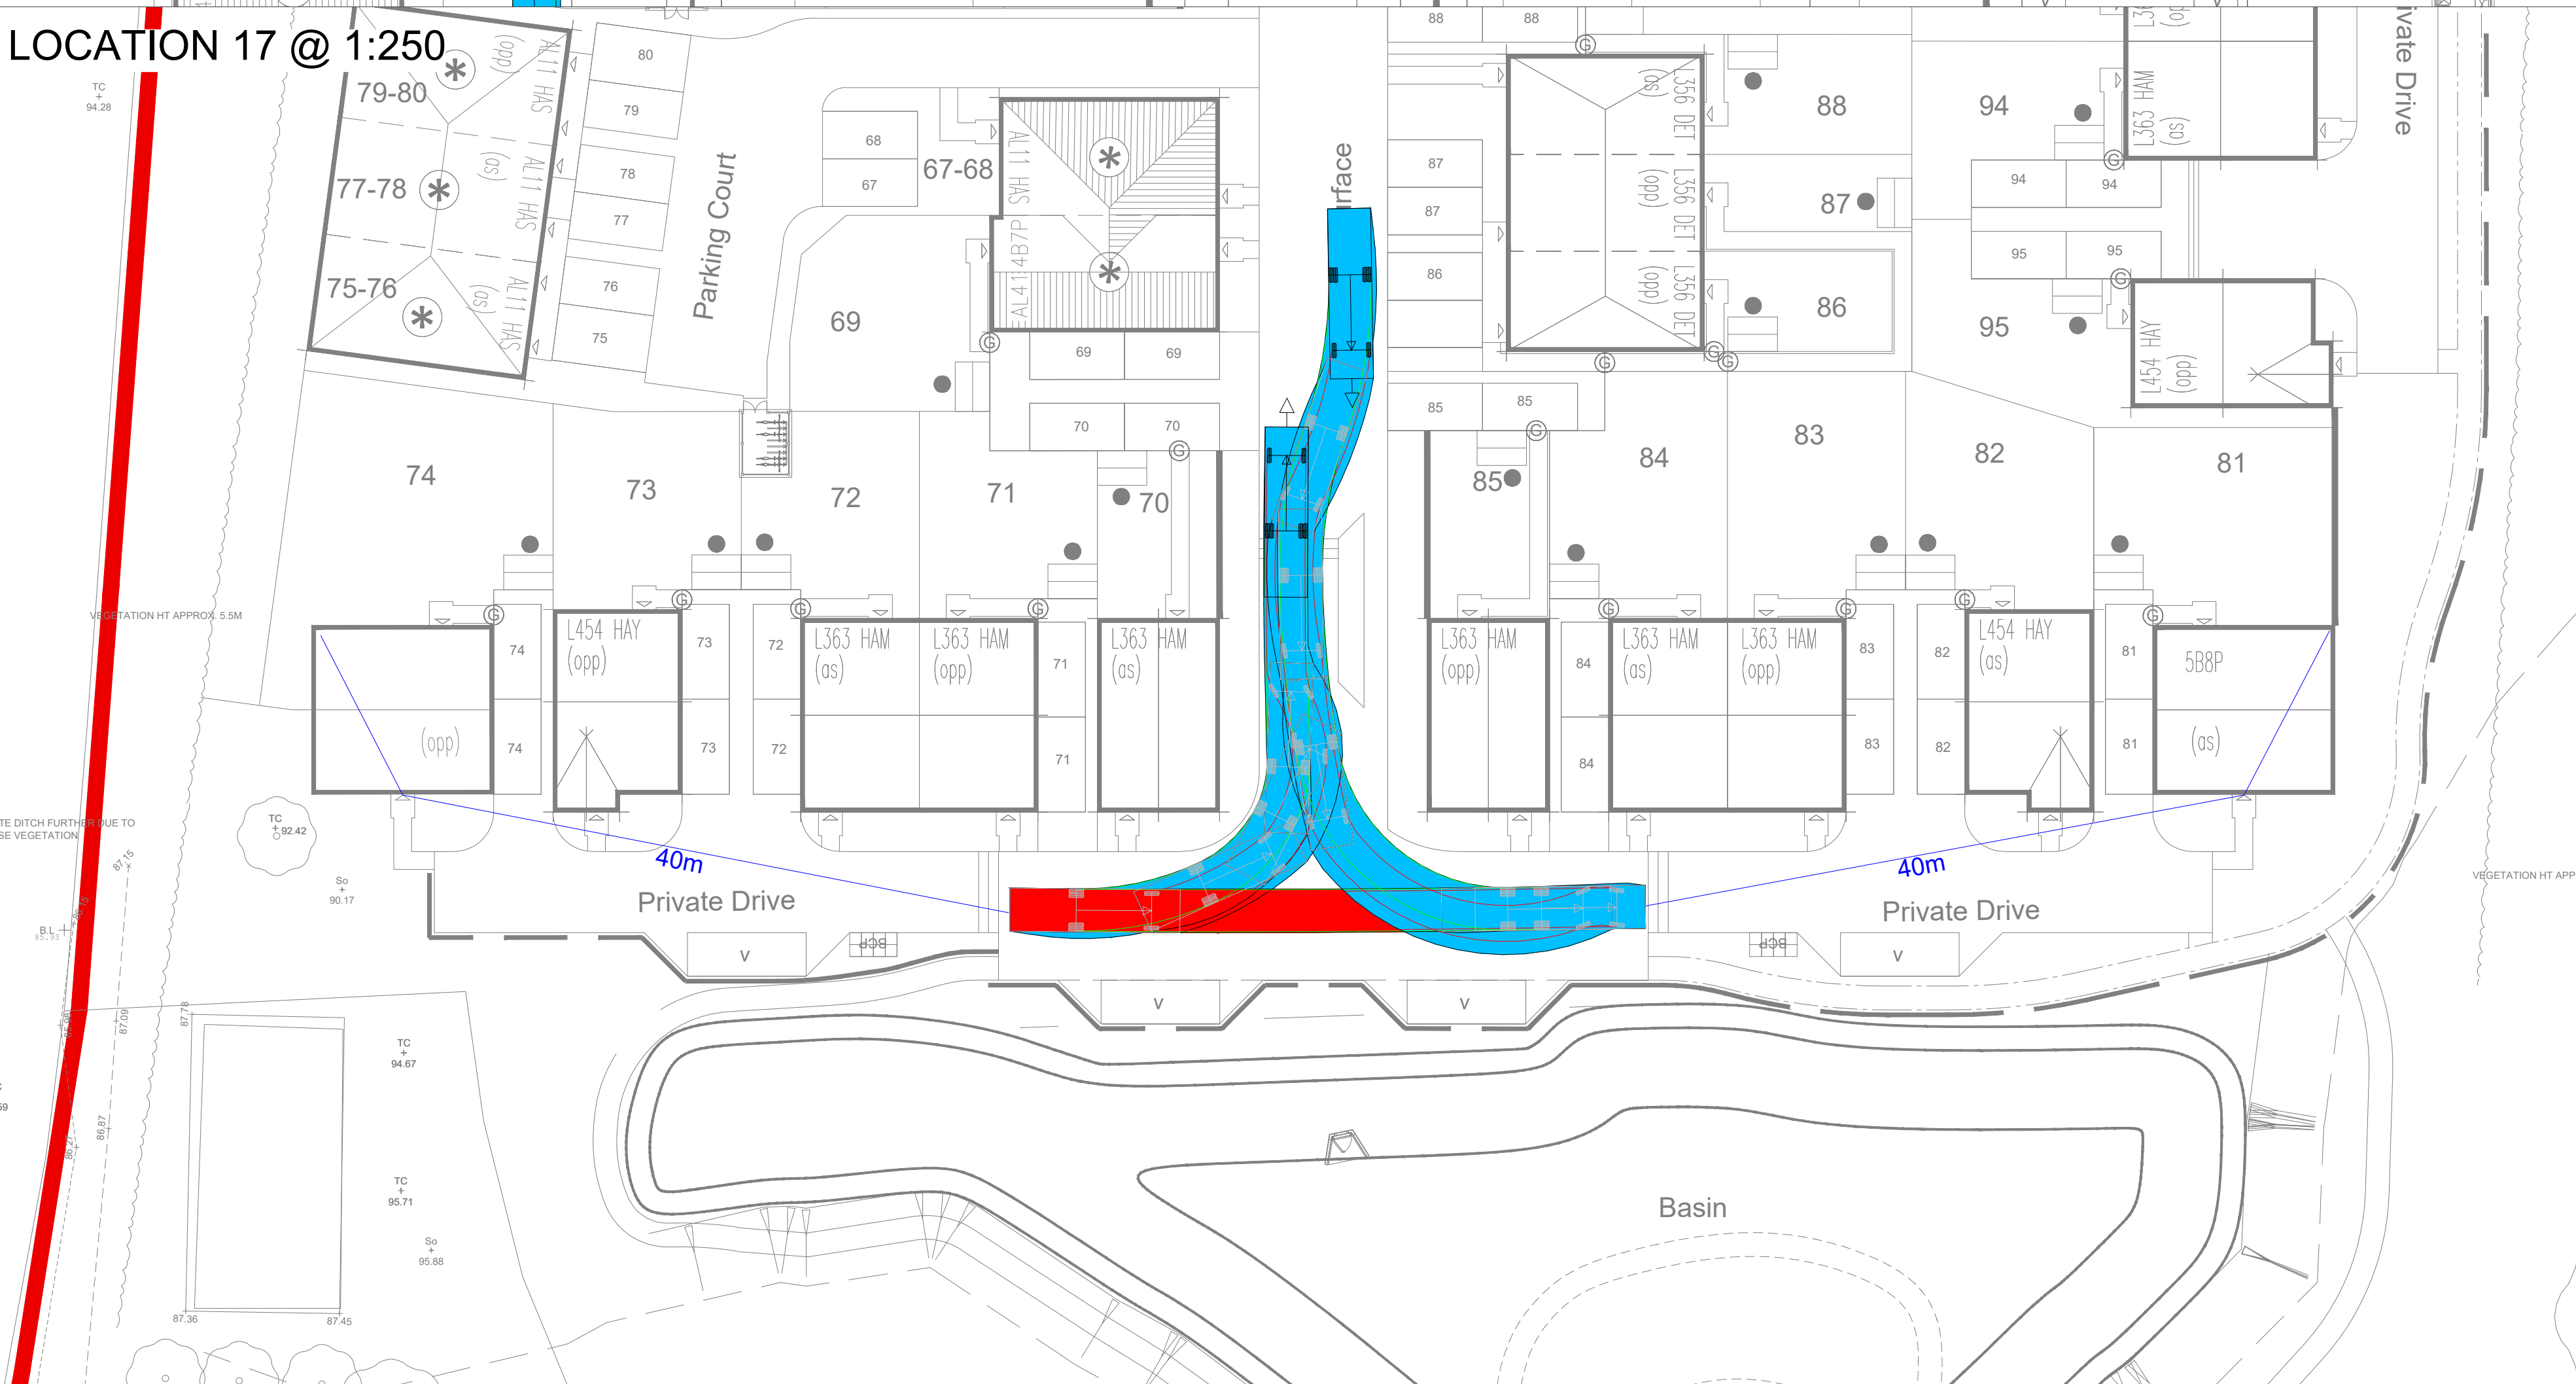

LOCATION 20 @ 1:250

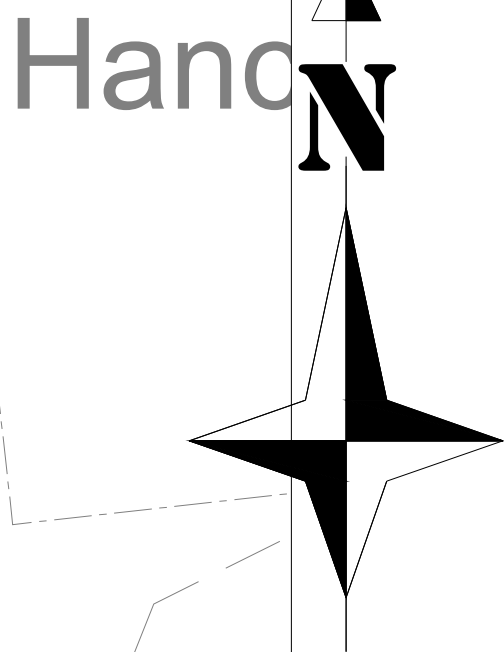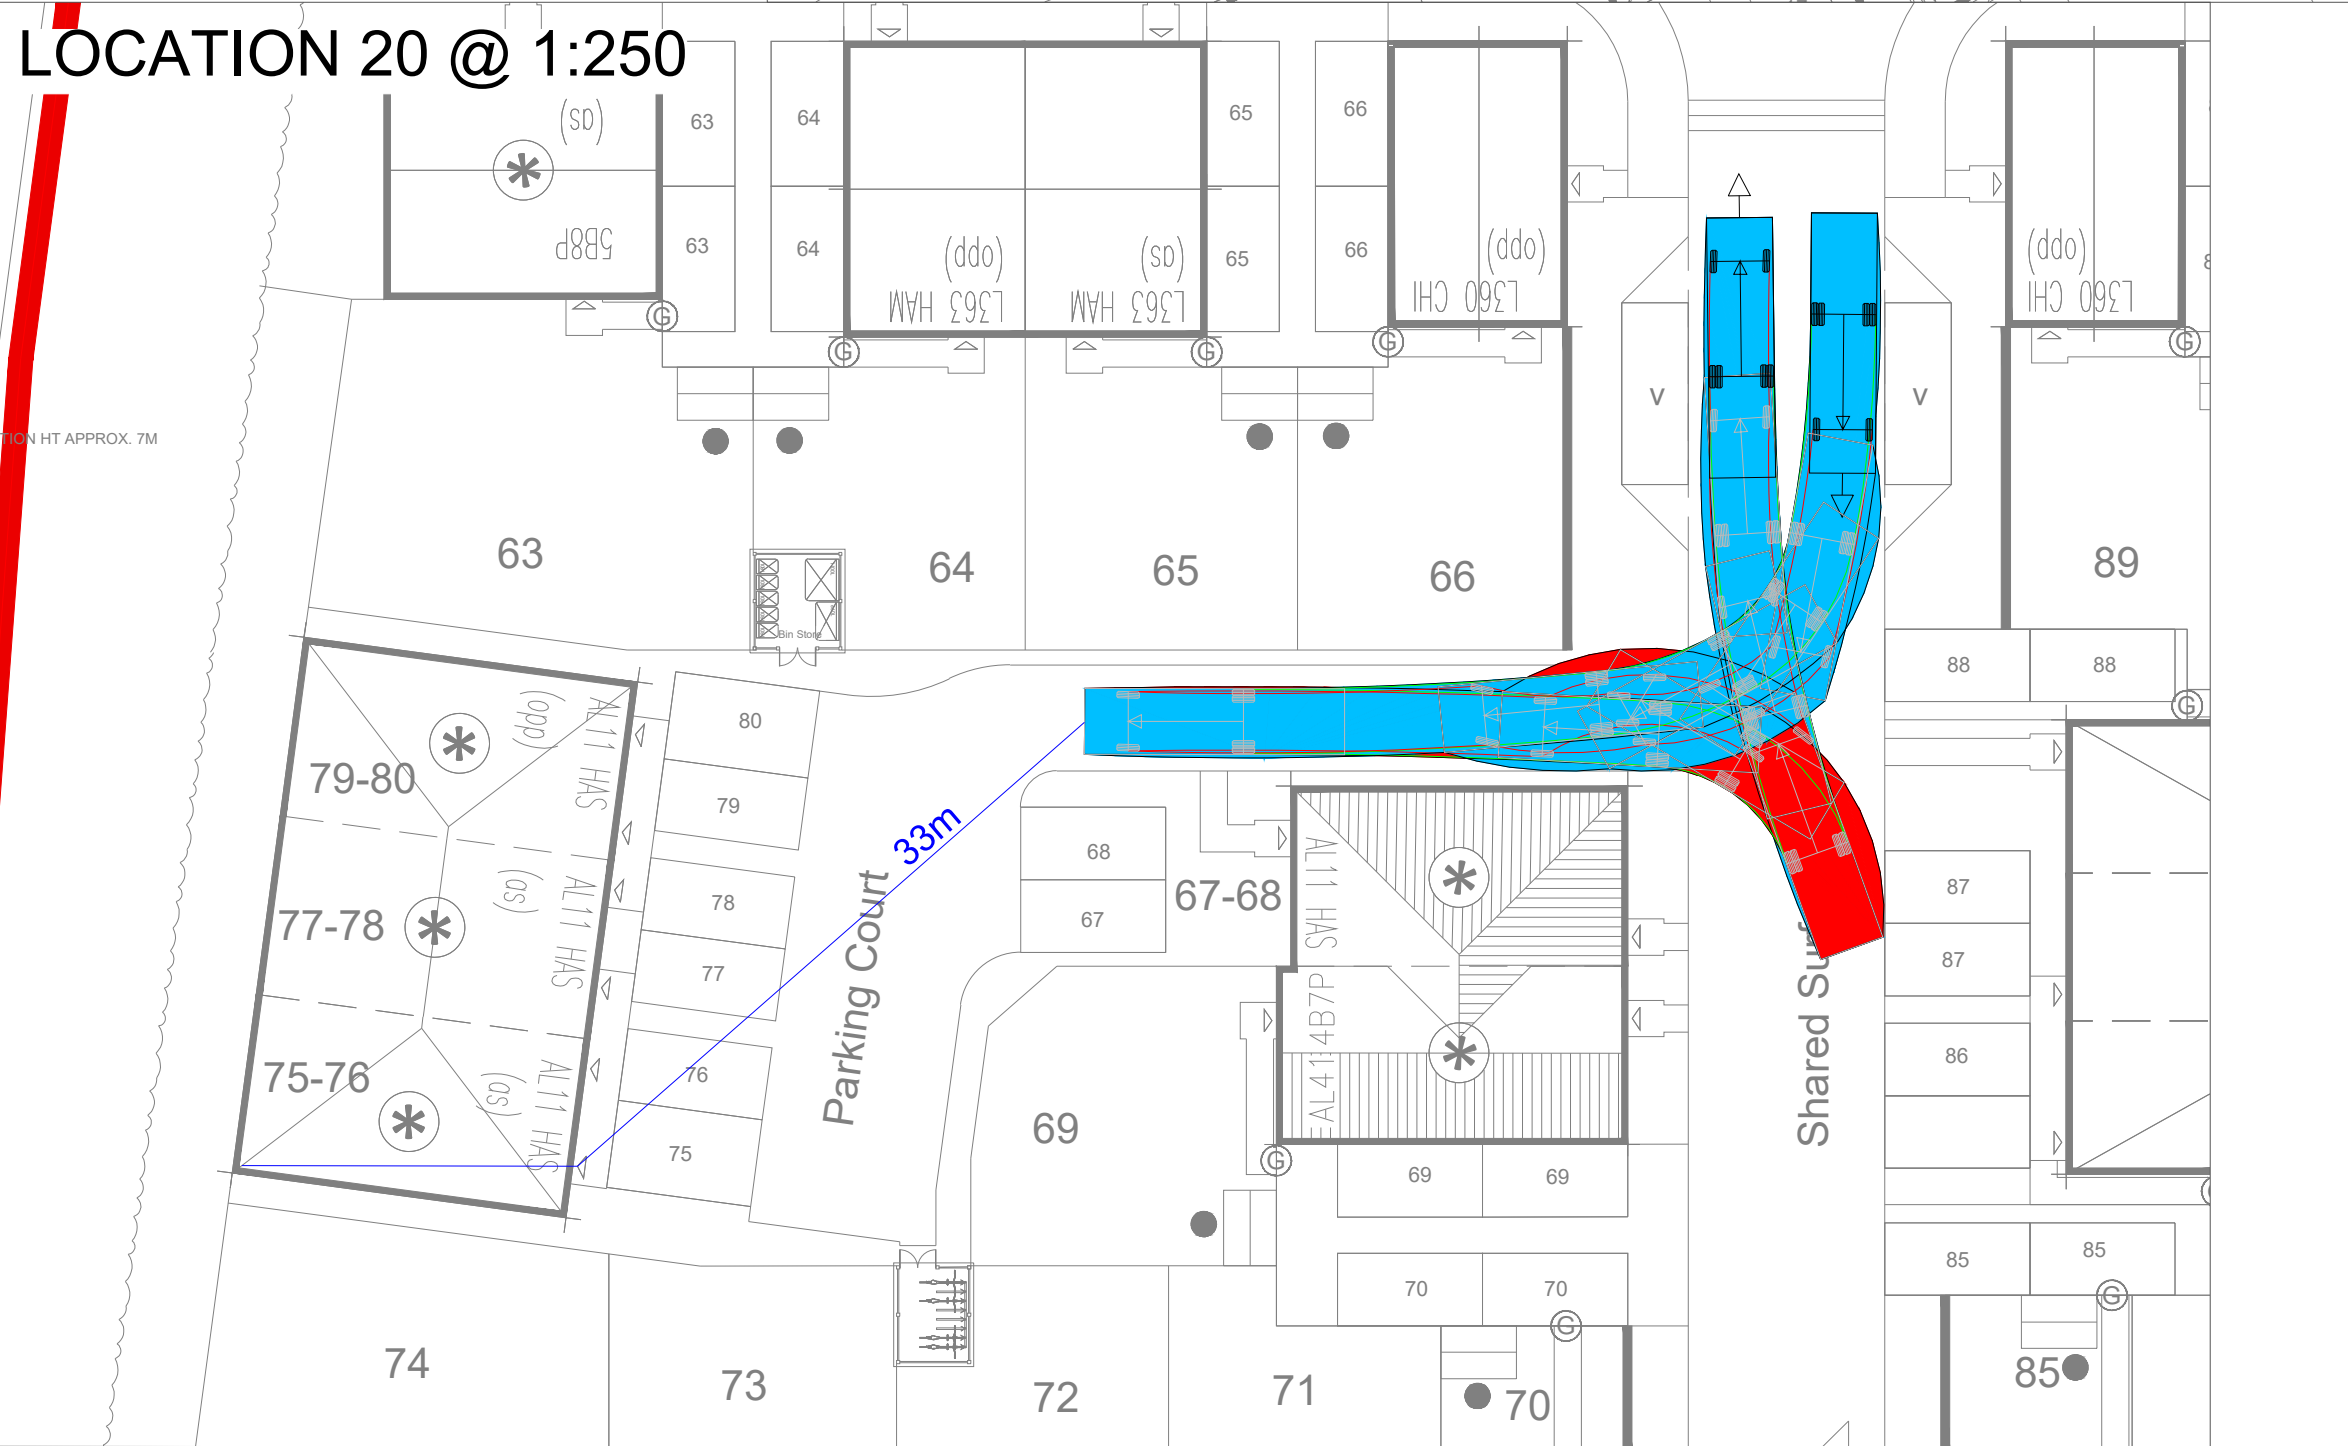

The Contractor is to check and verify all building and site dimensions, levels and sewer invert levels at connection points before work starts. The Contractor is to comply in all respects with current Building Legislation, British Standard Specifications, Building Regulations, Construction (Design & Management) Regulations, Party Wall Act, etc. whether or not specifically stated on this drawing. This drawing must be read with and checked against any structural, geotechnical or other specialist documentation provided. This drawing is not intended to show details of foundations, ground conditions or ground contaminants. Each area of ground relied upon to support any structure depicted (excluding drainage) must be investigated by the Contractor. A suitable method of foundation should be provided allowing for existing ground conditions. Any suspect or fluid ground, contaminants on or within the ground, should be further investigated by a suitable expert. Any earthwork constructions shown indicate typical slopes for guidance only & should be further investigated by a suitable expert. Where existing trees / structures are to be retained they should be subject to a full specialist inspection for safety. All trees are to be planted so as to ensure they are a minimum of 5 metres from buildings. A suitable method of foundation is to be provided to accommodate the proposed tree plantings. Residential & Commercial Engineering Limited do not accept any responsibility for any losses (financial or otherwise) to any Client or third party arising out of the Clients (or its Developer or Contractor but not limited thereto) non-compliance with above mentioned provisions. © This drawing is the property of Residential & Commercial Engineering Limited and may not be copied or used for any purpose other than that for which it is supplied without the express written authority of Residential & Commercial Engineering Limited.

2	Scale bar added at the request of LPA	15.04.20	REH	#
1	Drawing updated with the latest layout received 27.04.20	27.04.20	RG	#

Rev	Description	Date	Drawn	Check
-----	-------------	------	-------	-------

Revisions:

miller homes
RACE
RESIDENTIAL & COMMERCIAL ENGINEERING

Drawing Status:
FOR PLANNING.

Client:
MILLER HOMES SOUTH WEST

Project:
ROYAL WOOTTEN BASSETT

Title:
FIRE TENDER VEHICLE TRACKING
SHEET 2 OF 2

Job Number:
RACE/MHSW/RWB
Drawing No.
ENG_501
Revision: 2

Scale: 1:250 @ A0
Date: APR '26
Drawn by: CJ
Checked by: AJ

Contact us :
Residential & Commercial Engineering Ltd
Electrum Building, First Floor,
Lakeside Plaza, Walkmill Lane, Cannock,
WS11 0XE.
Tel : 01922 411552

