


Oak Tree House_SN8 3SR

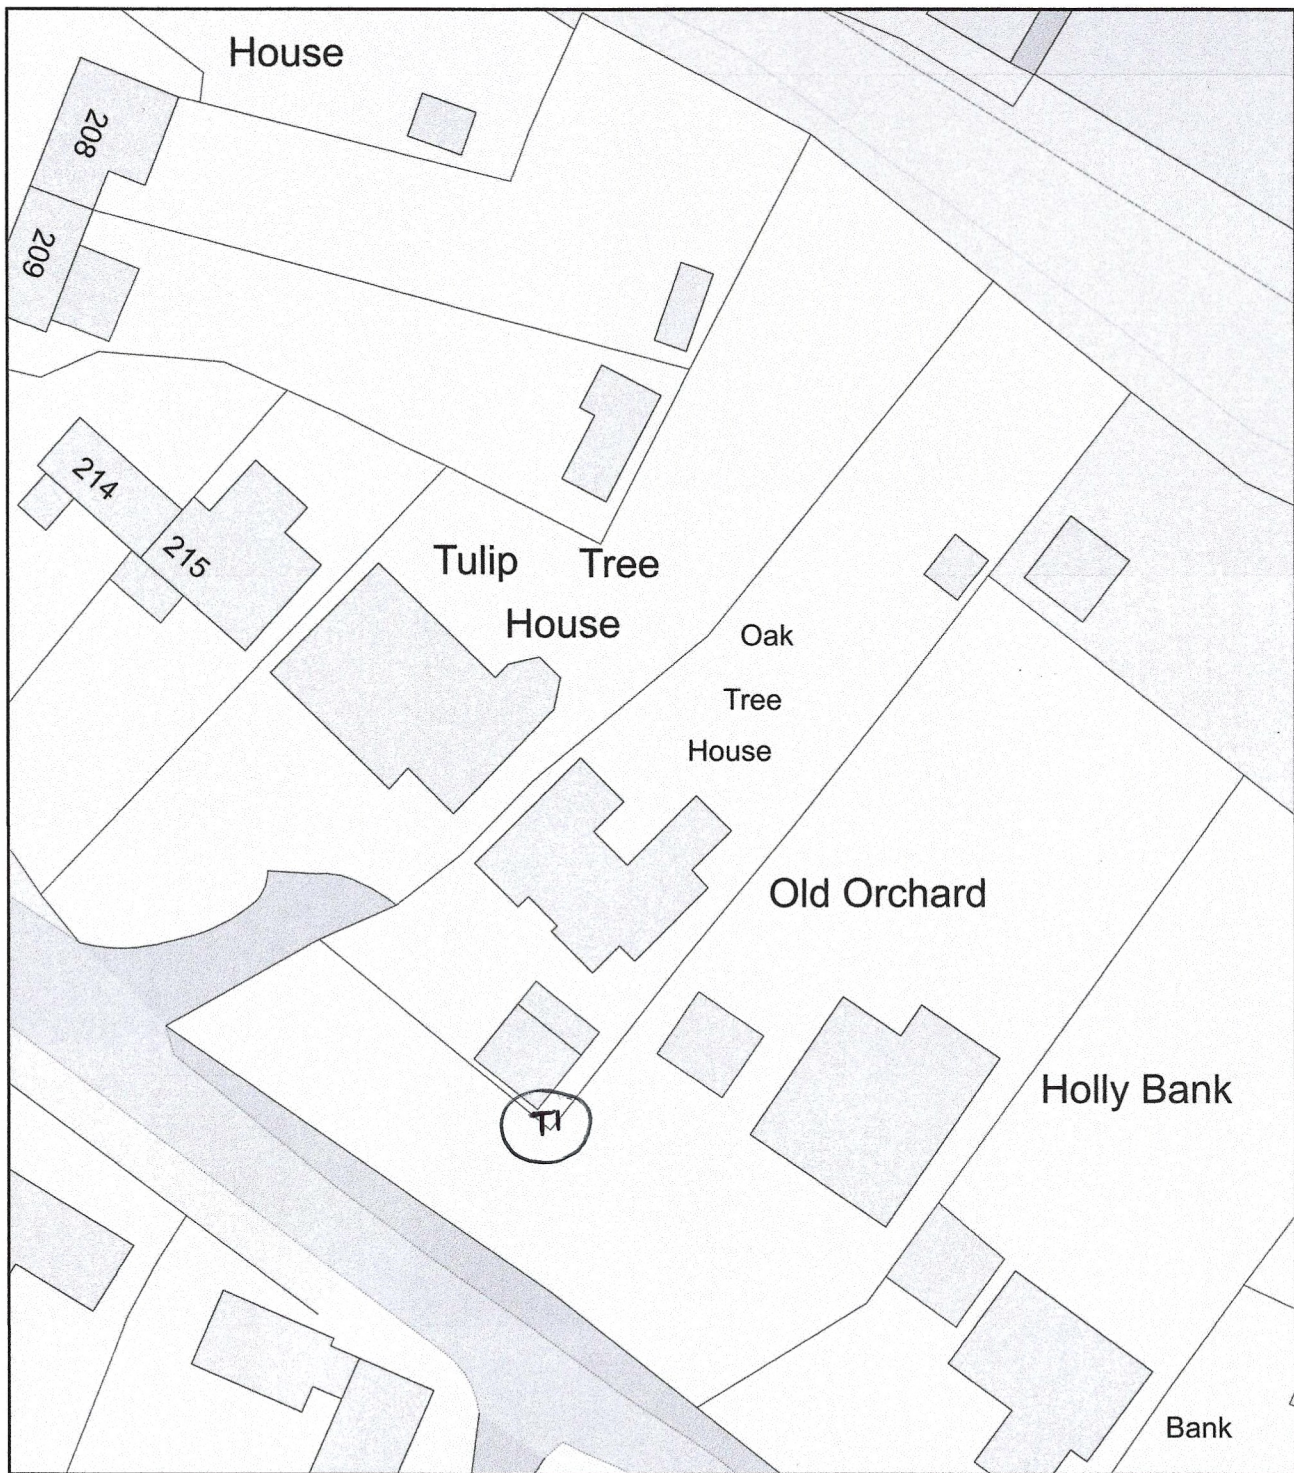

0 20
Metres



Plan Produced for: Green Farm Tree Care

Date Produced: 13 May 2026

Plan Reference Number: TQRQM26133133349330

Scale: 1:500 @ A4