


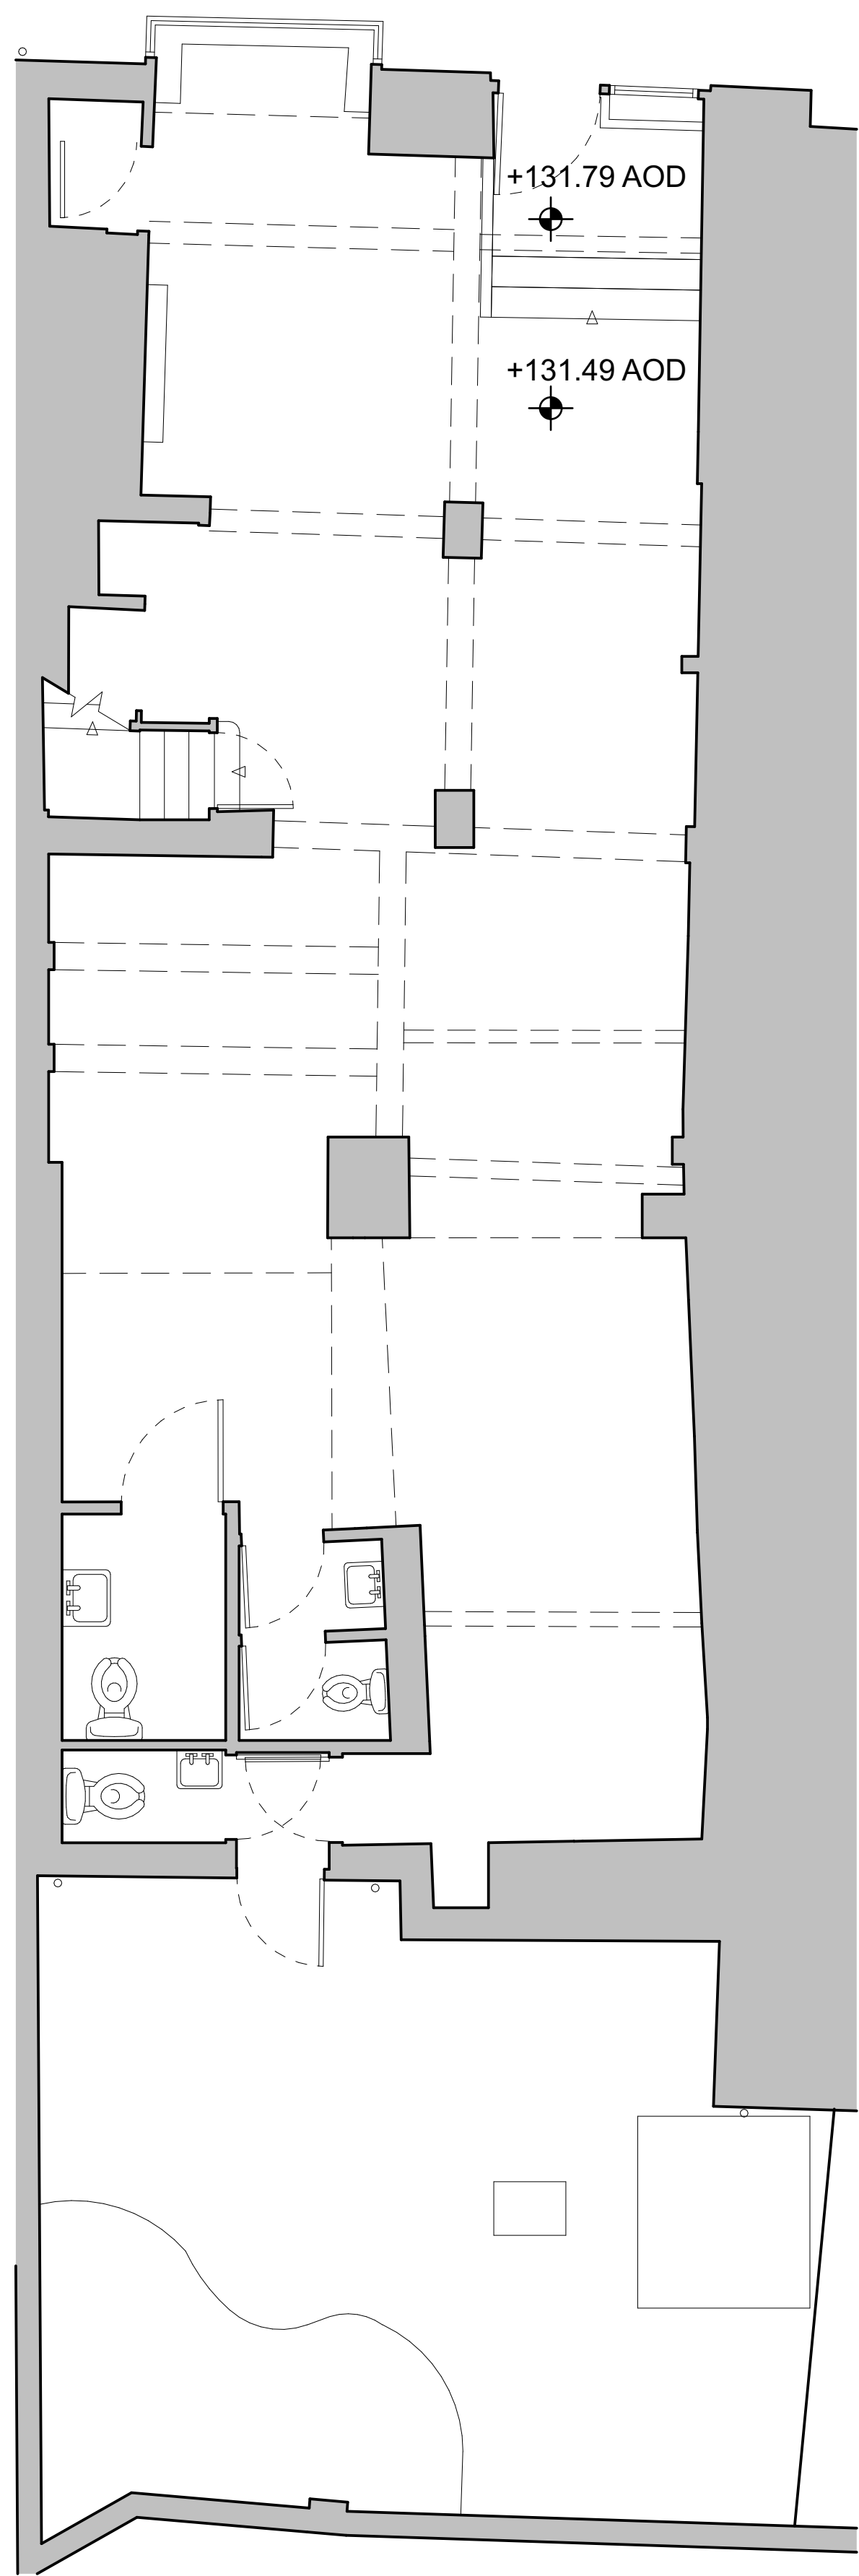

Architectural elevation drawing of a building facade. The drawing shows three distinct levels with corresponding height markers and level abbreviations:

- Top Level:** Marked with **+136.04 AOD** and **L02 FFL**. It features a single window with a triangular pediment.
- Middle Level:** Marked with **+134.01 AOD** and **L01 FFL**. It features two square windows.
- Bottom Level:** Marked with **+131.79 AOD PAVEMENT** and **+131.53 AOD L00 FFL**. It features a set of double doors and a large rectangular window.

+136.04 AOD
L02 FFL ▽

+134.01 AOD
L01 FFL ▽

+131.53 AOD
L00 FFL ▽

The drawings show design intent only. All dimensions to be checked on site prior to construction or production. Construction details to be confirmed by contractor/manufacturer by submitting shop drawings for designer's approval. Design/drawing is not to be scaled for production and construction purposes. All discrepancies and omissions on site must be reported to designer for their comments or approval prior to commencing work. All structural design by engineer or contractor. Architects drawings for coordination and set-out only. All electrical, lighting, HVAC, plumbing and ICT designs to be by engineer or contractor. Architects drawings for coordination and set-out only. Designs are subject to approval by statutory authorities and any necessary alterations should be made in accordance with statutory requirements. All design concepts and drawings are the property of Collective Works LLP. No reproductions, adaptations and/or copies may be made without written consent. © copyright Collective Works LLP, all rights reserved 2026	<table><tr><th colspan="3">Drawing Purpose</th></tr><tr><th>Revision</th><th>Date</th><th>Purpose</th></tr><tr><td>00</td><td>13/02/2026</td><td>For Listed Building Consent</td></tr><tr><td>01</td><td>14/05/2026</td><td>LBC & Full Planning</td></tr></table>	Drawing Purpose			Revision	Date	Purpose	00	13/02/2026	For Listed Building Consent	01	14/05/2026	LBC & Full Planning	Notes	Change list	Architect Collective Works LLP 434-436 Essex Road, Unit 5.06, London N1 3QP	 info@collectiveworks.net www.collectiveworks.net	Project 0336 Umikai 30 High Street Marlborough SN8 1LW	Client D.R.
	Drawing Purpose																		
	Revision	Date	Purpose																
	00	13/02/2026	For Listed Building Consent																
	01	14/05/2026	LBC & Full Planning																
Title Existing Plans and Elevations																			
Number CW-0336-110	Scale 1:50	Format A1	Revision 01																