


2 Spiers Piece - Soakaway Location

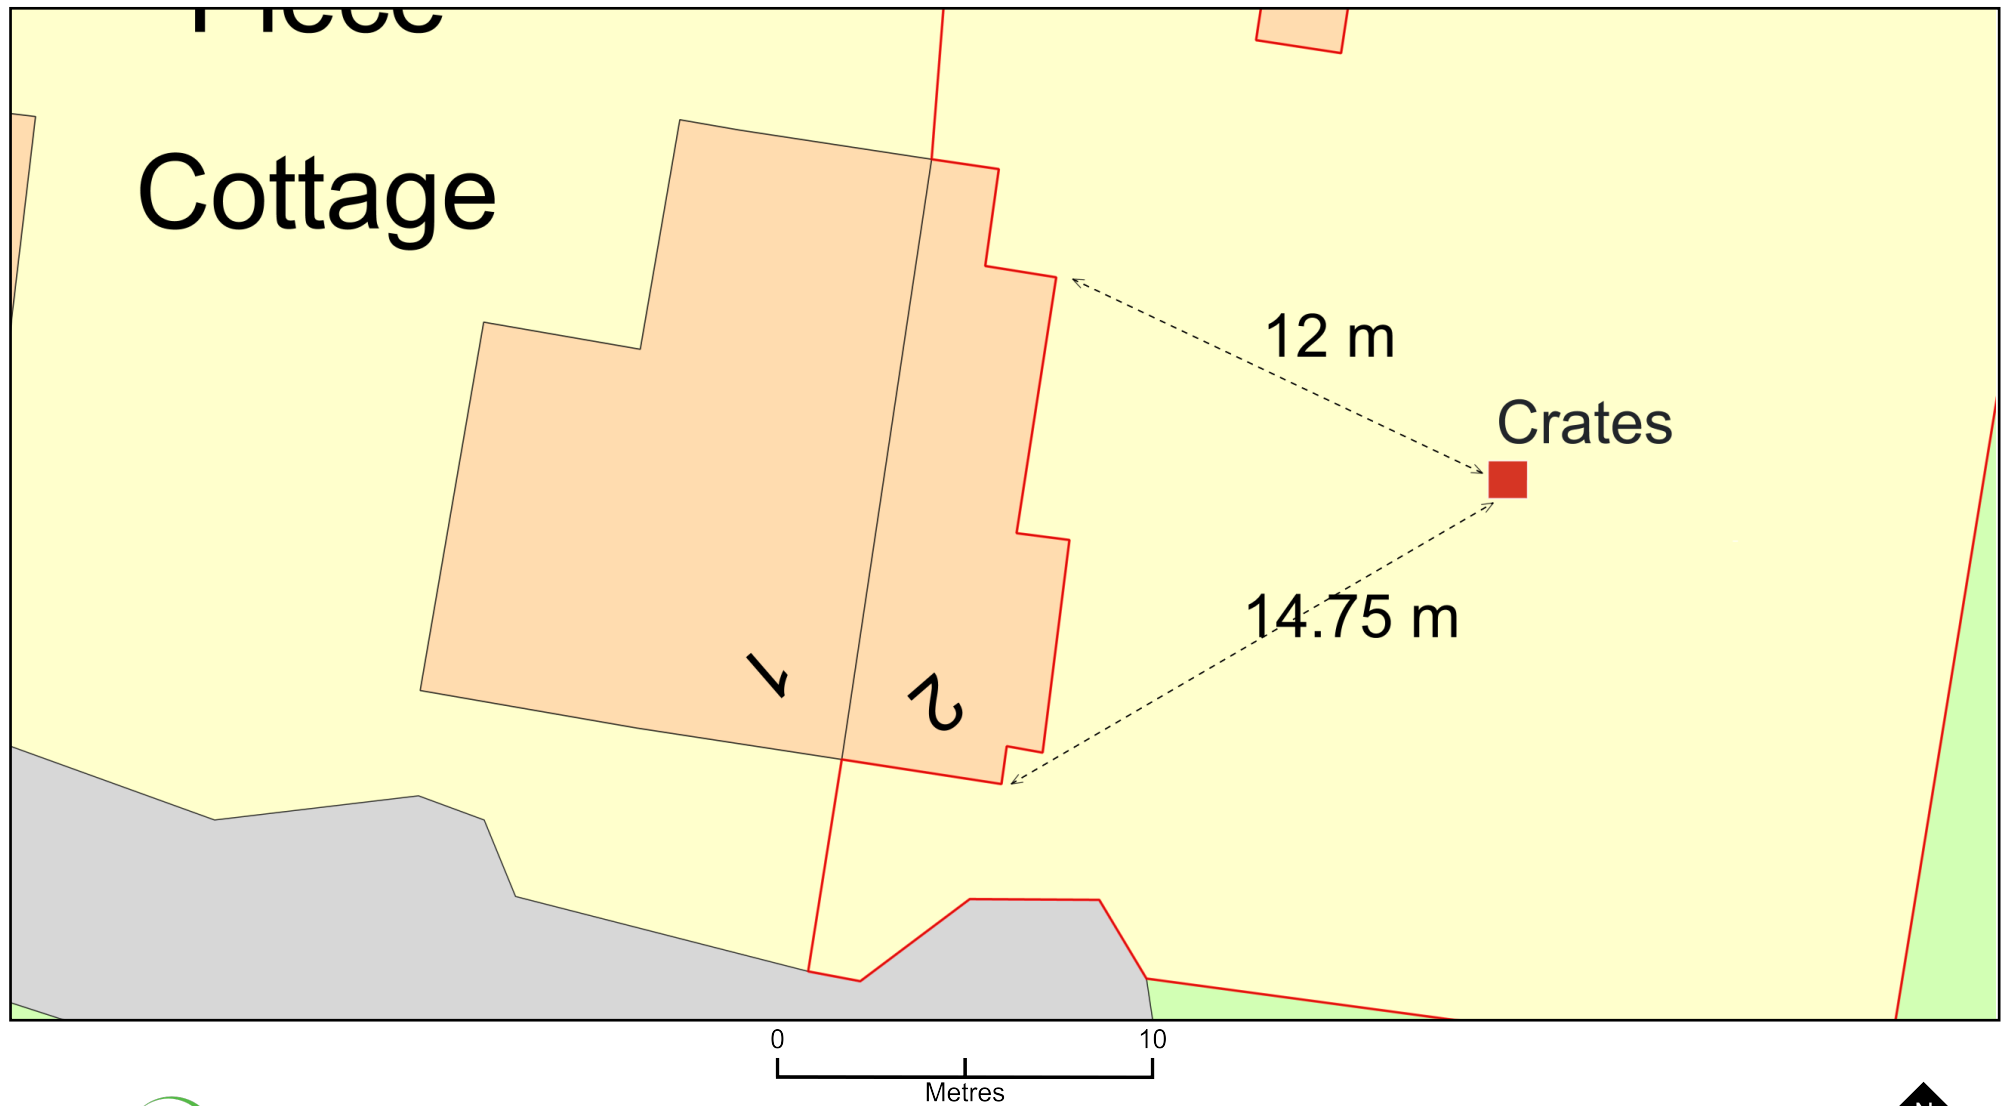

Plan Produced for: Leah Moodie

Date Produced: 17 May 2026

Plan Reference Number: TQRQM26137212535740

Scale: 1:200 @ A4

© Crown copyright and database rights 2025 OS 100042766