

NOTES

1. THIS DRAWING IS THE COPYRIGHT OF THE CONSULTANT AND MUST NOT BE USED OR REPRODUCED WITHOUT THEIR PERMISSION.

SUBJECT TO
PLANNING APPROVAL



EXISTING FRONT (NORTHERN) ELEVATION
(SCALE 1:50)




EXISTING SIDE (WESTERN) ELEVATION
(SCALE 1:50)




EXISTING REAR (SOUTHERN) ELEVATION
(SCALE 1:50)



PROPOSED FRONT (NORTHERN) ELEVATION
(SCALE 1:50)

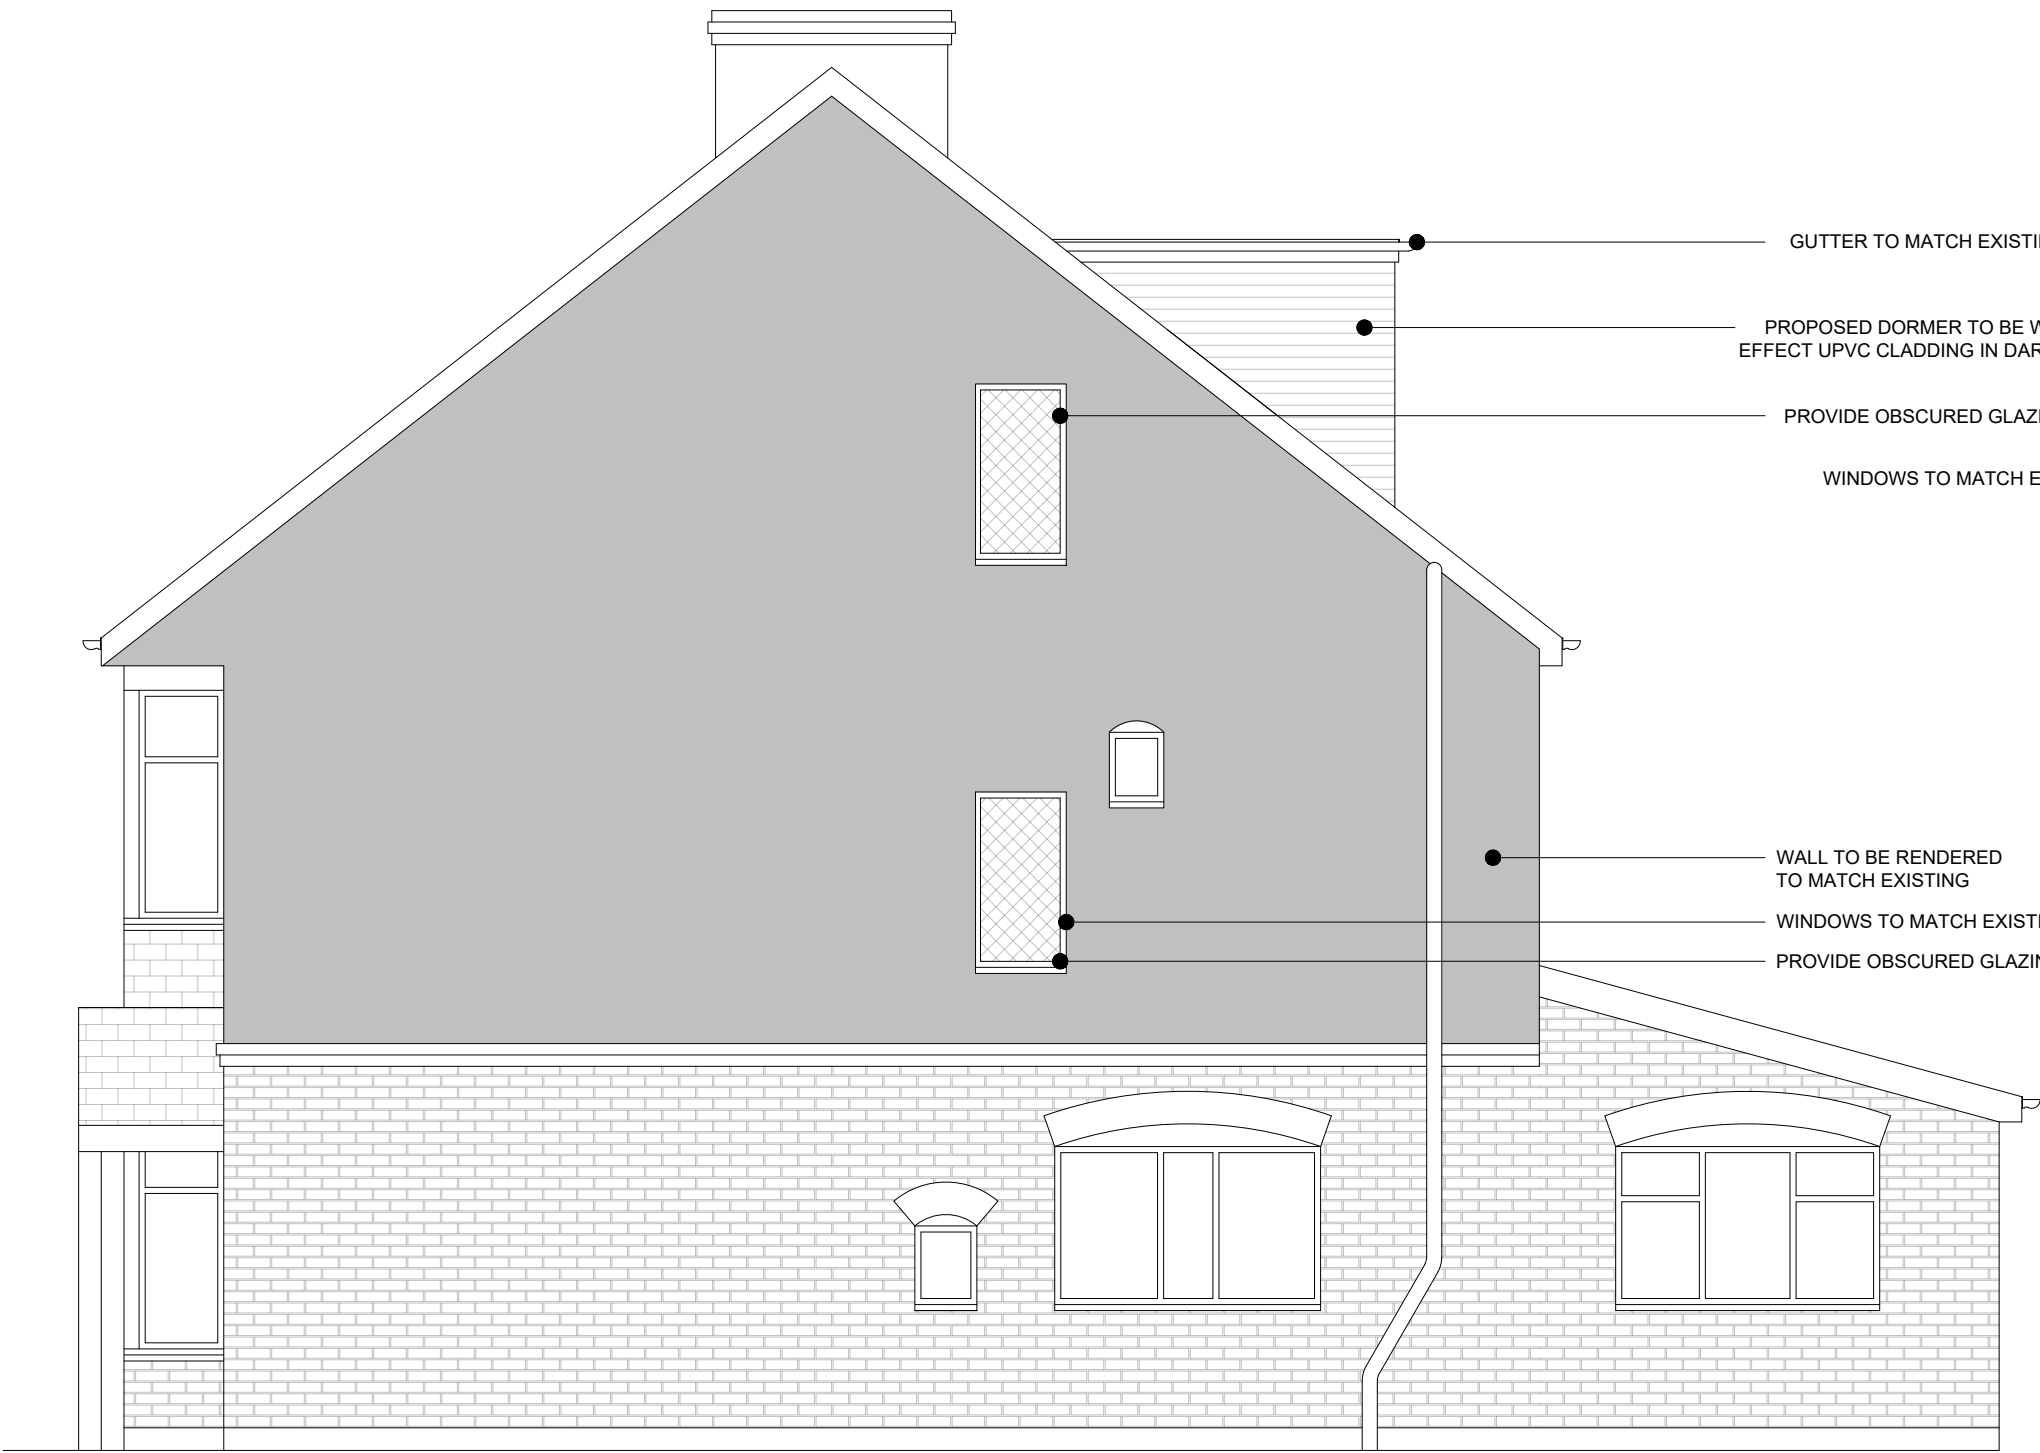

PROPOSED SIDE (WESTERN) ELEVATION
(SCALE 1:50)

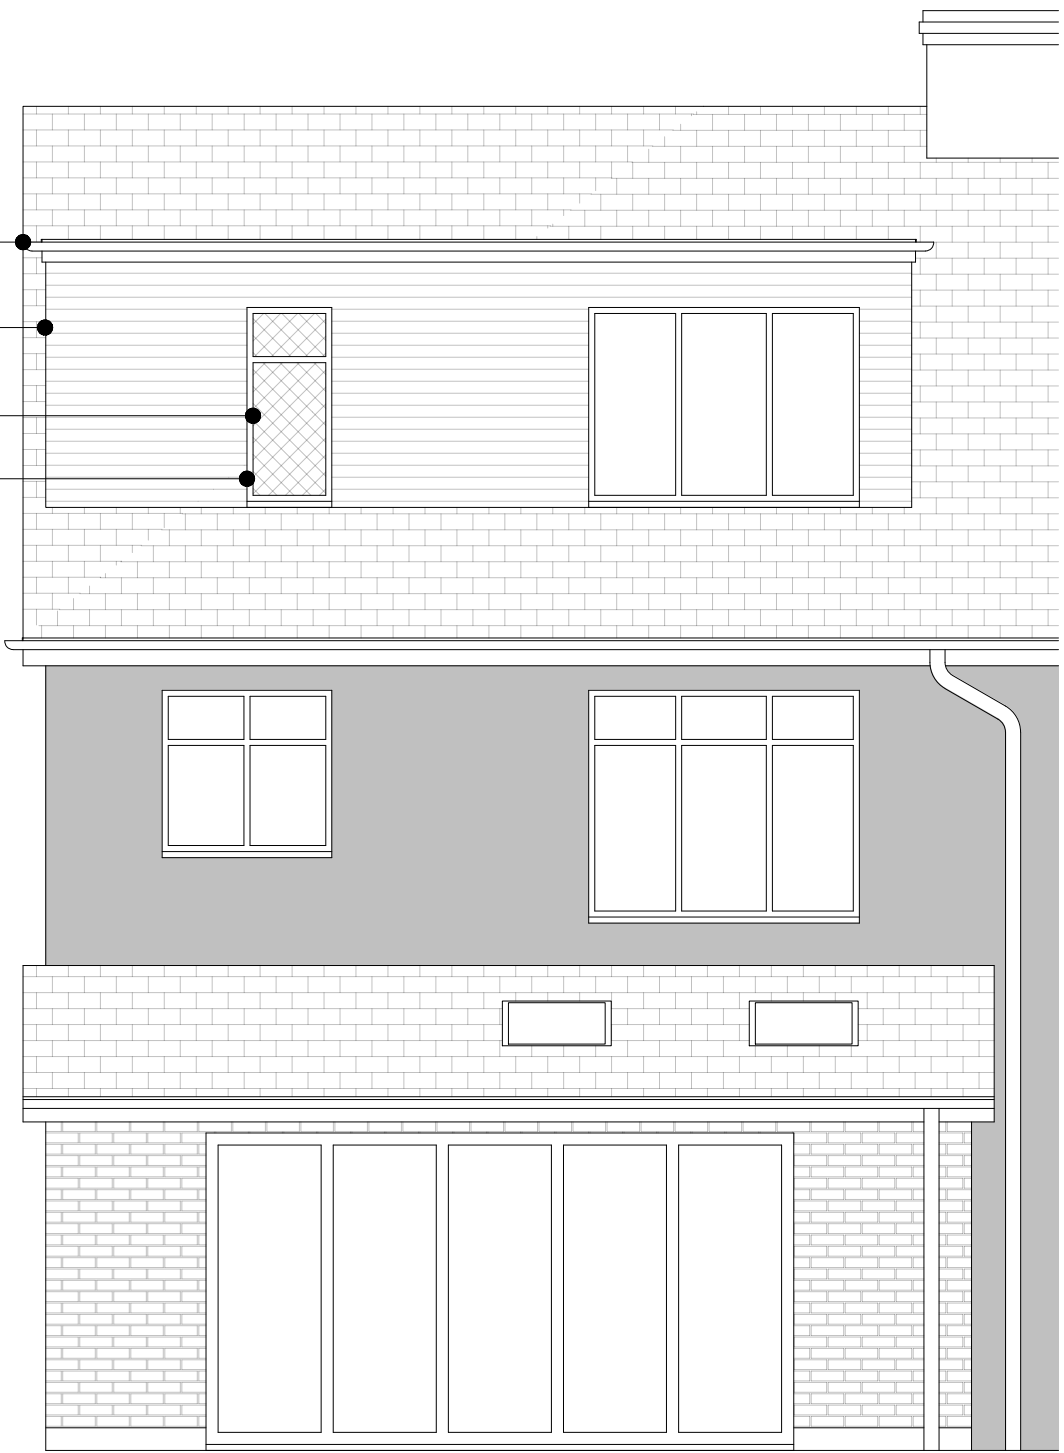

PROPOSED REAR (SOUTHERN) ELEVATION
(SCALE 1:50)

ROOF TILES TO
MATCH EXISTING

ROOF LIGHTS TO
MATCH EXISTING

GUTTER TO MATCH EXISTING

PROPOSED DORMER TO BE WOOD
EFFECT UPVC CLADDING IN DARK GREY

PROVIDE OBSCURED GLAZING

WINDOWS TO MATCH EXISTING

WALL TO BE RENDERED
TO MATCH EXISTING

WINDOWS TO MATCH EXISTING

PROVIDE OBSCURED GLAZING

0 0.5 1 1.5 2 2.5m
SCALE 1:50

P3	OBSCURED GLAZING NOTED	12/05/2026
P2	WINDOW ADDED TO GABLE, DORMER CLADDING REVISED	18/03/2026
P1	INITIAL ISSUE	11/03/2026

REV		DATE
-----	--	------

CLIENT
MR CORIN HILL

PROJECT
**119 NETHERHAMPTON ROAD,
SALISBURY**

TITLE
ELEVATIONS

2PS
Design
Building Design Engineers
Telephone: 07766286809
Email: jpalmer@2psdesign.co.uk
Website: www.2psdesign.co.uk

SCALE	DATE	DWG NO	REV
1:50@A1	MAR '26	00737/02	P3
DRAWN JP	CHKD KP		