




New lead roofed timber framed porch to back door, with existing stone step retained. Existing incongruous corrugated roofed structure previously removed to open up the west elevation

Internal gypsum wall finishes to be removed, replaced with lime plaster and distemper finish

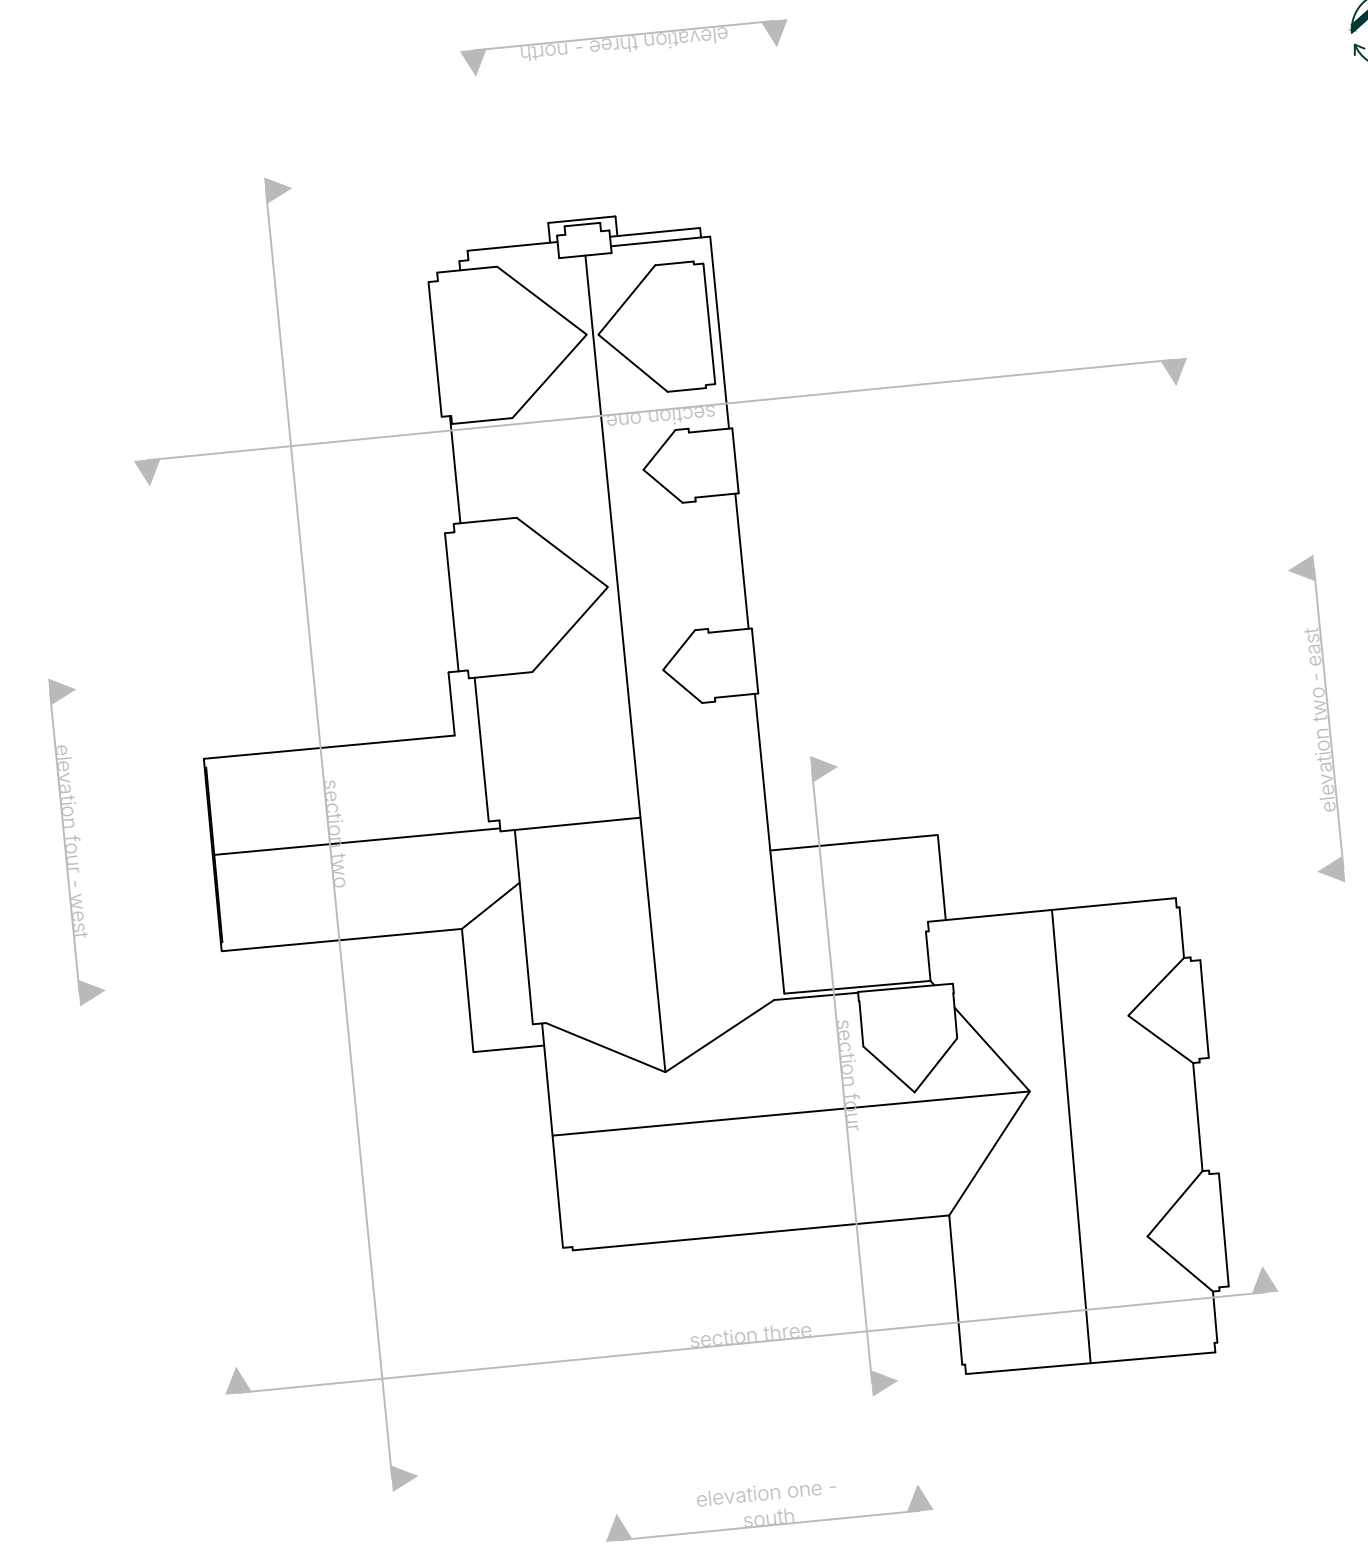

Elevations & Sections Key

North Elevation (Elevation Three) - Proposed



New lead roofed timber framed porch to back door, with existing stone step retained. Existing incongruous corrugated roofed structure previously removed to open up the west elevation

Internal gypsum wall finishes to be removed, replaced with lime plaster and distemper finish

External ground to perimeter of west wing extension taken back nominal 450mm, French drain installed to depth of inner floor level, lined with geotextile membrane to prevent root ingress and to keep drain clear of silt

Existing windows retained

West Elevation (Elevation Four) - Proposed