

HARDSCAPE LEGEND

GRAVEL ROAD & PARKING.



Total = 1,069 m2
10-20mm angular gravel within a stabilisation grid. The grid system is to be set on a permeable sub-base. Concrete pin kerbs are to be installed to contain gravel area.




Stabilisation Grid Product: Beaufort gravel rings, or similar approved.
Sizes: Panel size 500x500x25mm, or similar approved.
Colour: Black
To be laid as per the manufacturers specification.

Gravel Product: Locally sourced 10-20mm angular gravel.
Sizes: 10-20mm.
Colour: Beige / buff

PAVING.



Total = 95 m2

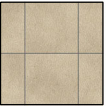

Product: Marshalls textured utility paving
Sizes: 450x450x32mm
Colour: Natural
Finish: Textured
Laying pattern: Stretcher bond

To be laid as per the manufacturers specification and in accordance with BS 7533-102:2025.

All paving is to be laid with falls away from the building. No water is to be discharged beyond the development boundary.

Maintenance Hard Surfaces :

- 1) Inspect the hard landscape areas on a minimum six monthly basis to identify and repair any damaged areas.
- 2) Surfaces are to be kept weed and litter free at all times.

GENERAL NOTES

Site preparation and earthworks:
Generally all earthworks shall be executed in accordance with BS4428 'General Landscape Operations'.

Site clearance should be conducted outside of the bird nest season, which is considered to run from March to August inclusive. Alternatively vegetation could be strimmed short outside of the nesting season, or immediately following checks by a suitably qualified ecologist (SQE) and maintained as such, with a maximum height of 15cm. Where it is not possible, an SQE should check potential nesting birds immediately prior to clearance to confirm that nesting birds are absent. Where nesting birds are encountered, clearance must be postponed until chicks have fledged.

KEY



New tree



Existing tree



Gravel within a stabilisation grid system.
Total = 1,069 m2



Paved surrounds to the pavilion.
Total = 95 m2




Development Area - 0.08 hectare



Low-level bollard lighting, downward facing output.



Wall-mounted LED downlights.

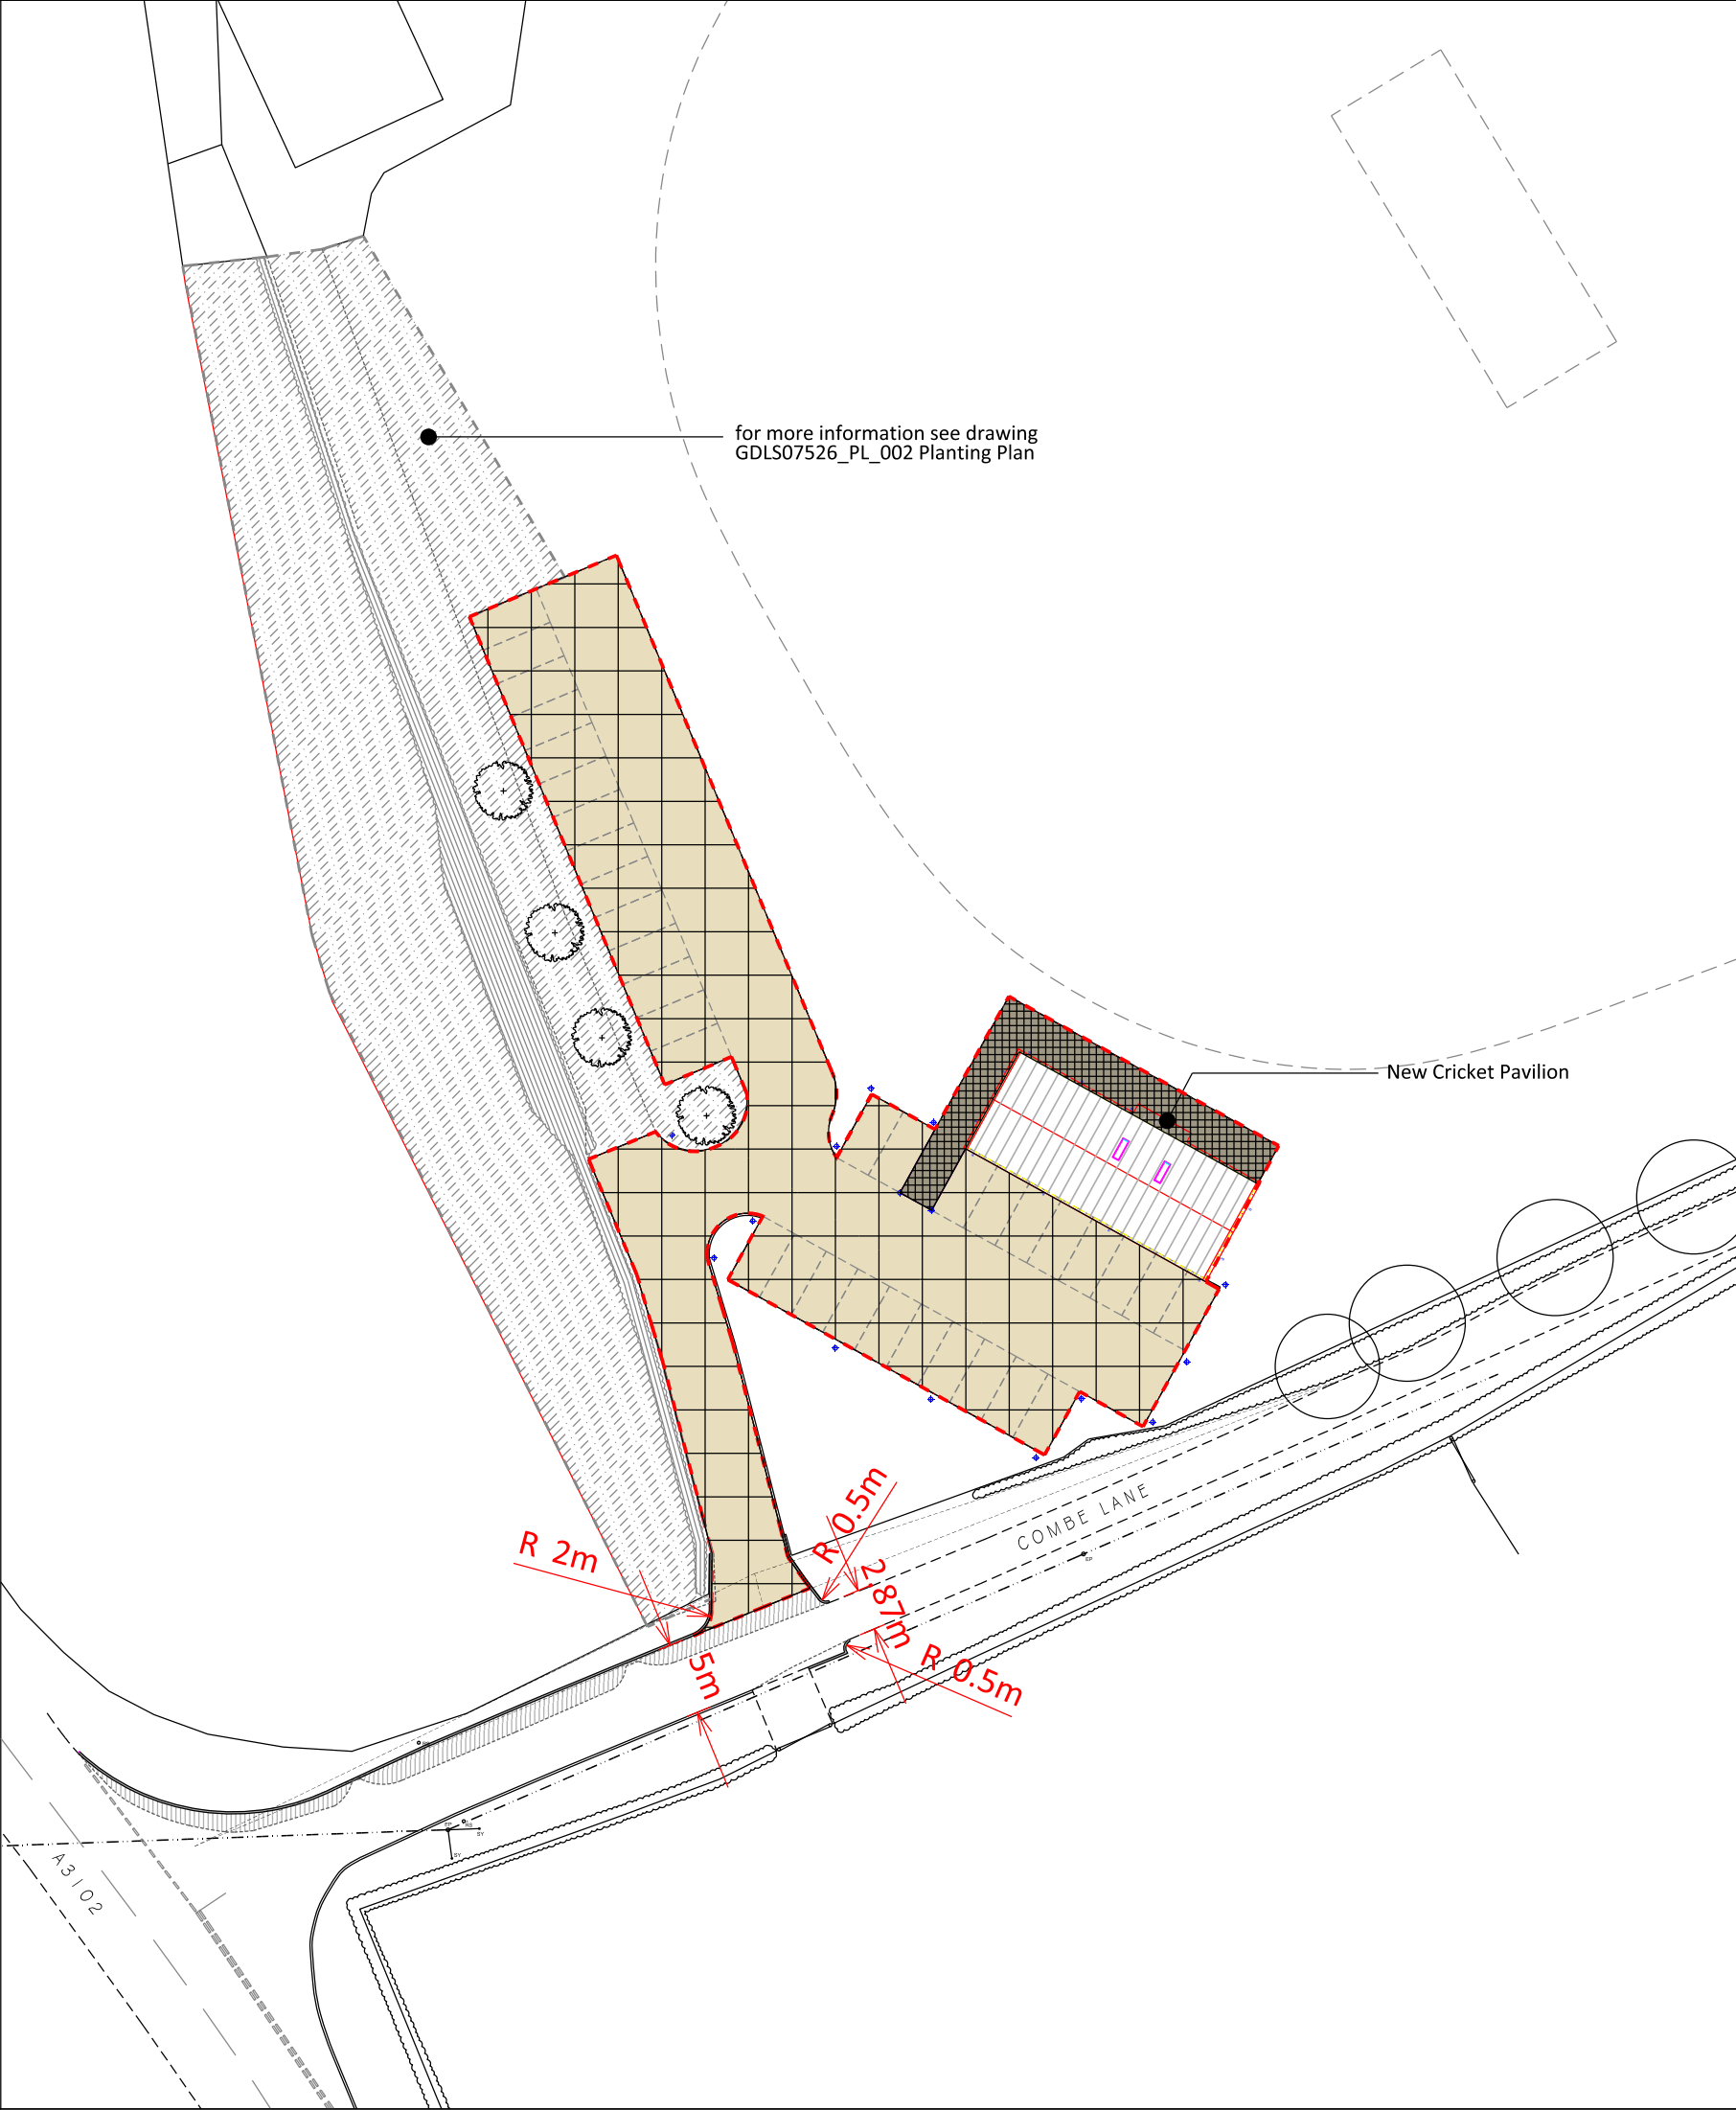


NOTES:

Revision:
Drawing number: GDLS_PL_001
Drawing title: HARDSCAPE PLAN
Project Address: Goatacre Cricket Club, Goatacre
Scale: 1:500 @A3
Drawing Completion Date: 24.04.26
Project Stage: PLANNING



NORTH

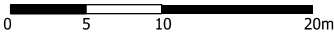

AH DESIGN STUDIO
GARDEN & LANDSCAPE DESIGN

www.ahdesignstudio.co.uk
info@ahdesignstudio.co.uk

This drawing, the designs and details shown are the copyright of AH Design Studio and shall not be copied or reproduced in any form without written consent.