



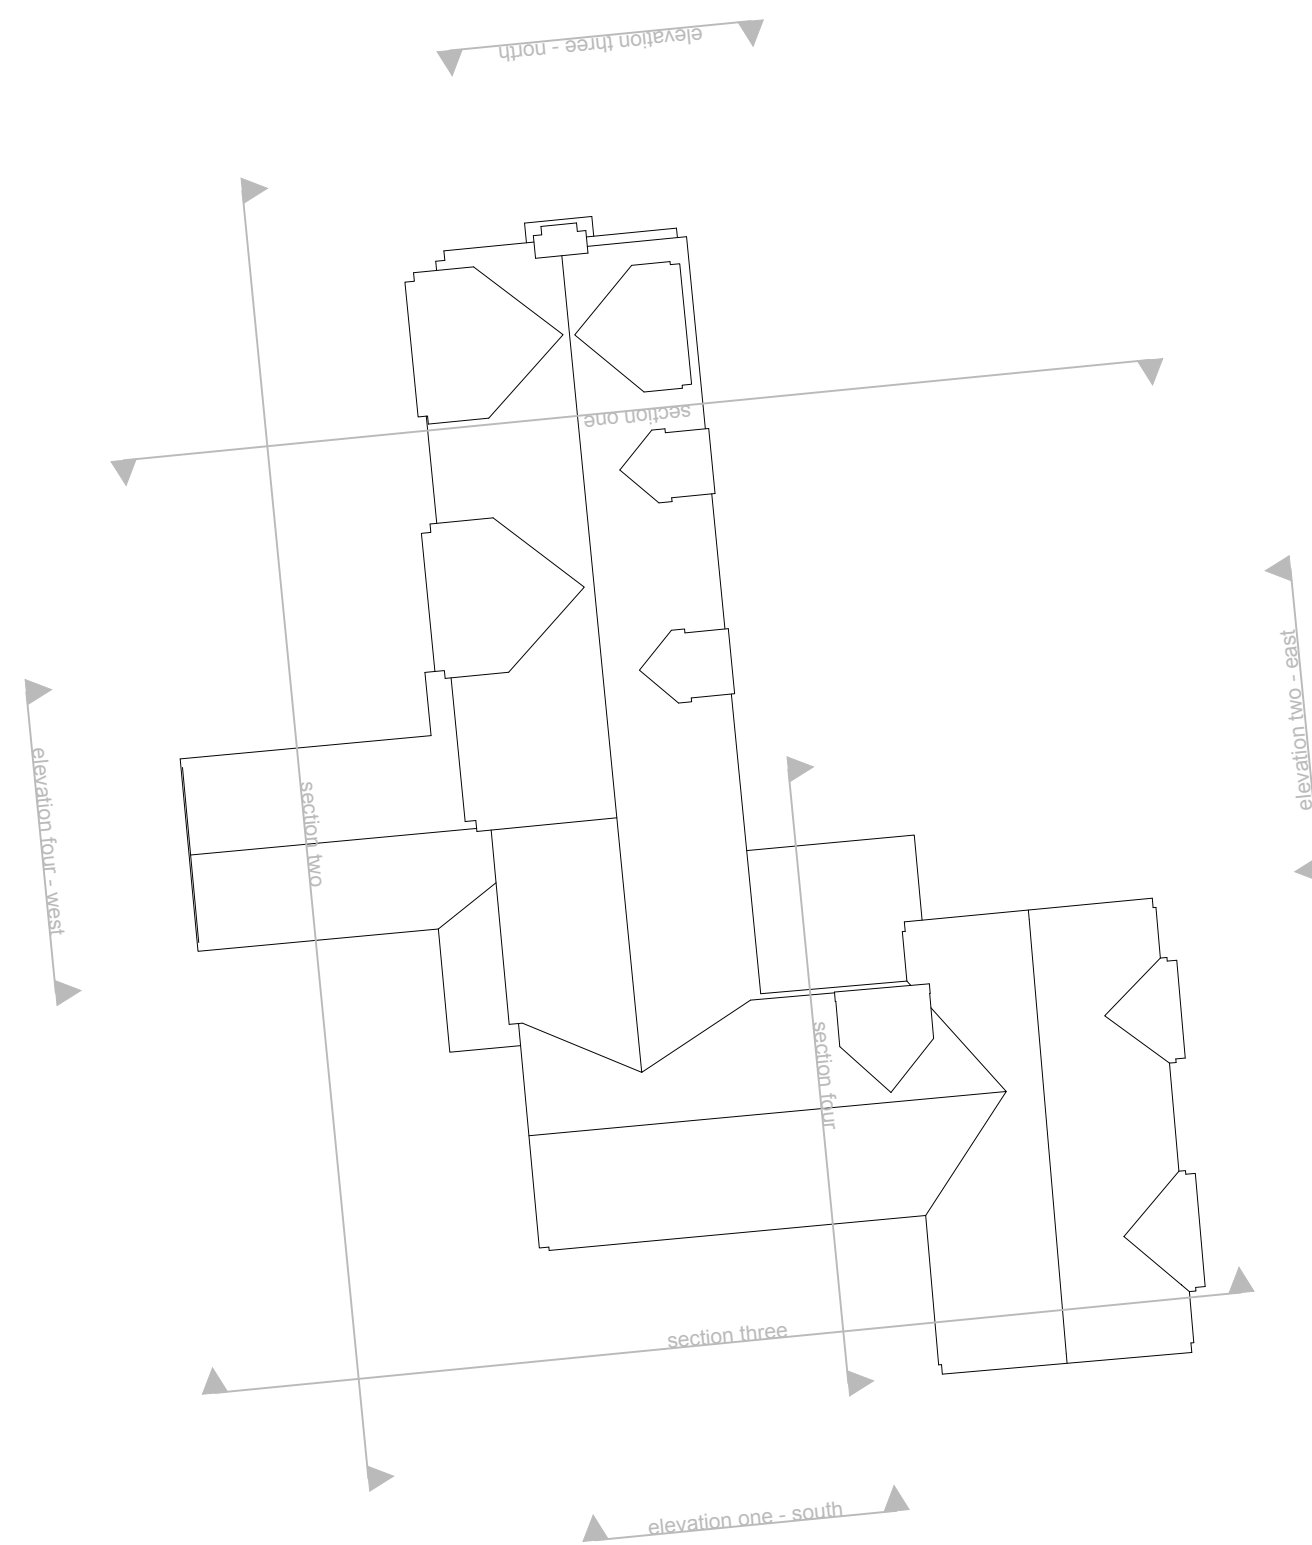

Elevations & Sections Key Plan

Section One - Existing

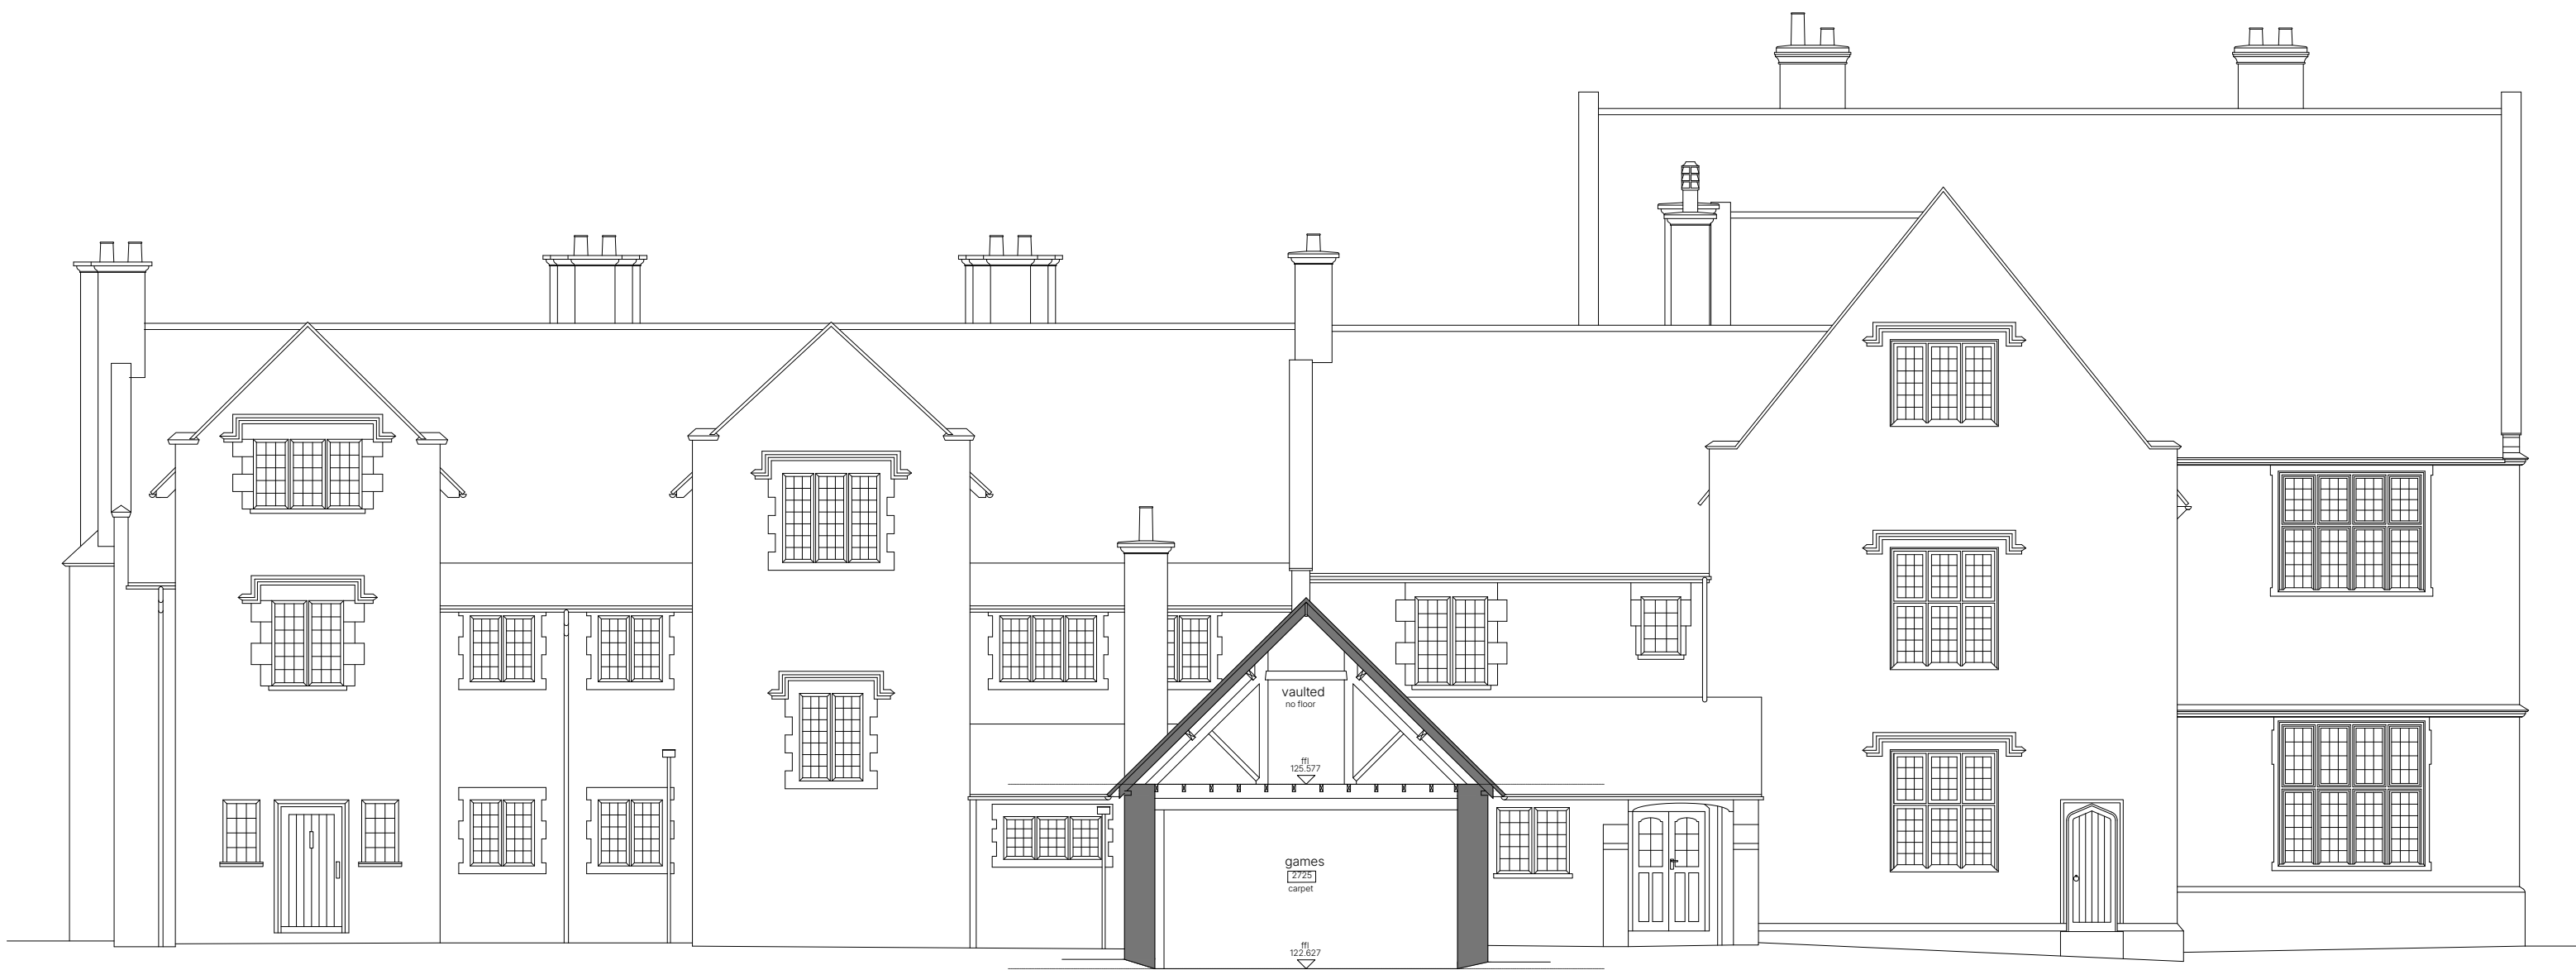

Section Two - Existing