Contour lines
Roof overhang
FW drainage run
Overhead wires BT
Overhead wires Electricity
Tree (bole and approximate canopy)
Tree off site - indicative canopy
Inspection Chamber cover and invert level

AV	Air Valve	IC	Inspection Chamber
BOL	Bollard	Inv	Invert Level
BTP	BT Pole	KO	Kerb Outlet
BT	BT Cover	lp	Lamp Post
BWF	Barbed Wire Fence	WM	Water Meter
C	Window/Door Cill	FH	Fire Hydrant
CATV	Cable Television Cover	OBM	Bench Mark
Cab	Cabinet	PB	Post Box
CLF	Chain Link Fence	PPF	Post Panel Fence
Cov	Cover Level	PRF	Post Rail Fence
EP	Electric Power Pole	RS	Road Sign
EV	Eaves Level (u/s fascia)	RWP	Rain Water Pipe
FH	Fire Hydrant	svp	Soil Vent Pipe
FL	Floor Level	SF	Stock Fence
FP	Fence Post	TL	Traffic Light
G	gully	UTL	Unable To Lift
GP	Gate Post	WM	Water Meter
GV	Gas Valve	wst	Water Stop Tap
H	Window/Door Head	WO	Wash Out
			Gates

Property Boundary

Site Boundary

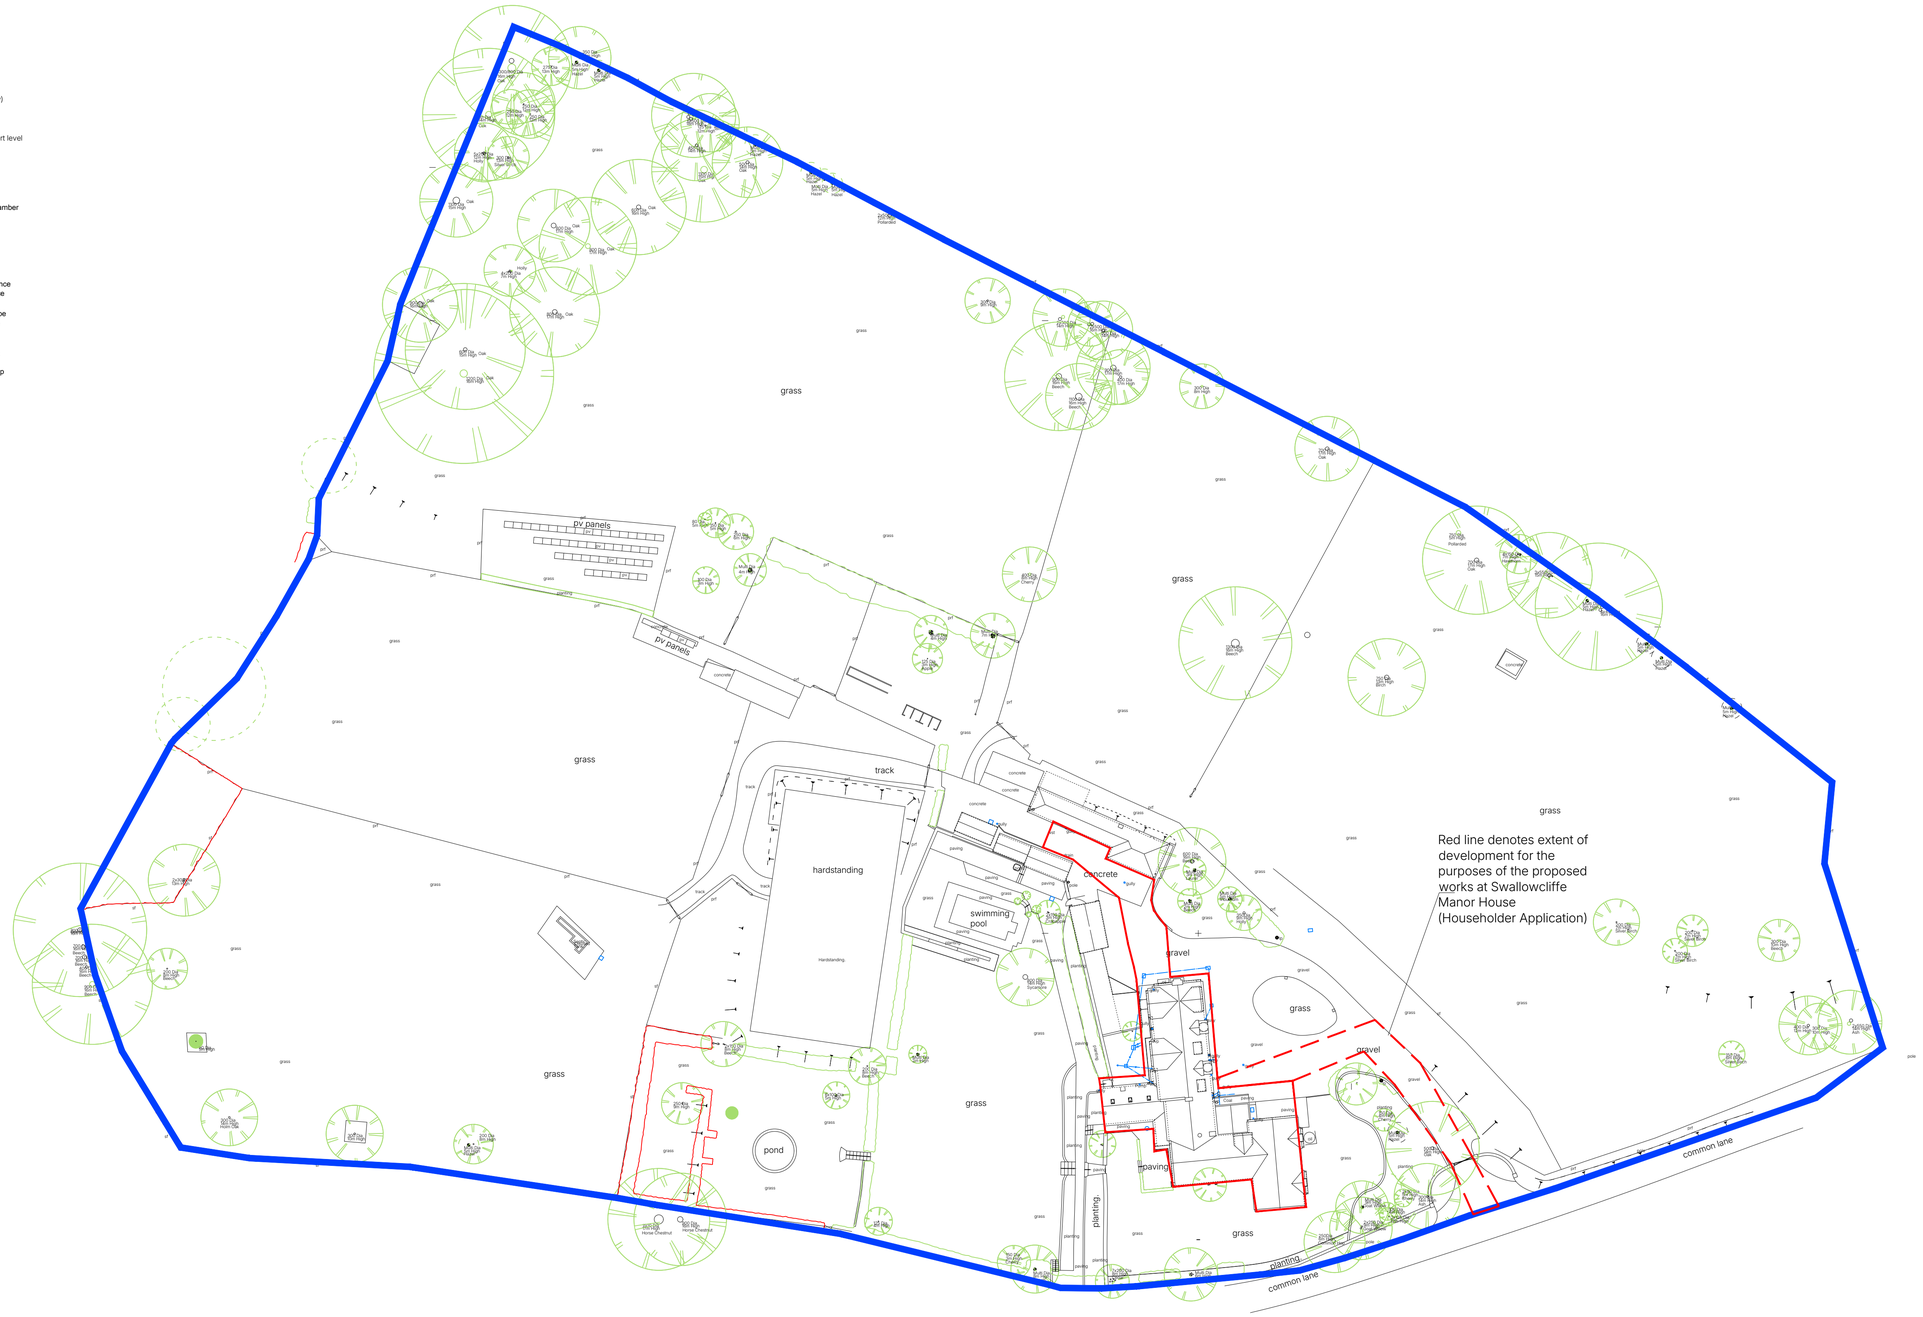

Site Plan - Topographic

SPASE
ARCHITECTS & SURVEYORS

1:500
0 10 30 50
Metres

REV	AMENDMENT	BY	CHECK	DATE
a	Updated issue for planning application	IC	SP	08.05.26
-	Initial issue	IC	SP	20.02.25

Planning

S-1761-007 a

Title: Site Plan - Topographic - Manor House Application
Project: Swallowcliffe Manor, Swallowcliffe, Wiltshire, SP3 5PB
Client: Mr & Mrs Borton
Scale: 1:500 @ A1 Date: Jan 2025 Drawn By: IC

N

+44 (0)1305 301302 / office@spase.co.uk / www.spase.co.uk

No drawing and designs is for use solely in connection with the project specified below. The drawing and designs is the property of Spase ltd and must not be reproduced in whole or in part without our written consent. Any discrepancy in dimensions or drawing must be checked on site before construction. Any apparent discrepancy is to be brought to the attention of Spase ltd. This drawing is copyright of Spase ltd.