Walls to Bathrooms F13 and F14 remodelled to enable new Family Bathroom F30

Walls to Laundry F06 taken down and removed to enable new Ensuite F29

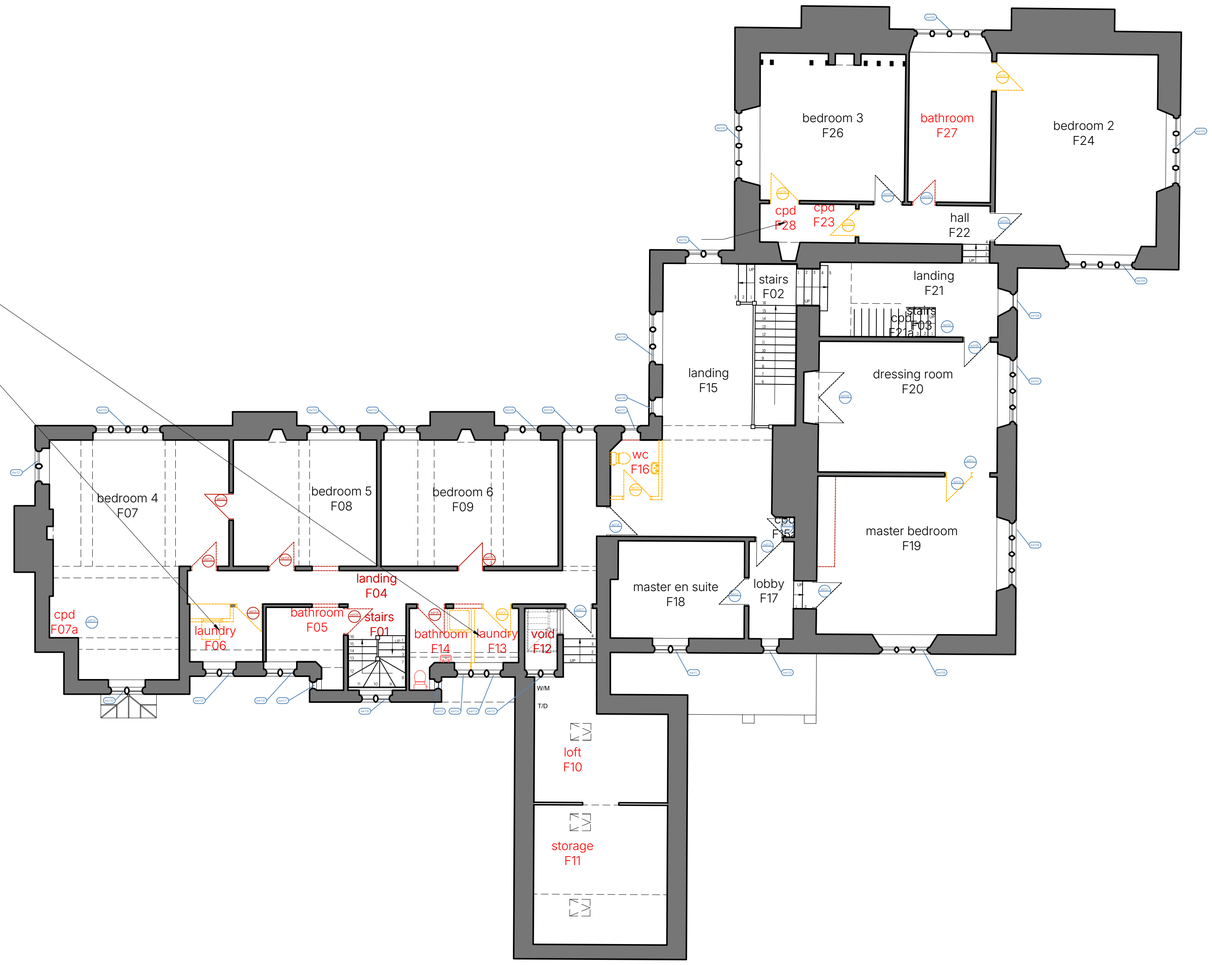

Legend Generally;

- Existing Wall (Varying Construction)
- Proposed Wall (Varying Construction, proposed in SPASE Design scheme)
- Proposed Wall (Varying Construction, previously approved in RBA scheme)
- Demolition (Proposed in SPASE Design scheme)
- Demolition (Previously Approved in RBA scheme)
- Heating - Underfloor via ASHP

- Door Number (E existing, P proposed, G ground etc)
  - Door removed as part of SPASE Design scheme
  - Door removed as part of approved RBA scheme
  - Door added as part of SPASE Design scheme
  - Door added as part of approved RBA scheme
- Window Number (E existing, P proposed, G ground etc)
  - Window removed as part of SPASE Design scheme,
  - Window removed as part of approved RBA scheme
  - Windows added as part of SPASE Design scheme
  - Windows added as part of approved RBA scheme
- Hall G01 — Room names (G ground, F first, S second, A attic, R roof)
- FL 56.700 CH 2250/2600 — Levels (FL floor level, CH ceiling height false/soffit, S sill, H head, AL arch level, D door height, B beam height)
- Stair numbers (Always points upwards, G steps from ground floor, B from basement, F from first floor)
- Proposed door (Proposed in SPASE Design scheme)
- Proposed door (Approved in RBA scheme)
- Existing door
- Demolished door (Proposed in SPASE Design scheme)
- Demolished door (Approved in RBA scheme)

First Floor - Demolitions

SPASE
ARCHITECTS & SURVEYORS

1:100 — 0 1 5 10 Metres

REV	AMENDMENT	BY	CHECK	DATE
-	Initial issue	IC	SP	08.05.26

Planning

PL-1761-033 -

Title: First Floor - Demolitions
Project: Swallowcliffe Manor, Swallowcliffe, Wiltshire, SP3 5PB
Client: Mr & Mrs Borton
Scale: 1:100 @ A1 Date: Jan 2025 Drawn By: IC

+44 (0)1305 301302 / office@spase.co.uk / www.spase.co.uk

This drawing and designs for use solely in connection with the project described herein and remain the property of SPASE Ltd. Written dimensions should not be relayed, based or copied without written consent. All dimensions and levels must be checked on site prior to commencement of any work. Any discrepancy is to be brought to the attention of SPASE Ltd. This drawing is copyright of SPASE Ltd.