


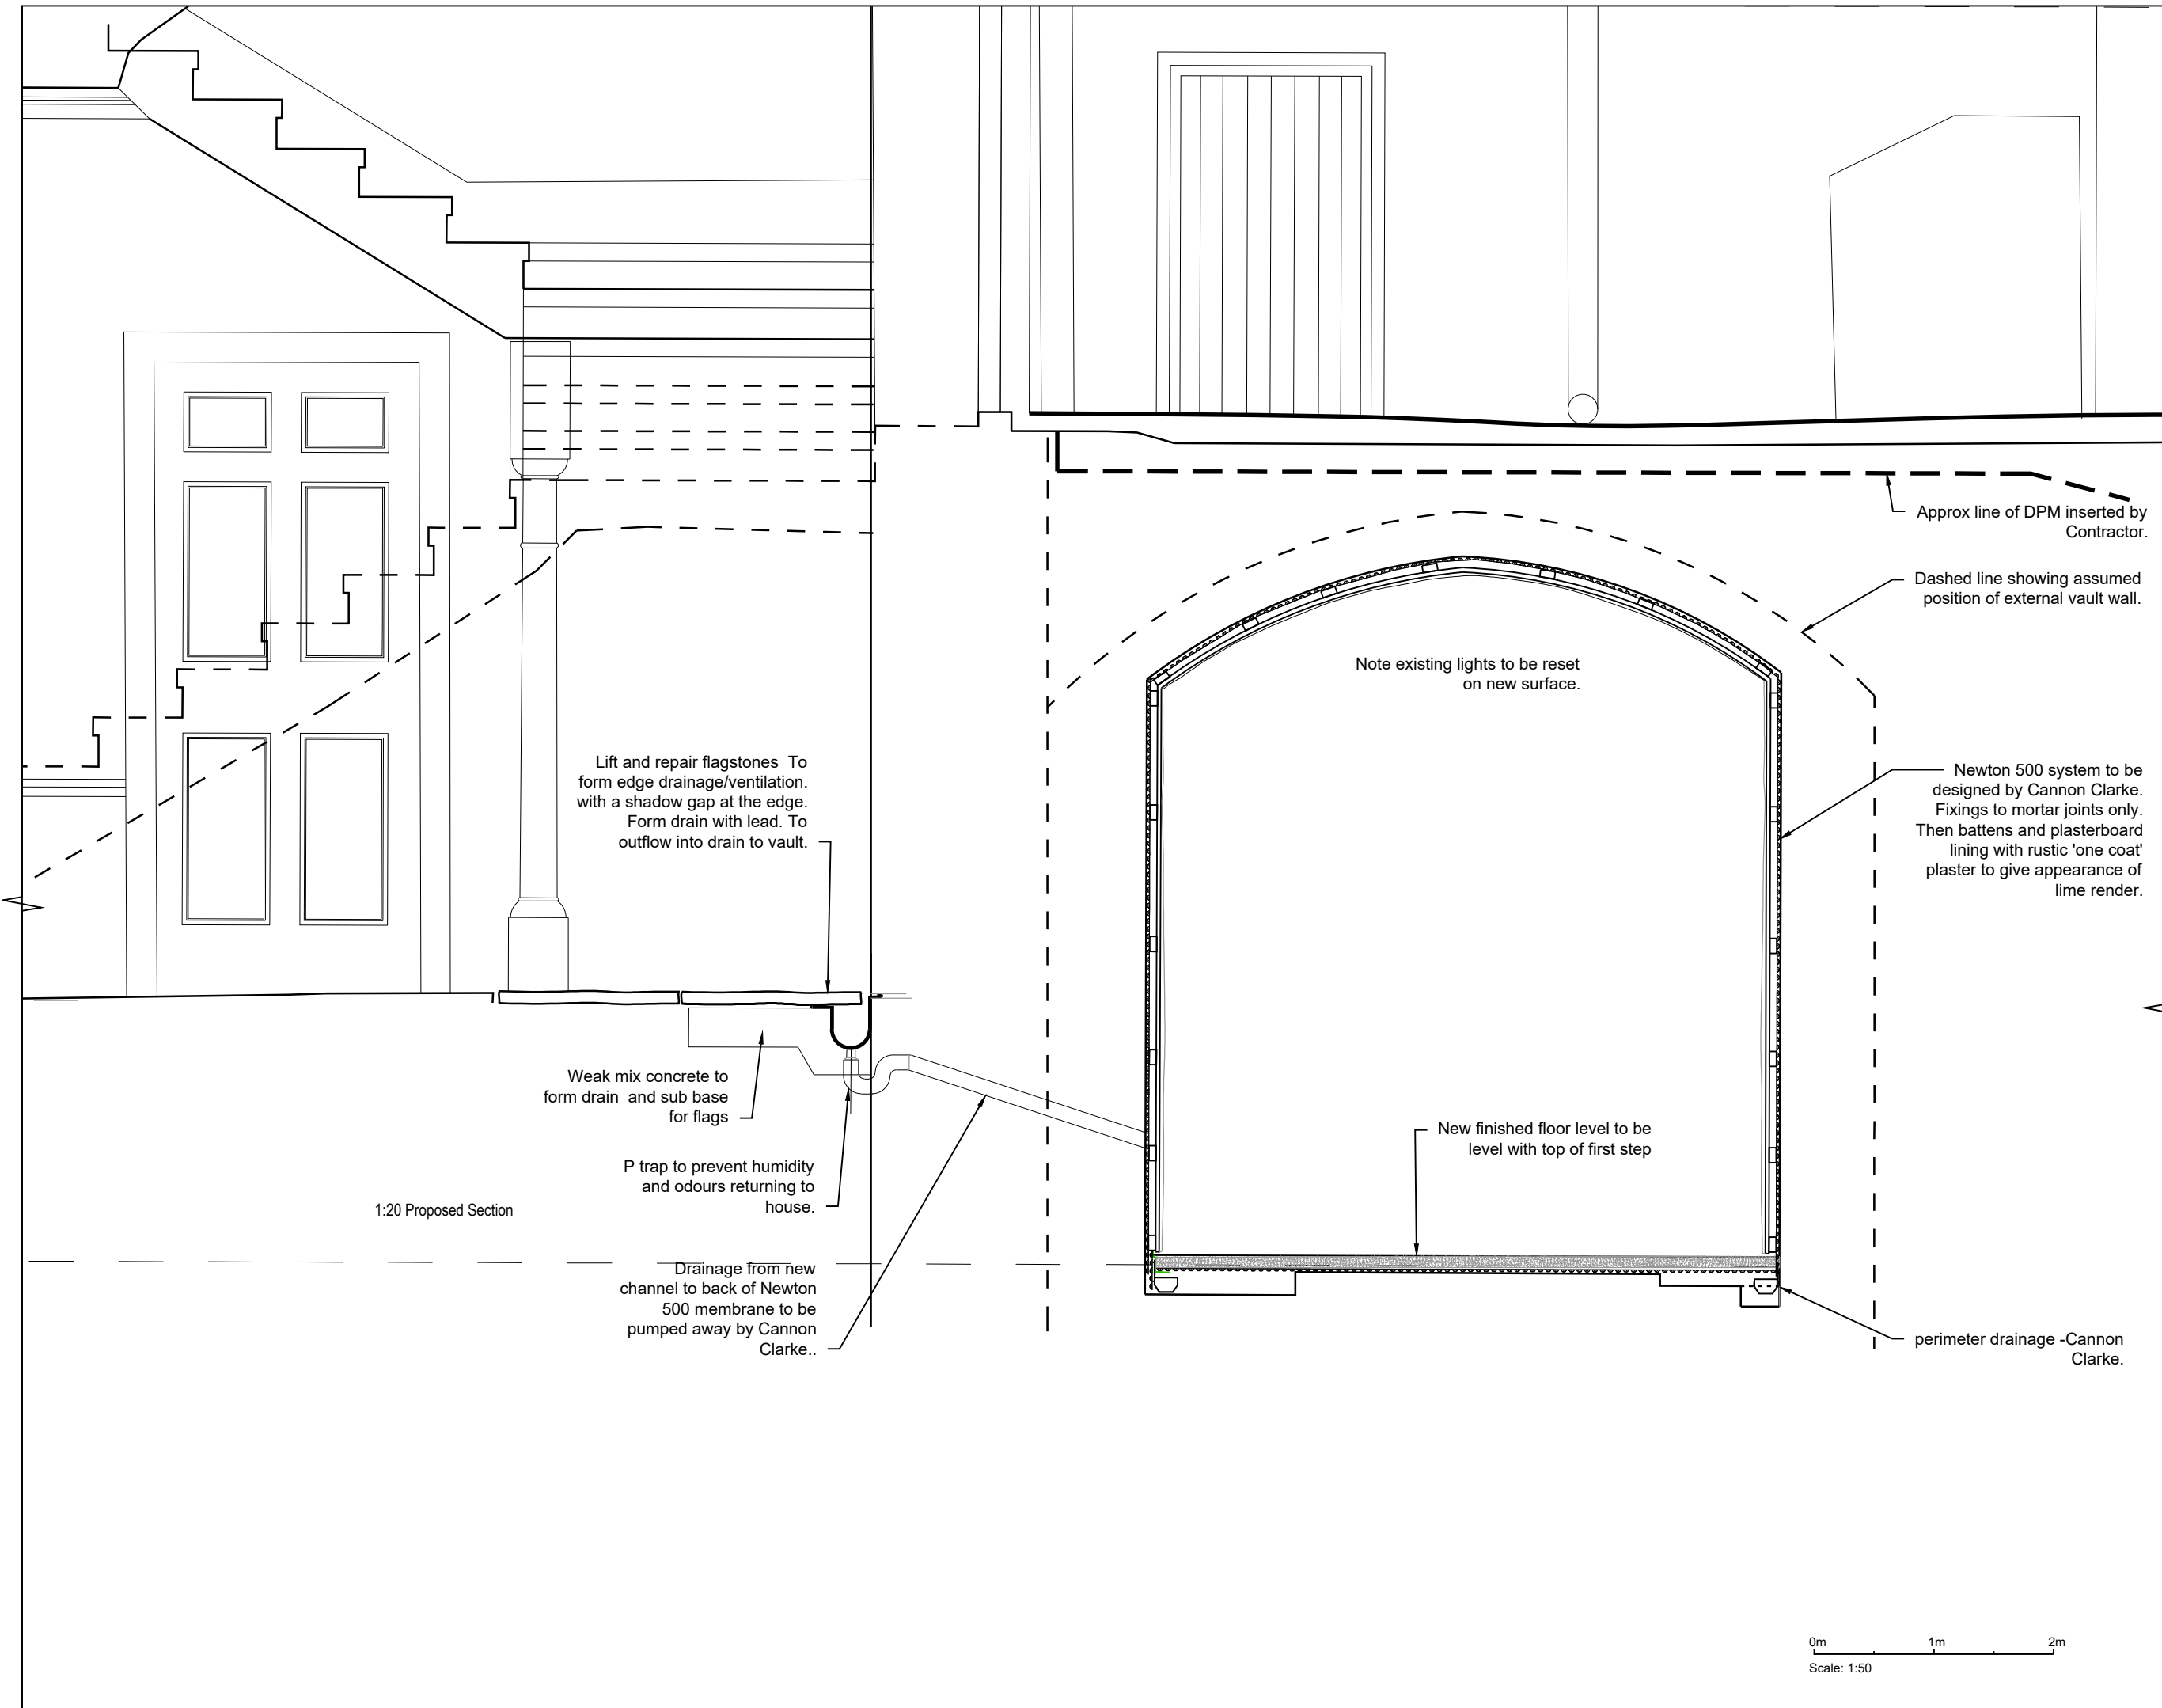

© SIMON MORRAY-JONES. ALL DIMENSIONS TO BE CHECKED ON SITE BEFORE WORK COMMENCES. ANY DISCREPANCIES TO BE REPORTED TO THE ARCHITECT. DO NOT SCALE

Approx line of DPM inserted by Contractor.

Dashed line showing assumed position of external vault wall.

Note existing lights to be reset on new surface.

Newton 500 system to be designed by Cannon Clarke. Fixings to mortar joints only. Then battens and plasterboard lining with rustic 'one coat' plaster to give appearance of lime render.

Lift and repair flagstones To form edge drainage/ventilation. with a shadow gap at the edge. Form drain with lead. To outflow into drain to vault.

Weak mix concrete to form drain and sub base for flags

P trap to prevent humidity and odours returning to house.

Drainage from new channel to back of Newton 500 membrane to be pumped away by Cannon Clarke..

New finished floor level to be level with top of first step

perimeter drainage -Cannon Clarke.

1:20 Proposed Section

0m 1m 2m
Scale: 1:50

FOR APPROVAL

Revision		Date
 SIMON MORRAY-JONES CHARTERED ARCHITECTS & DESIGNERS 21 MILSOM STREET, BATH BA1 1DE TEL: 01225 787900 FAX: 01225 787901 EMAIL: sm-j@sm-j.com		
Client Jason & Sarah Clarkin Yates		
Project St Olaves Bradford on Avon		
Drawing Title Proposed Vault Detail Section		
Scale @ A3 1/20	Drawn By SP	Date 11/05/26
Job Number 1315	Drawing Number Cond 01	Revision