


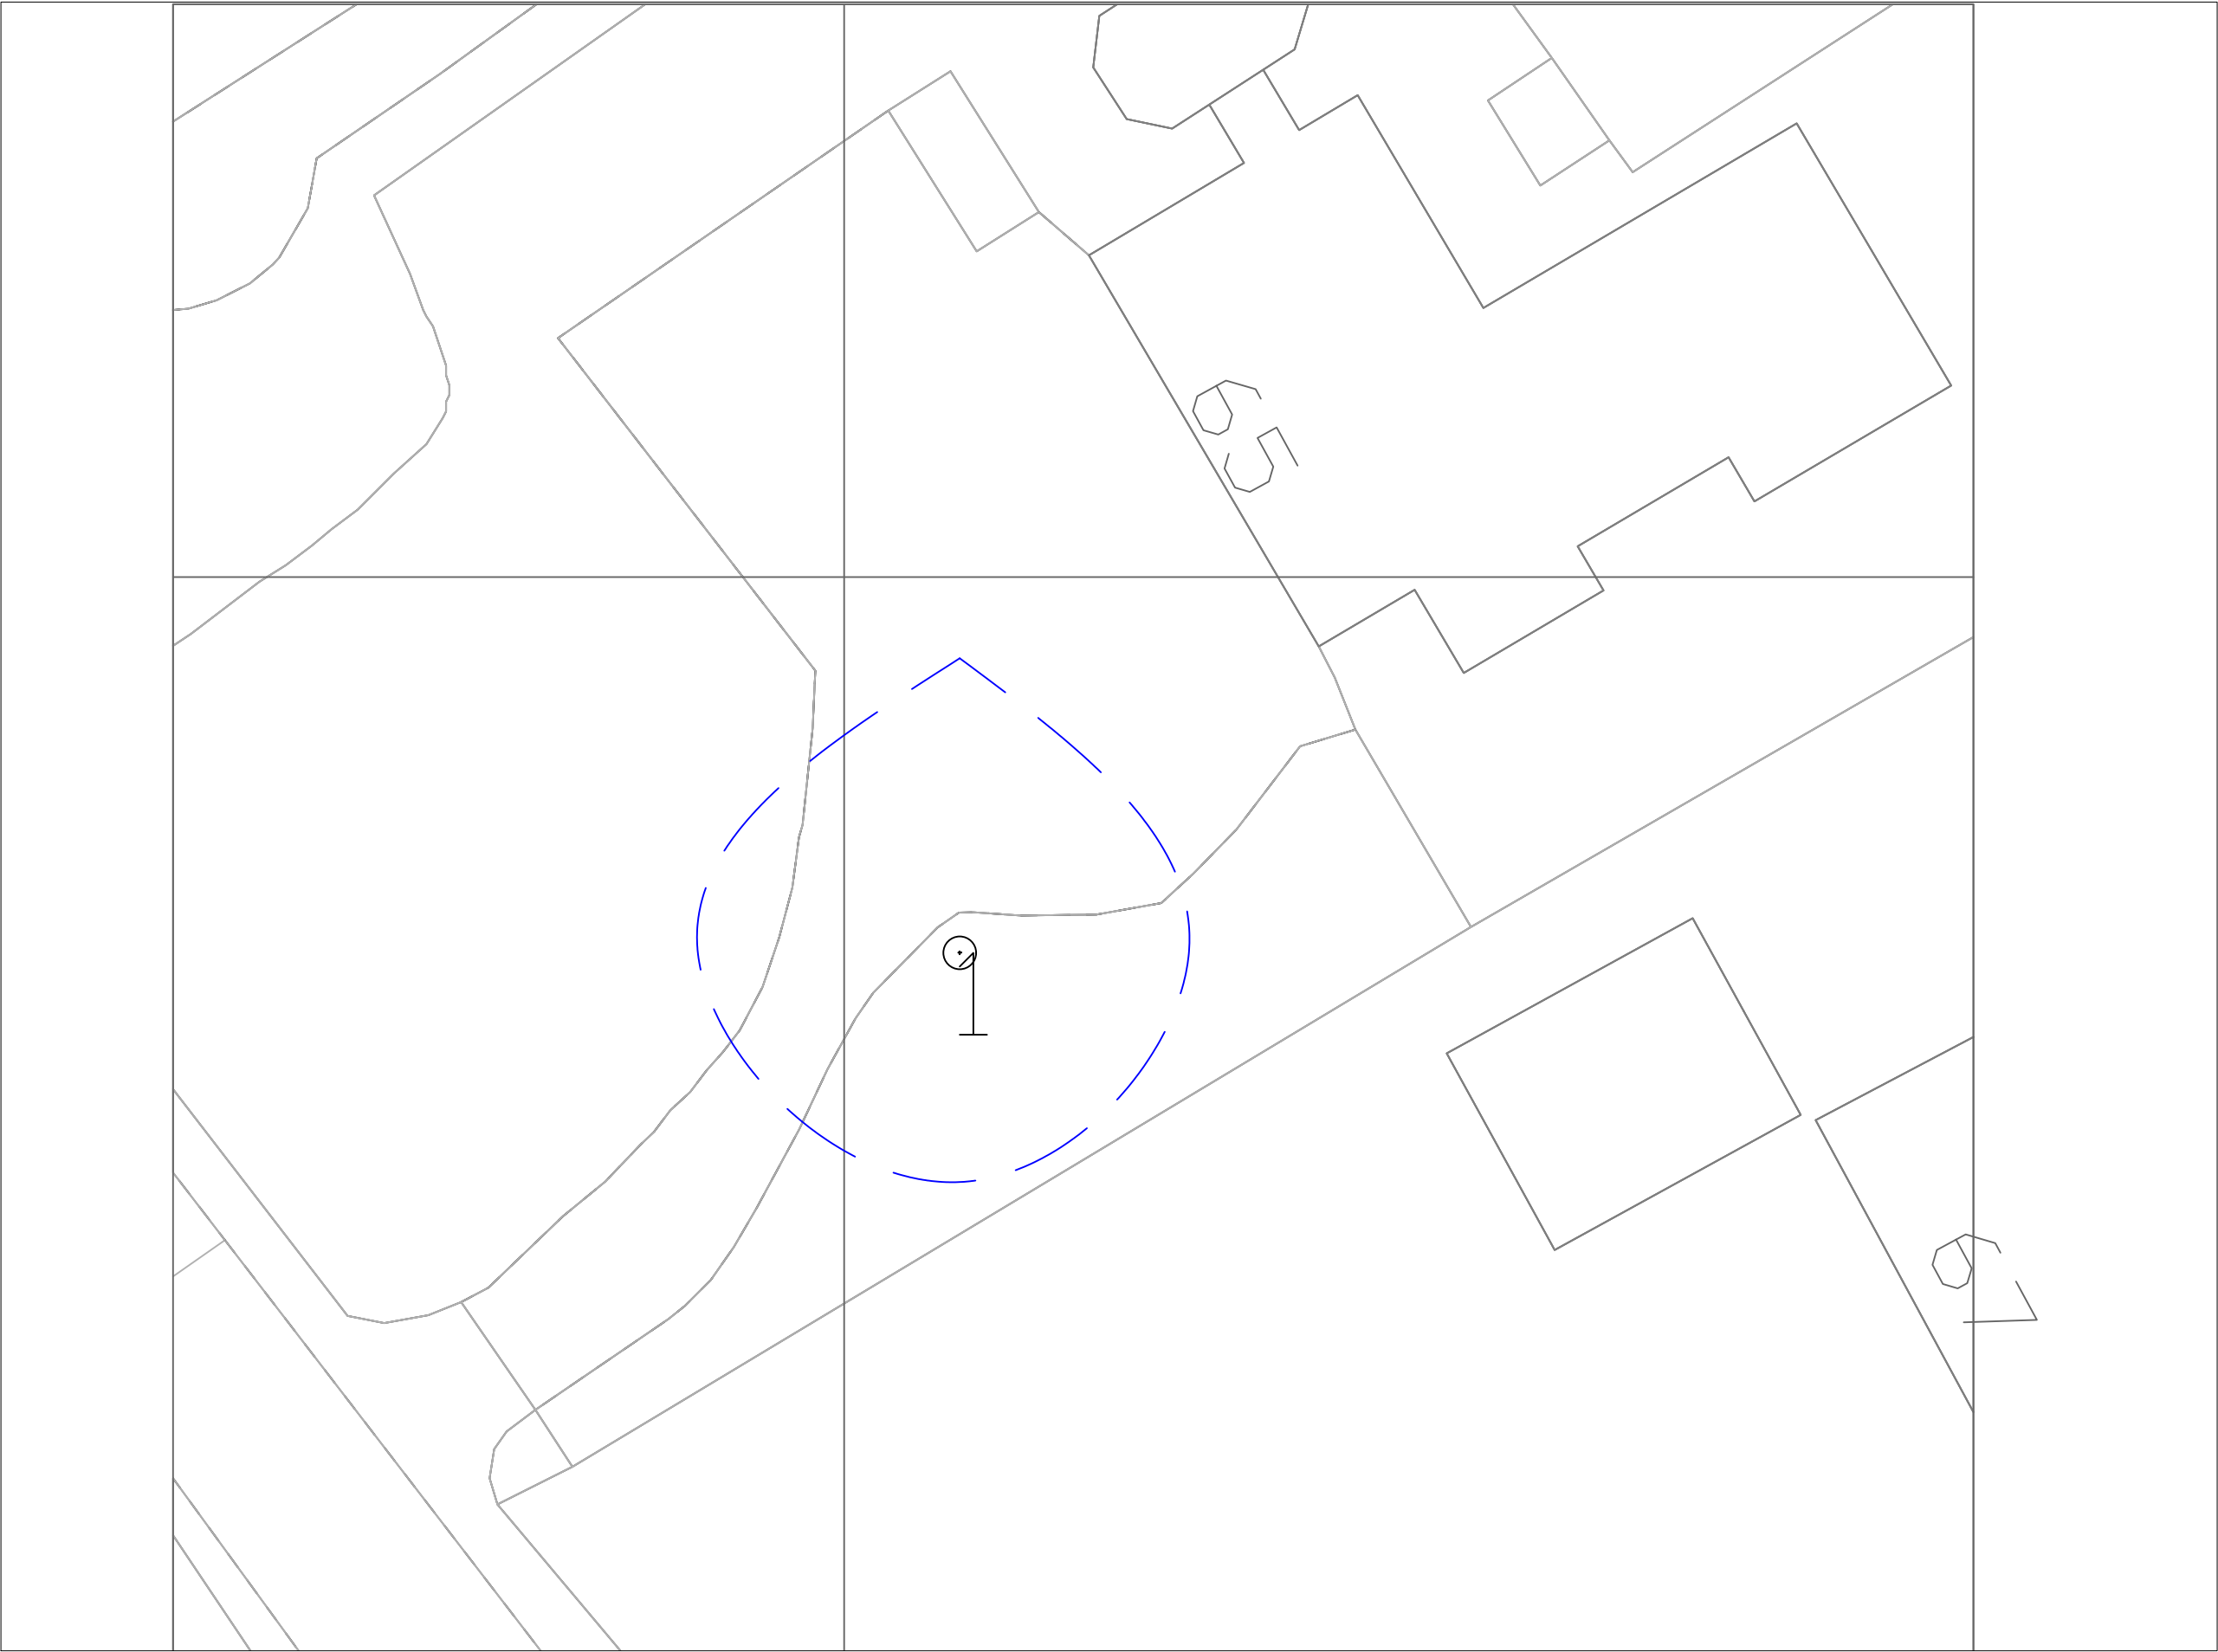

General Notes

Key

Low risk trees	
Moderate risk trees	
High risk trees	

No.	Revision/Issue	Date

Firm Name and Address

ROWDEN TREESCAPES

Project Name and Address

63-65 High street, Market Lavington, SN104ES

Project	Sheet
RTC/BD/63-65HSL/VTA/V1	A3 Tree Location Plan
Date	
Scale	
15/05/2025	
1:200	