
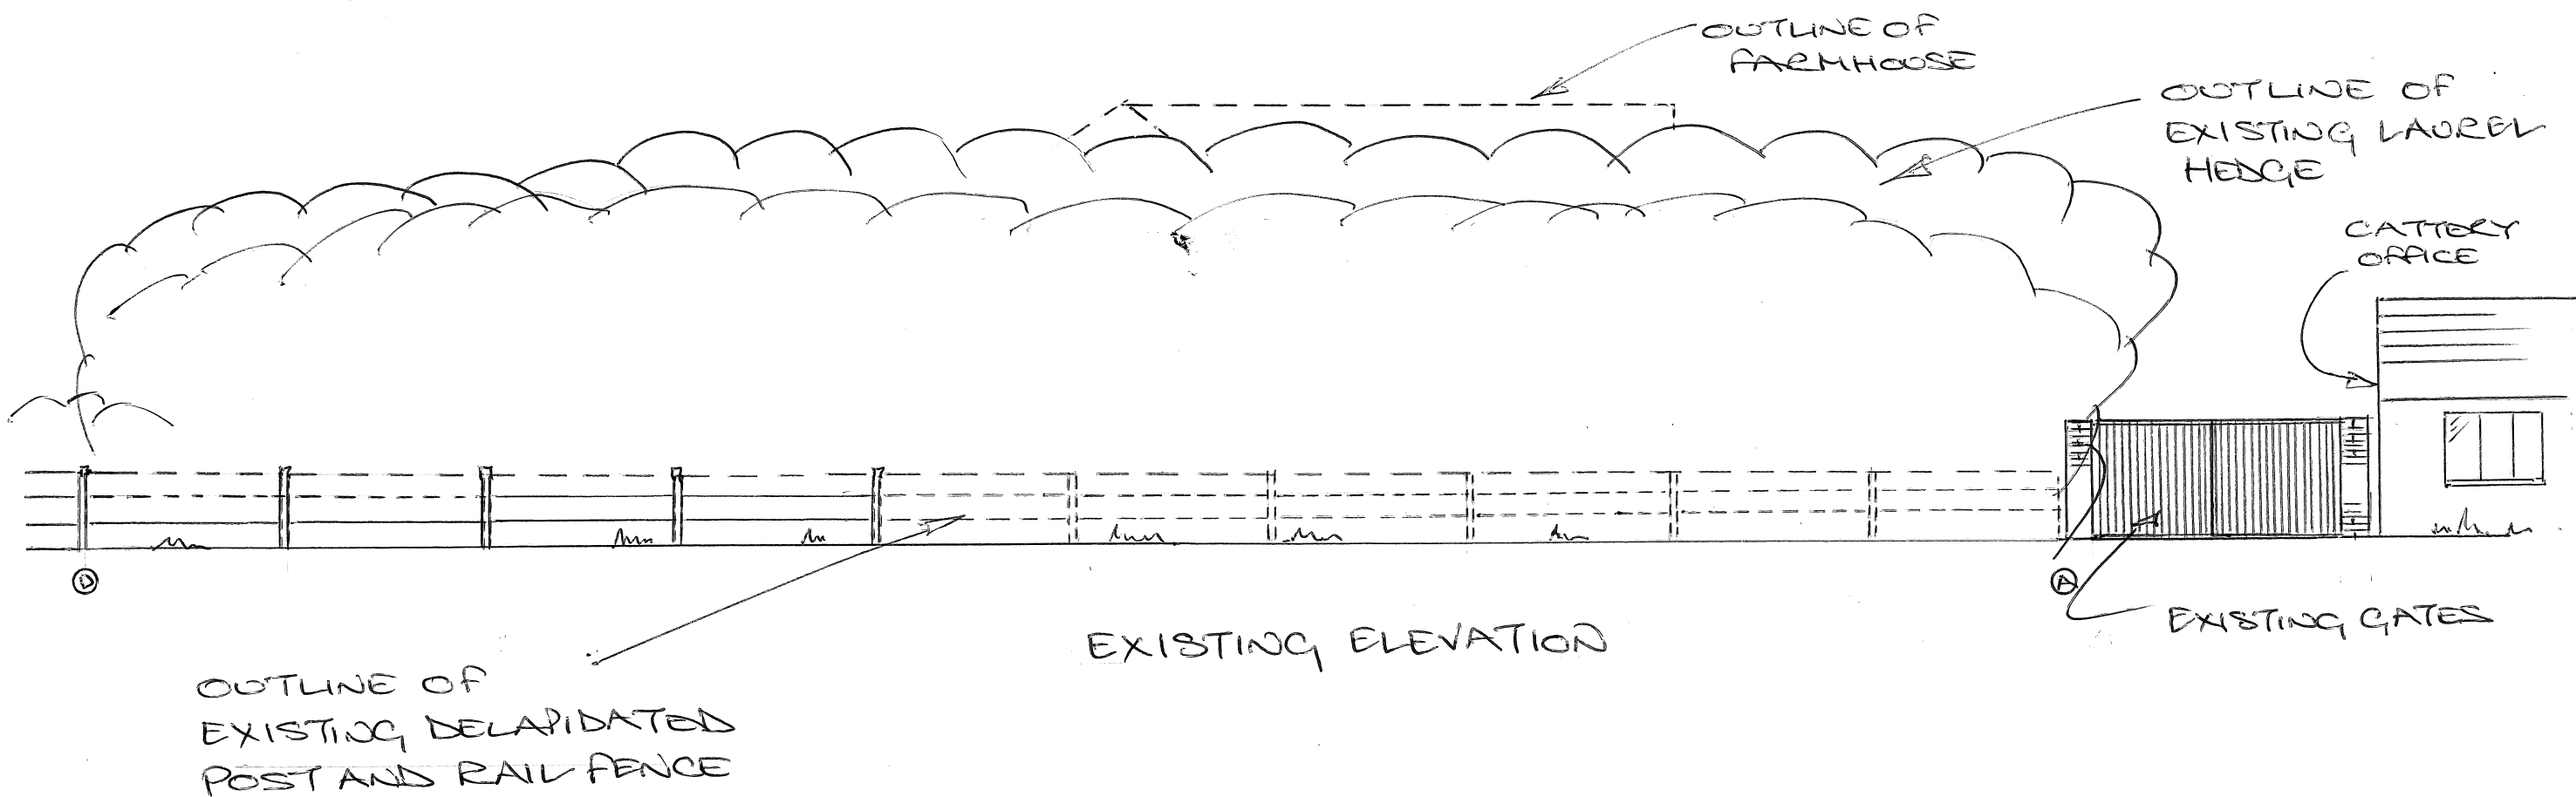


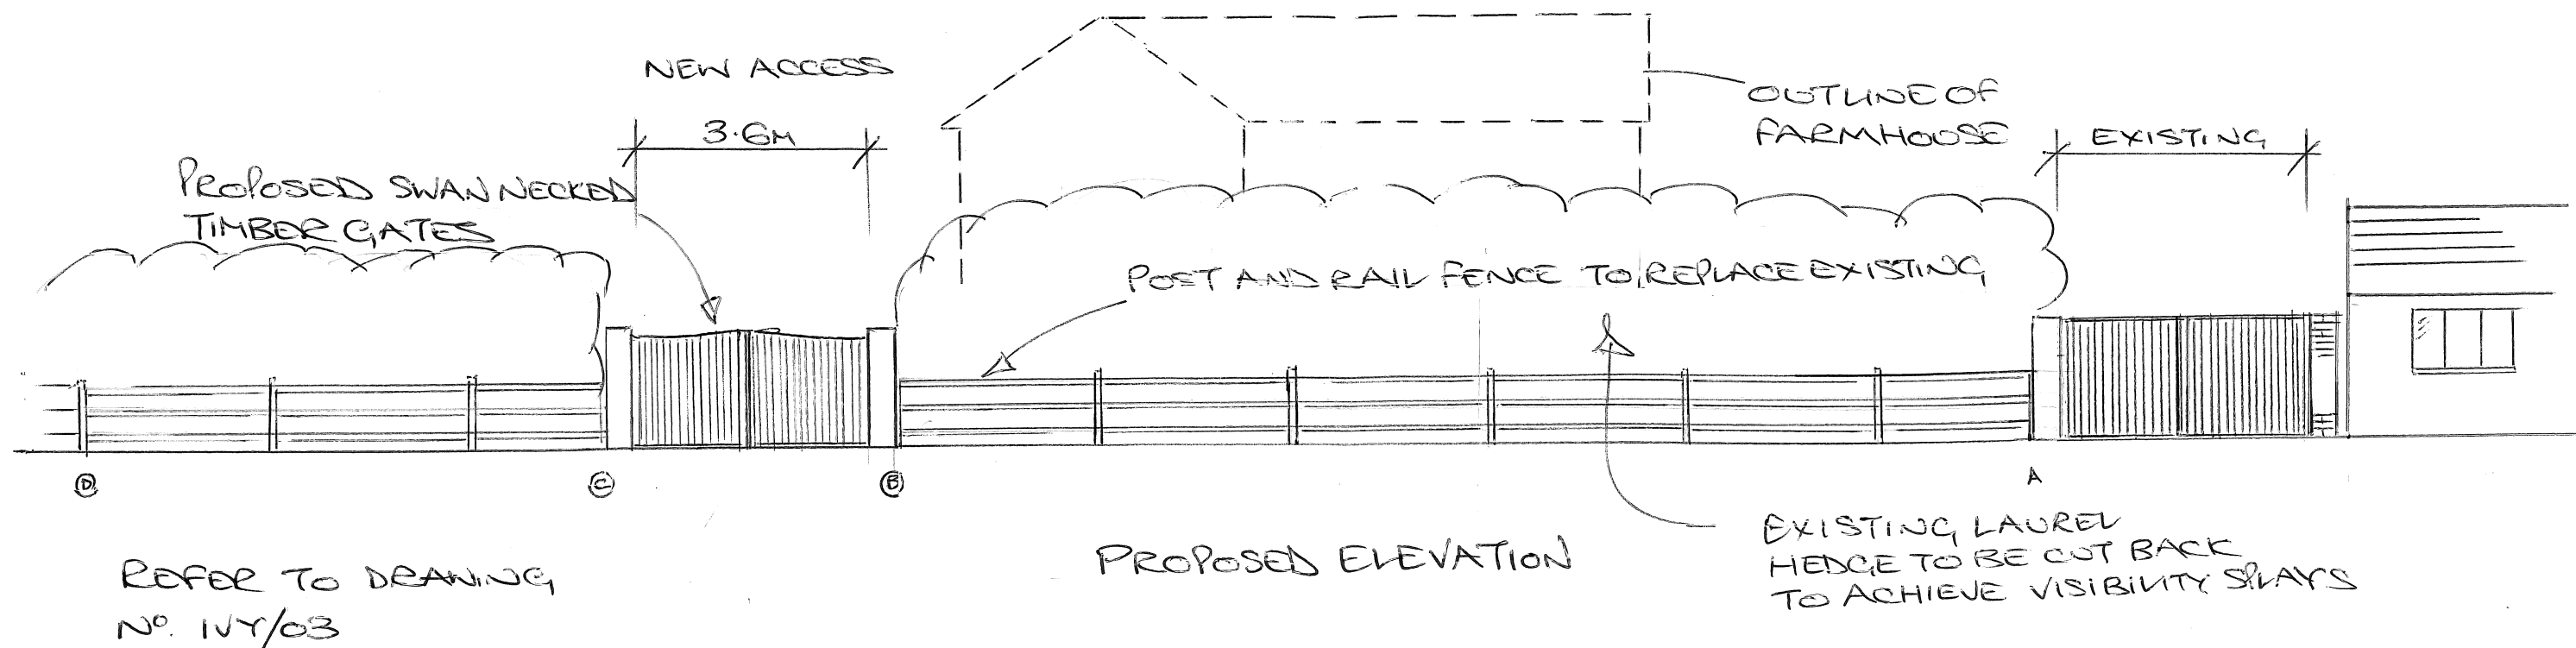

SCALE BAR

0 5M  
1:100 @ A3

IVY HOUSE FARM  
EXISTING AND  
PROPOSED ELEVATIONS  
DRAWING NO. IVY/05  
SCALE 1:100 REV. A