NOTES

This document and its design content is copyright © and is the property of Savills. It may not be reproduced without their expressed permission. It shall be read in conjunction with all other associated project information including models, specifications, schedules and related consultants drawings and documentation. Do not scale from this drawing unless for Planning purposes. Figured dimensions only are to be used. All dimensions must be checked on site by the Contractor prior to the commencement of any fabrication or building works. Immediately report any discrepancies, errors or omissions to Savills prior to the commencement of any fabrication or building works. If in doubt please ASK.

1 Jewry Street, Winchester,
Hampshire, SO23 8RZ
t: 01962 857413

RIBA
Chartered Practice

Swan House, Market Square,
Petworth, West Sussex,
GU28 0AN
t: 01798 345980
w: www.savills.co.uk

REVISIONS

REV	DESCRIPTION	BY	CHECK	DATE

Ordnance Survey, (c) Crown Copyright 2023. All rights reserved. Licence number 100022432

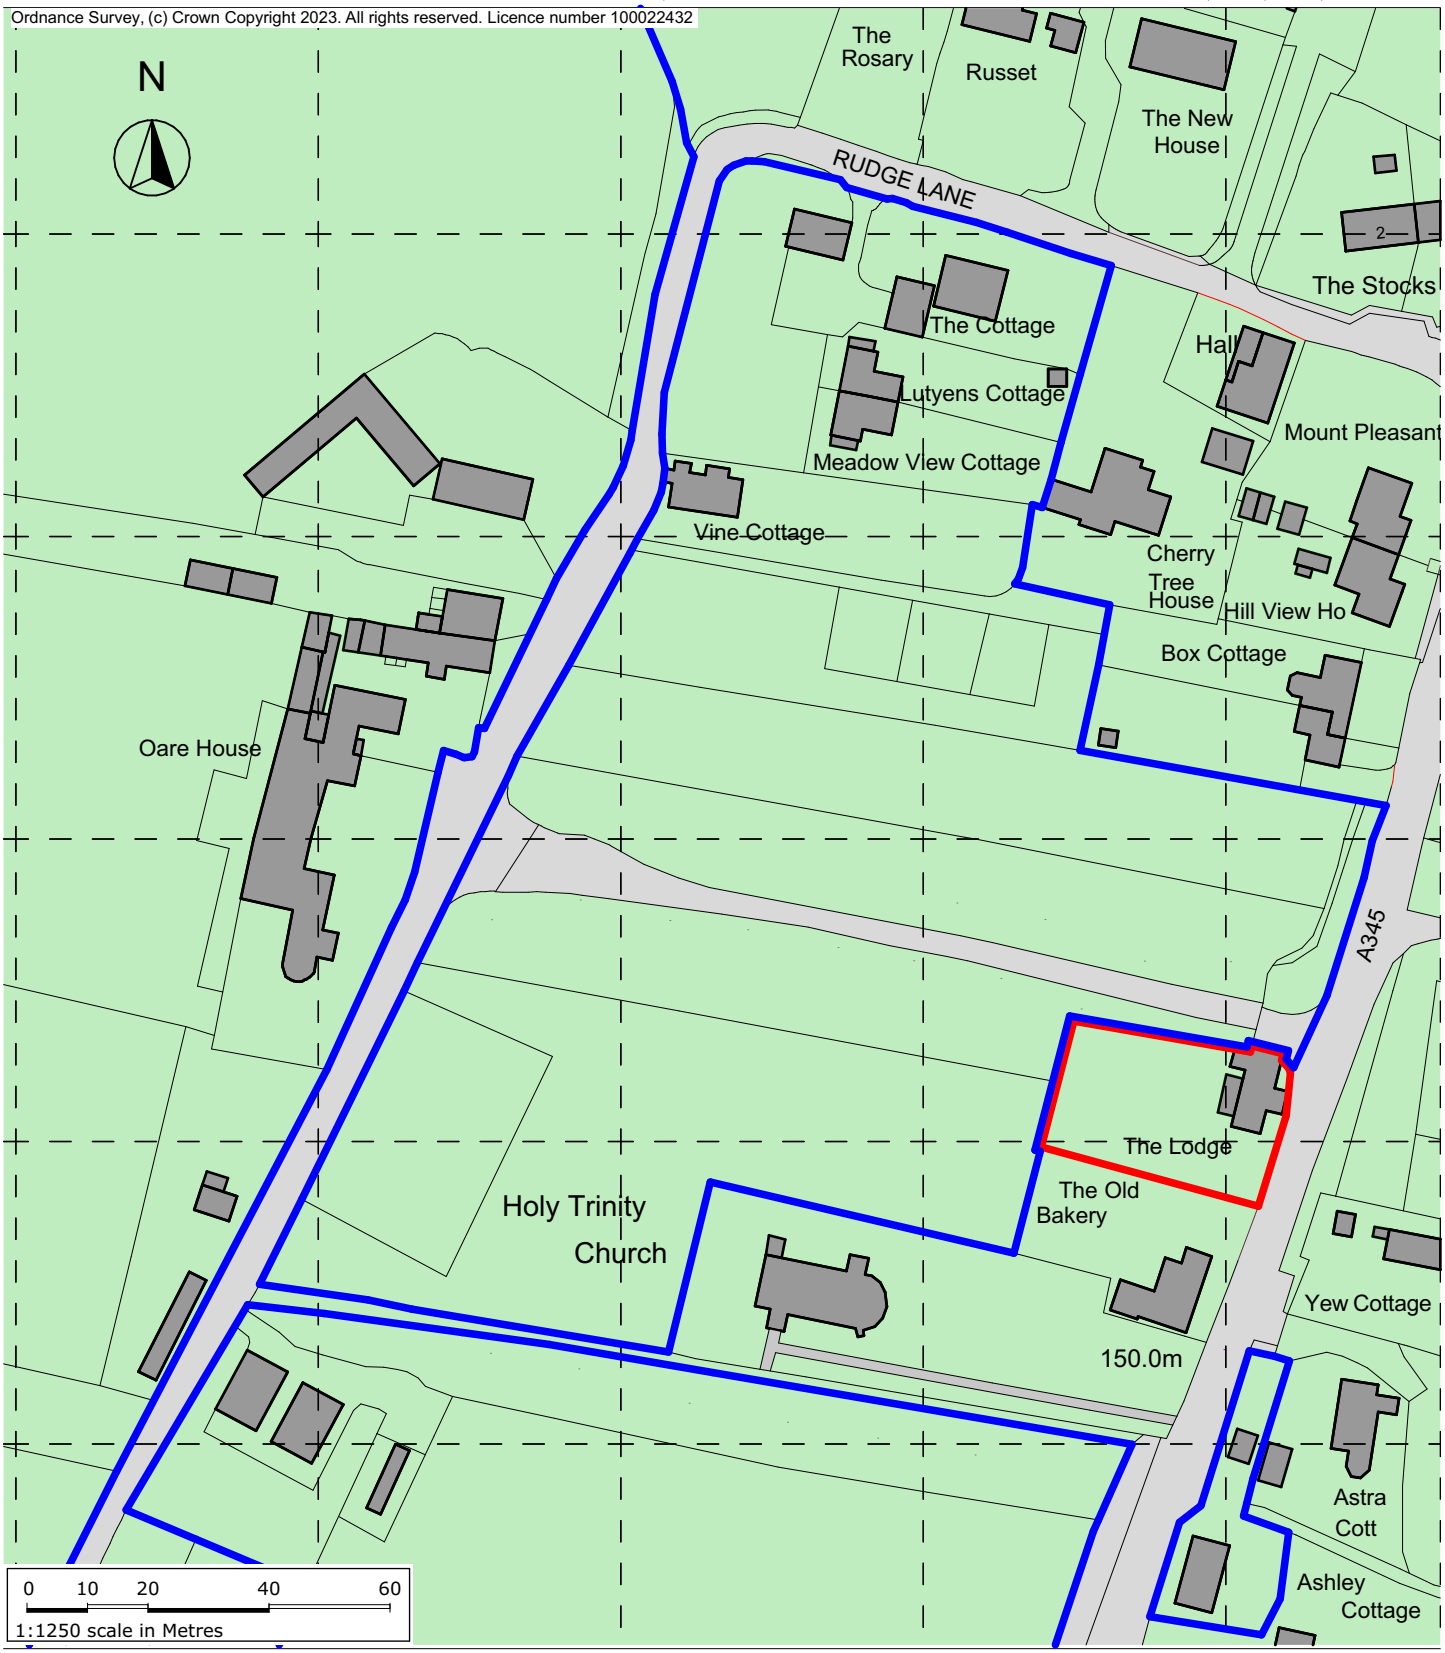

PROJECT TITLE
THE LODGE
RUDGE LANE, OARE

DRAWING TITLE
LOCATION PLAN

CLIENT
OARE ESTATE

WORK STAGE
3-DEVELOPED DESIGN

ISSUE STATUS
PLANNING

INSTRUCTION _ DWG _ REV
674307_301

SCALES @ A4
1:1250

DRAWN BY	CHECKED BY	DATE
GP	DWS/RG	MAY 2024

BIM ISSUE REFERENCE
TLO - SAV - - - -A-674307_301

savills