


| Revision Notes |     |                     |
|----------------|-----|---------------------|
| date           | rev | note                |
| 14/05/26       | P1  | Issued for PLANNING |

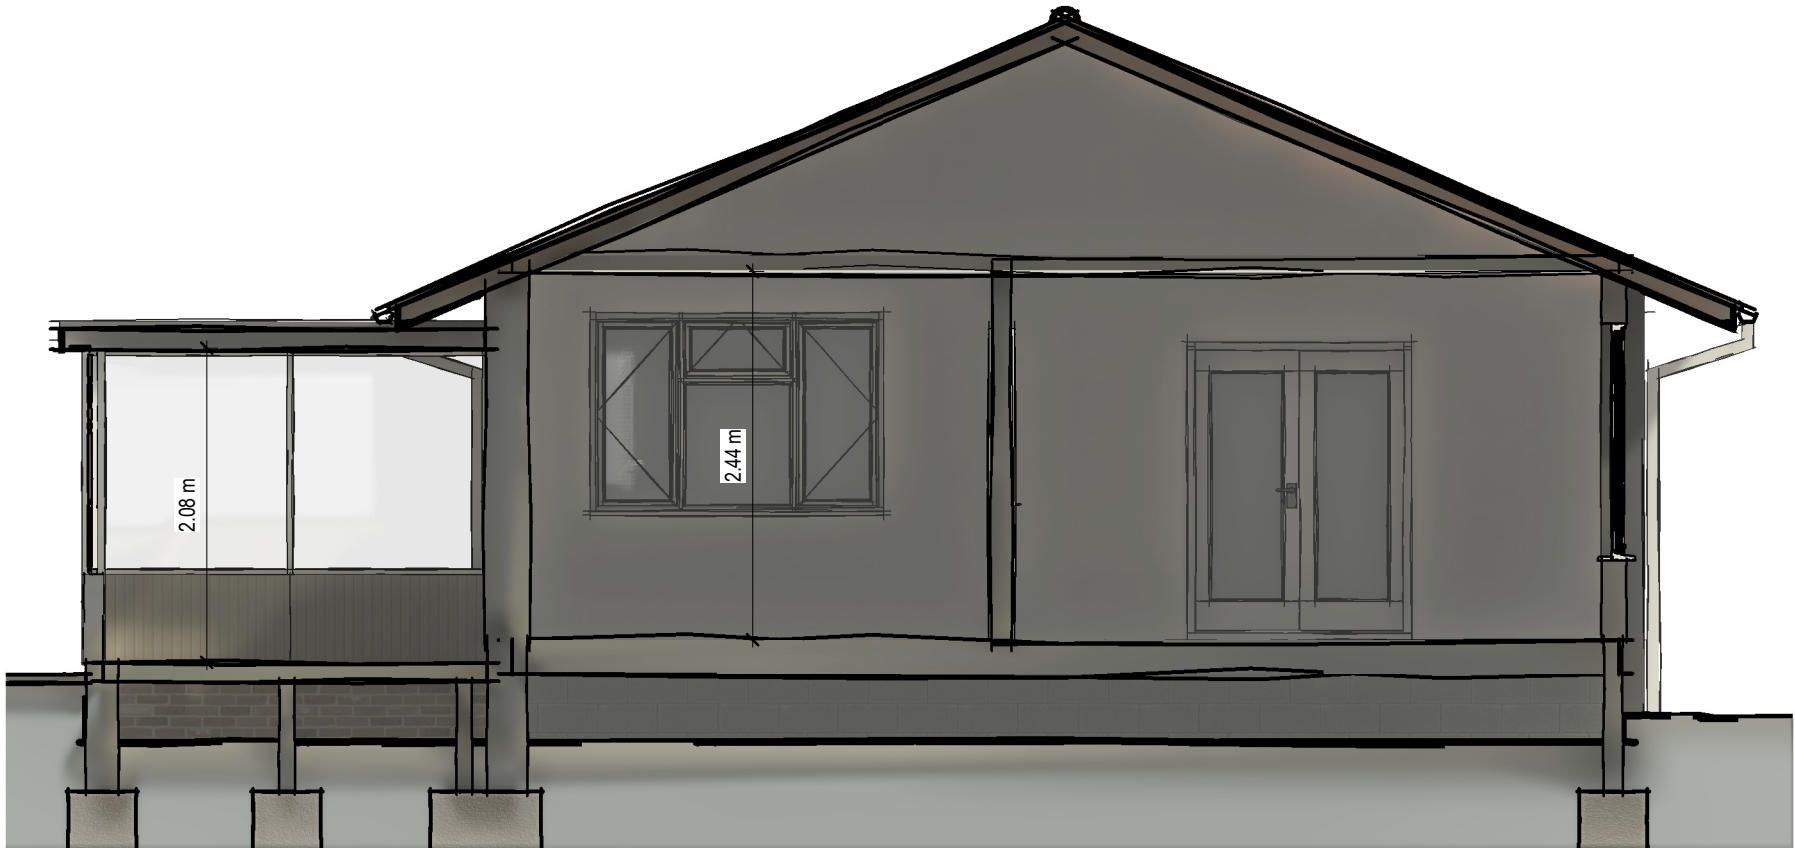

Existing Typical Section A  
1 : 50



Proposed Typical Section A  
1 : 50

Little Mead - Single Storey Rear Extension  
Existing and Proposed Typical Sections



|                         |                      |           |
|-------------------------|----------------------|-----------|
| Client<br>Mr & Mrs Hart | Project No<br>25-033 |           |
| Date<br>05/14/26        | Drawing No<br>017    | Rev<br>P1 |
| Scale at A3<br>1 : 50   | Drawn<br>N Sharp     |           |

7 Garston Road, Frome, Somerset  
BA11 1RN  
m: 0781 208 5841  
e: [nick@sharpdesignservices.co.uk](mailto:nick@sharpdesignservices.co.uk)  
Sharp Design Services Limited Company registration No. 11105879  
Registered office: 7 Garston Road, Frome, Somerset. BA11 1RN

