

DEWEY DAY SPA

Concept presentation

24.03.2026





GROUND FLOOR PLAN



FIRST FLOOR PLAN



Quietly luxurious



Calmness



Muted palette



Timeless



MOOD - CHANGE ROOMS




Refined residential feel





Deep hues



Matte finishes

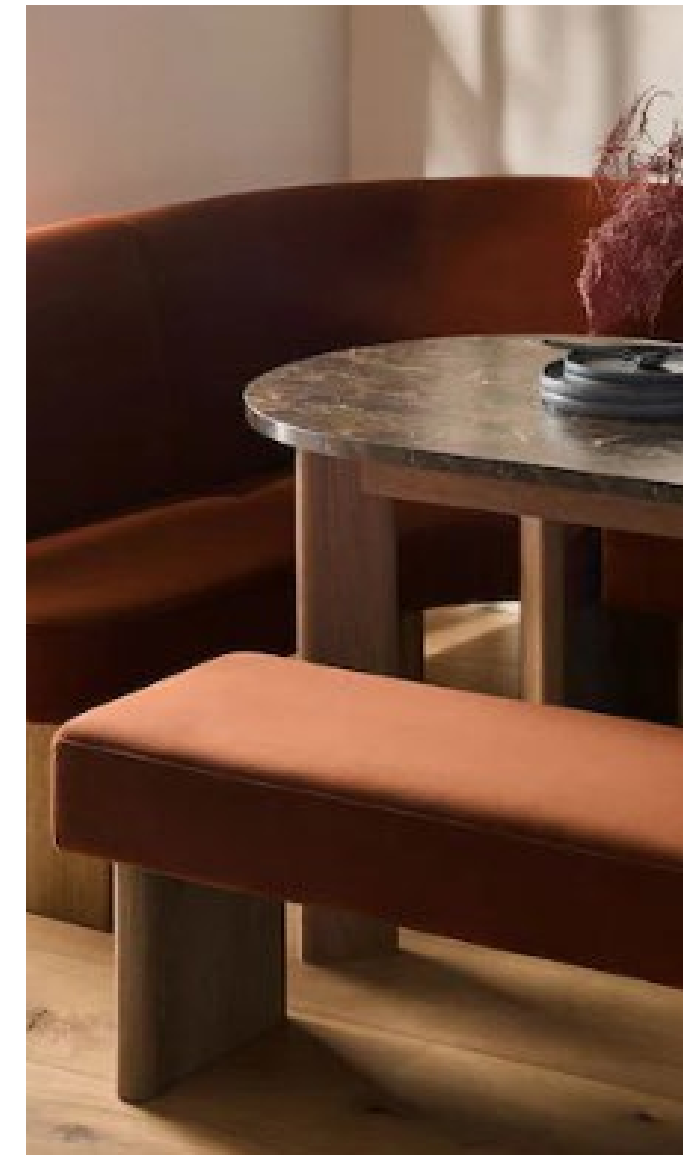

Soft sculptural shapes

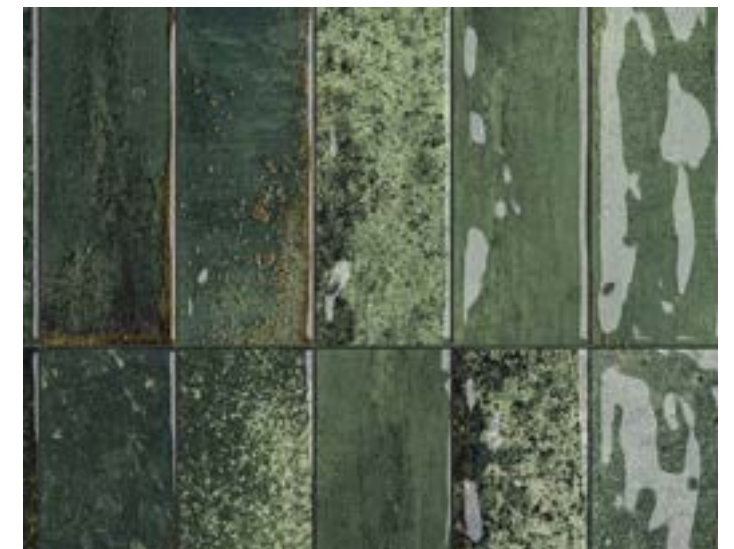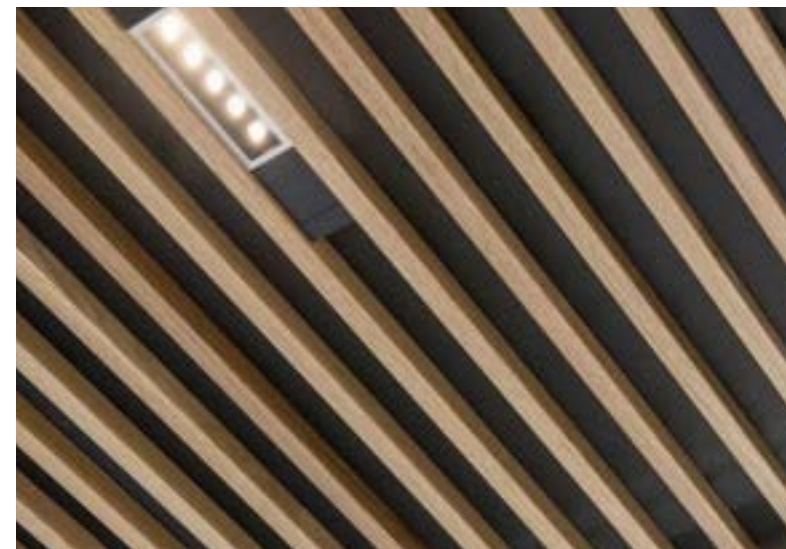

MOOD - DOWNSTAIRS/CAFE



Minimalistic interior architecture



Dimmed light



Limited material palette



Natural touches




MOOD - SPA



ARTIST IMPRESSIONS SPA



ARTIST IMPRESSION SPA AREA

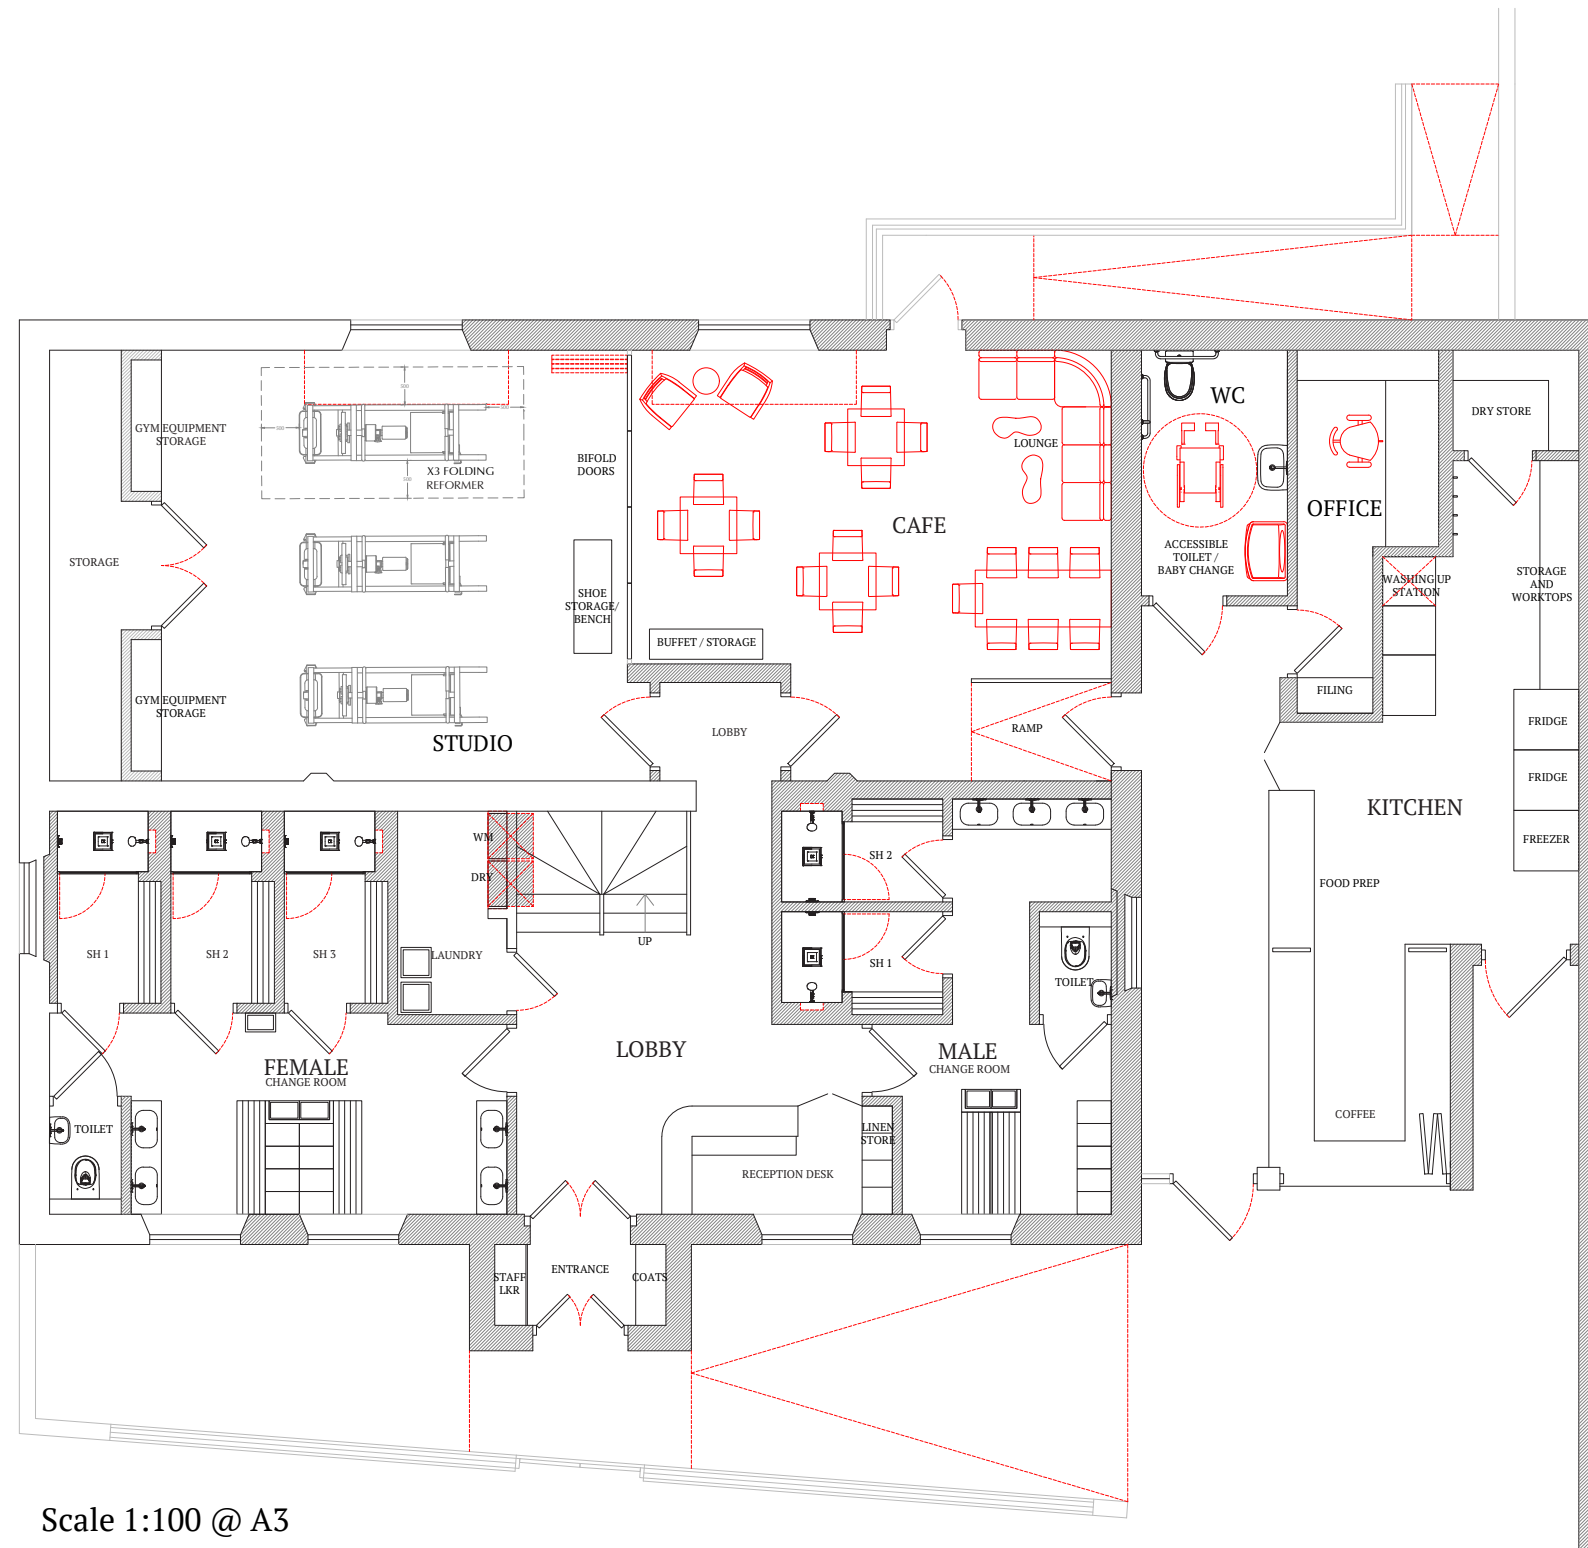

Scale 1:100 @ A3




REVISION: COMMENT: DATE: BY:

PROJECT TITLE:
DEWEY DAY SPA
DRAWING TITLE:
PROPOSED PLAN - GROUND FLOOR

PROJECT No.: 1008	SHEET: 1 of 2	REVISION No.: 0
DATE: 13/03/2026	SCALE: 1:50	PAPER SIZE: A1
		DRAWN BY: RJ2

THIS DRAWING INCORPORATING THE ORIGINAL DESIGNS AND CONCEPTIONS OF THE DESIGNER IS PROTECTED BY COPYRIGHT AND IS THE SOLE PROPERTY OF THE DESIGNER. NO PART WHATSOEVER MAY BE COPIED, REPRODUCED, MODIFIED OR USED IN ANY MANNER WITHOUT WRITTEN PERMISSION.
THIS DRAWING IS NOT FOR CONSTRUCTION. THE INFORMATION CONTAINED ON THIS DRAWING IS DESIGN COMMERCIAL FABRICATION TO ENSURE FITNESS FOR PURPOSE. DIMENSIONAL CO-ORDINATION AND COMPLIANCE WITH CLASSIFICATION PERFORMANCE REQUIREMENTS

SHOP DRAWINGS ARE TO BE APPROVED BY RJ2 DESIGN PRIOR TO FABRICATION TO ENSURE COMPLIANCE BETWEEN CONCEPT AND CONSTRUCTION

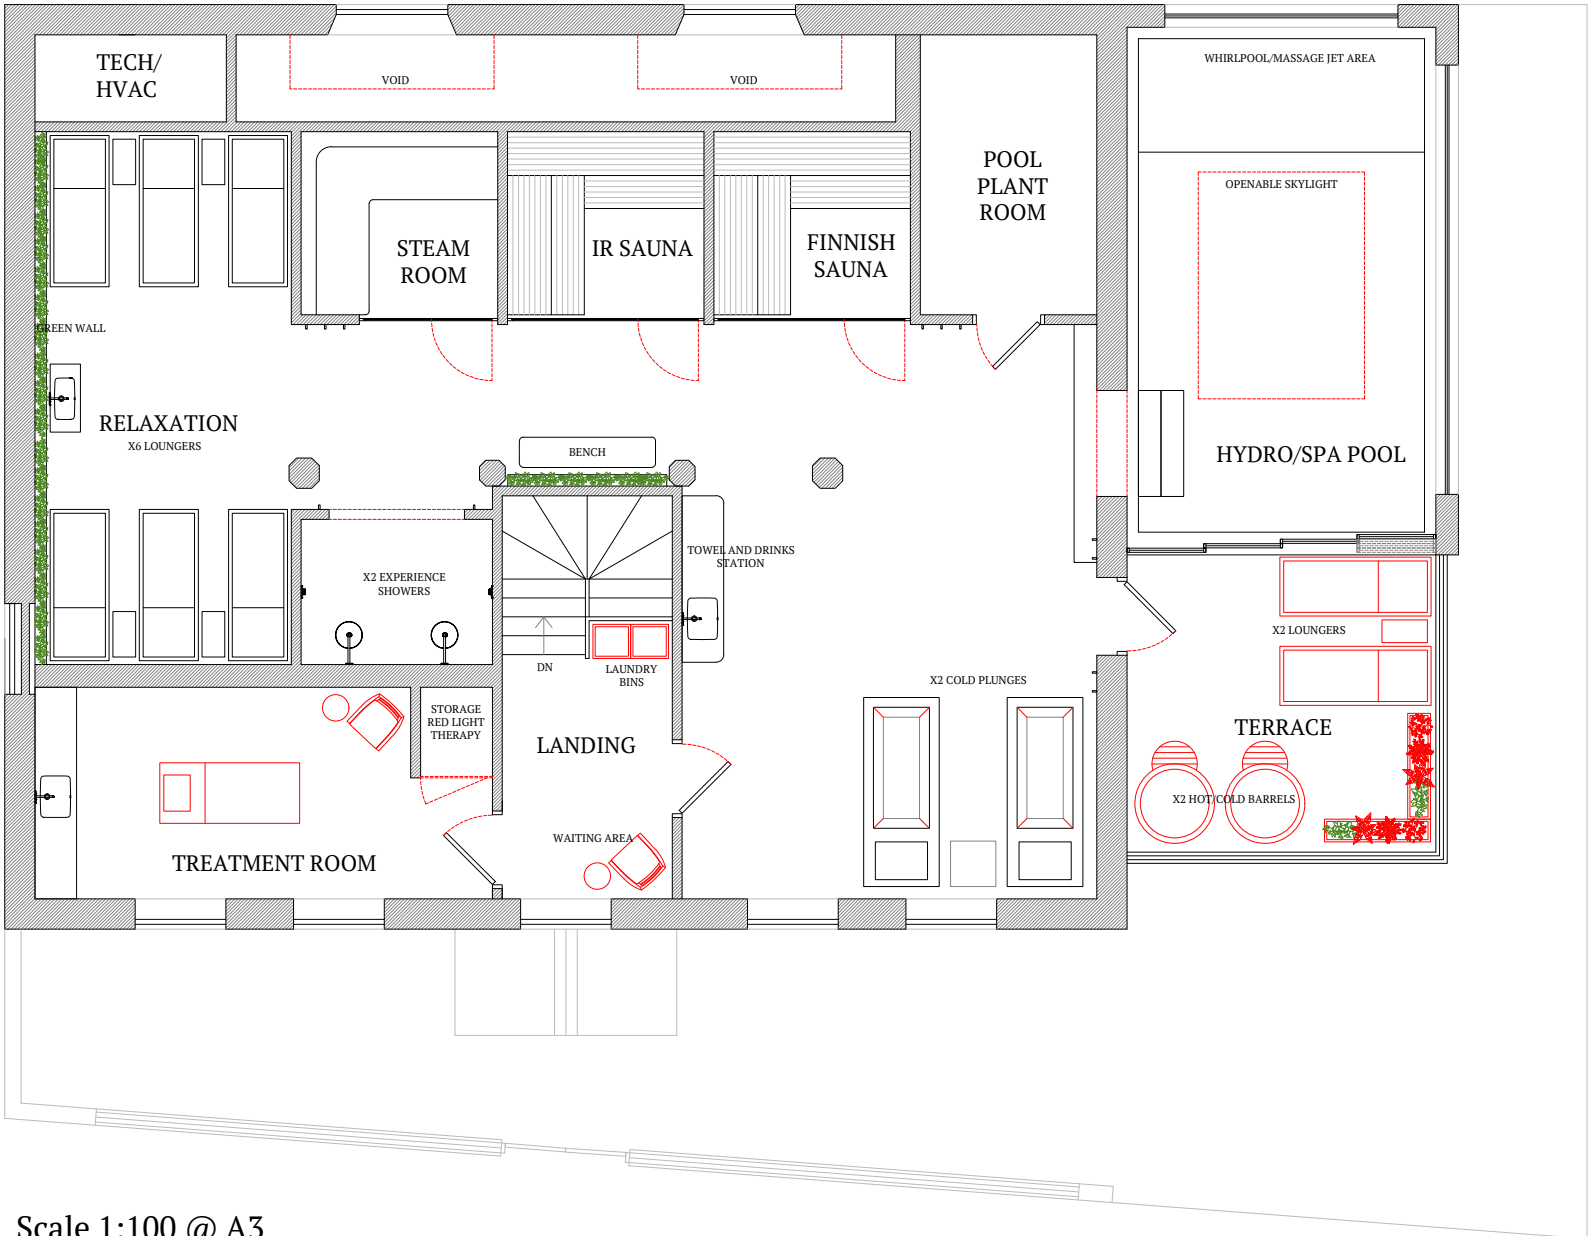

Scale 1:100 @ A3



REVISION: COMMENT: DATE: BY:

PROJECT TITLE:
DEWEY DAY SPA
DRAWING TITLE:
PROPOSED PLAN - GROUND FLOOR

PROJECT No.: 1008	SHEET: 2 of 2	REVISION No.: 0
DATE: 13/03/2026	SCALE: 1:50	DRAWN BY: RJ2

THIS DRAWING INCORPORATING THE ORIGINAL DESIGNS AND CONCEPTIONS OF THE DESIGNER IS PROTECTED BY COPYRIGHT AND IS THE SOLE PROPERTY OF THE DESIGNER. NO PART WHATSOEVER MAY BE COPIED, REPRODUCED, MODIFIED OR USED IN ANY MANNER WITHOUT WRITTEN PERMISSION.
THIS DRAWING IS NOT FOR CONSTRUCTION. THE INFORMATION CONTAINED ON THIS DRAWING IS DESIGN COMMERCIAL FABRICATION TO ENSURE FITNESS FOR PURPOSE, DIMENSIONAL CO-ORDINATION AND COMPLIANCE WITH CLASSIFICATION PERFORMANCE REQUIREMENTS

SHOP DRAWINGS ARE TO BE APPROVED BY RJ2 DESIGN PRIOR TO FABRICATION TO ENSURE COMPLIANCE BETWEEN CONCEPT AND CONSTRUCTION