




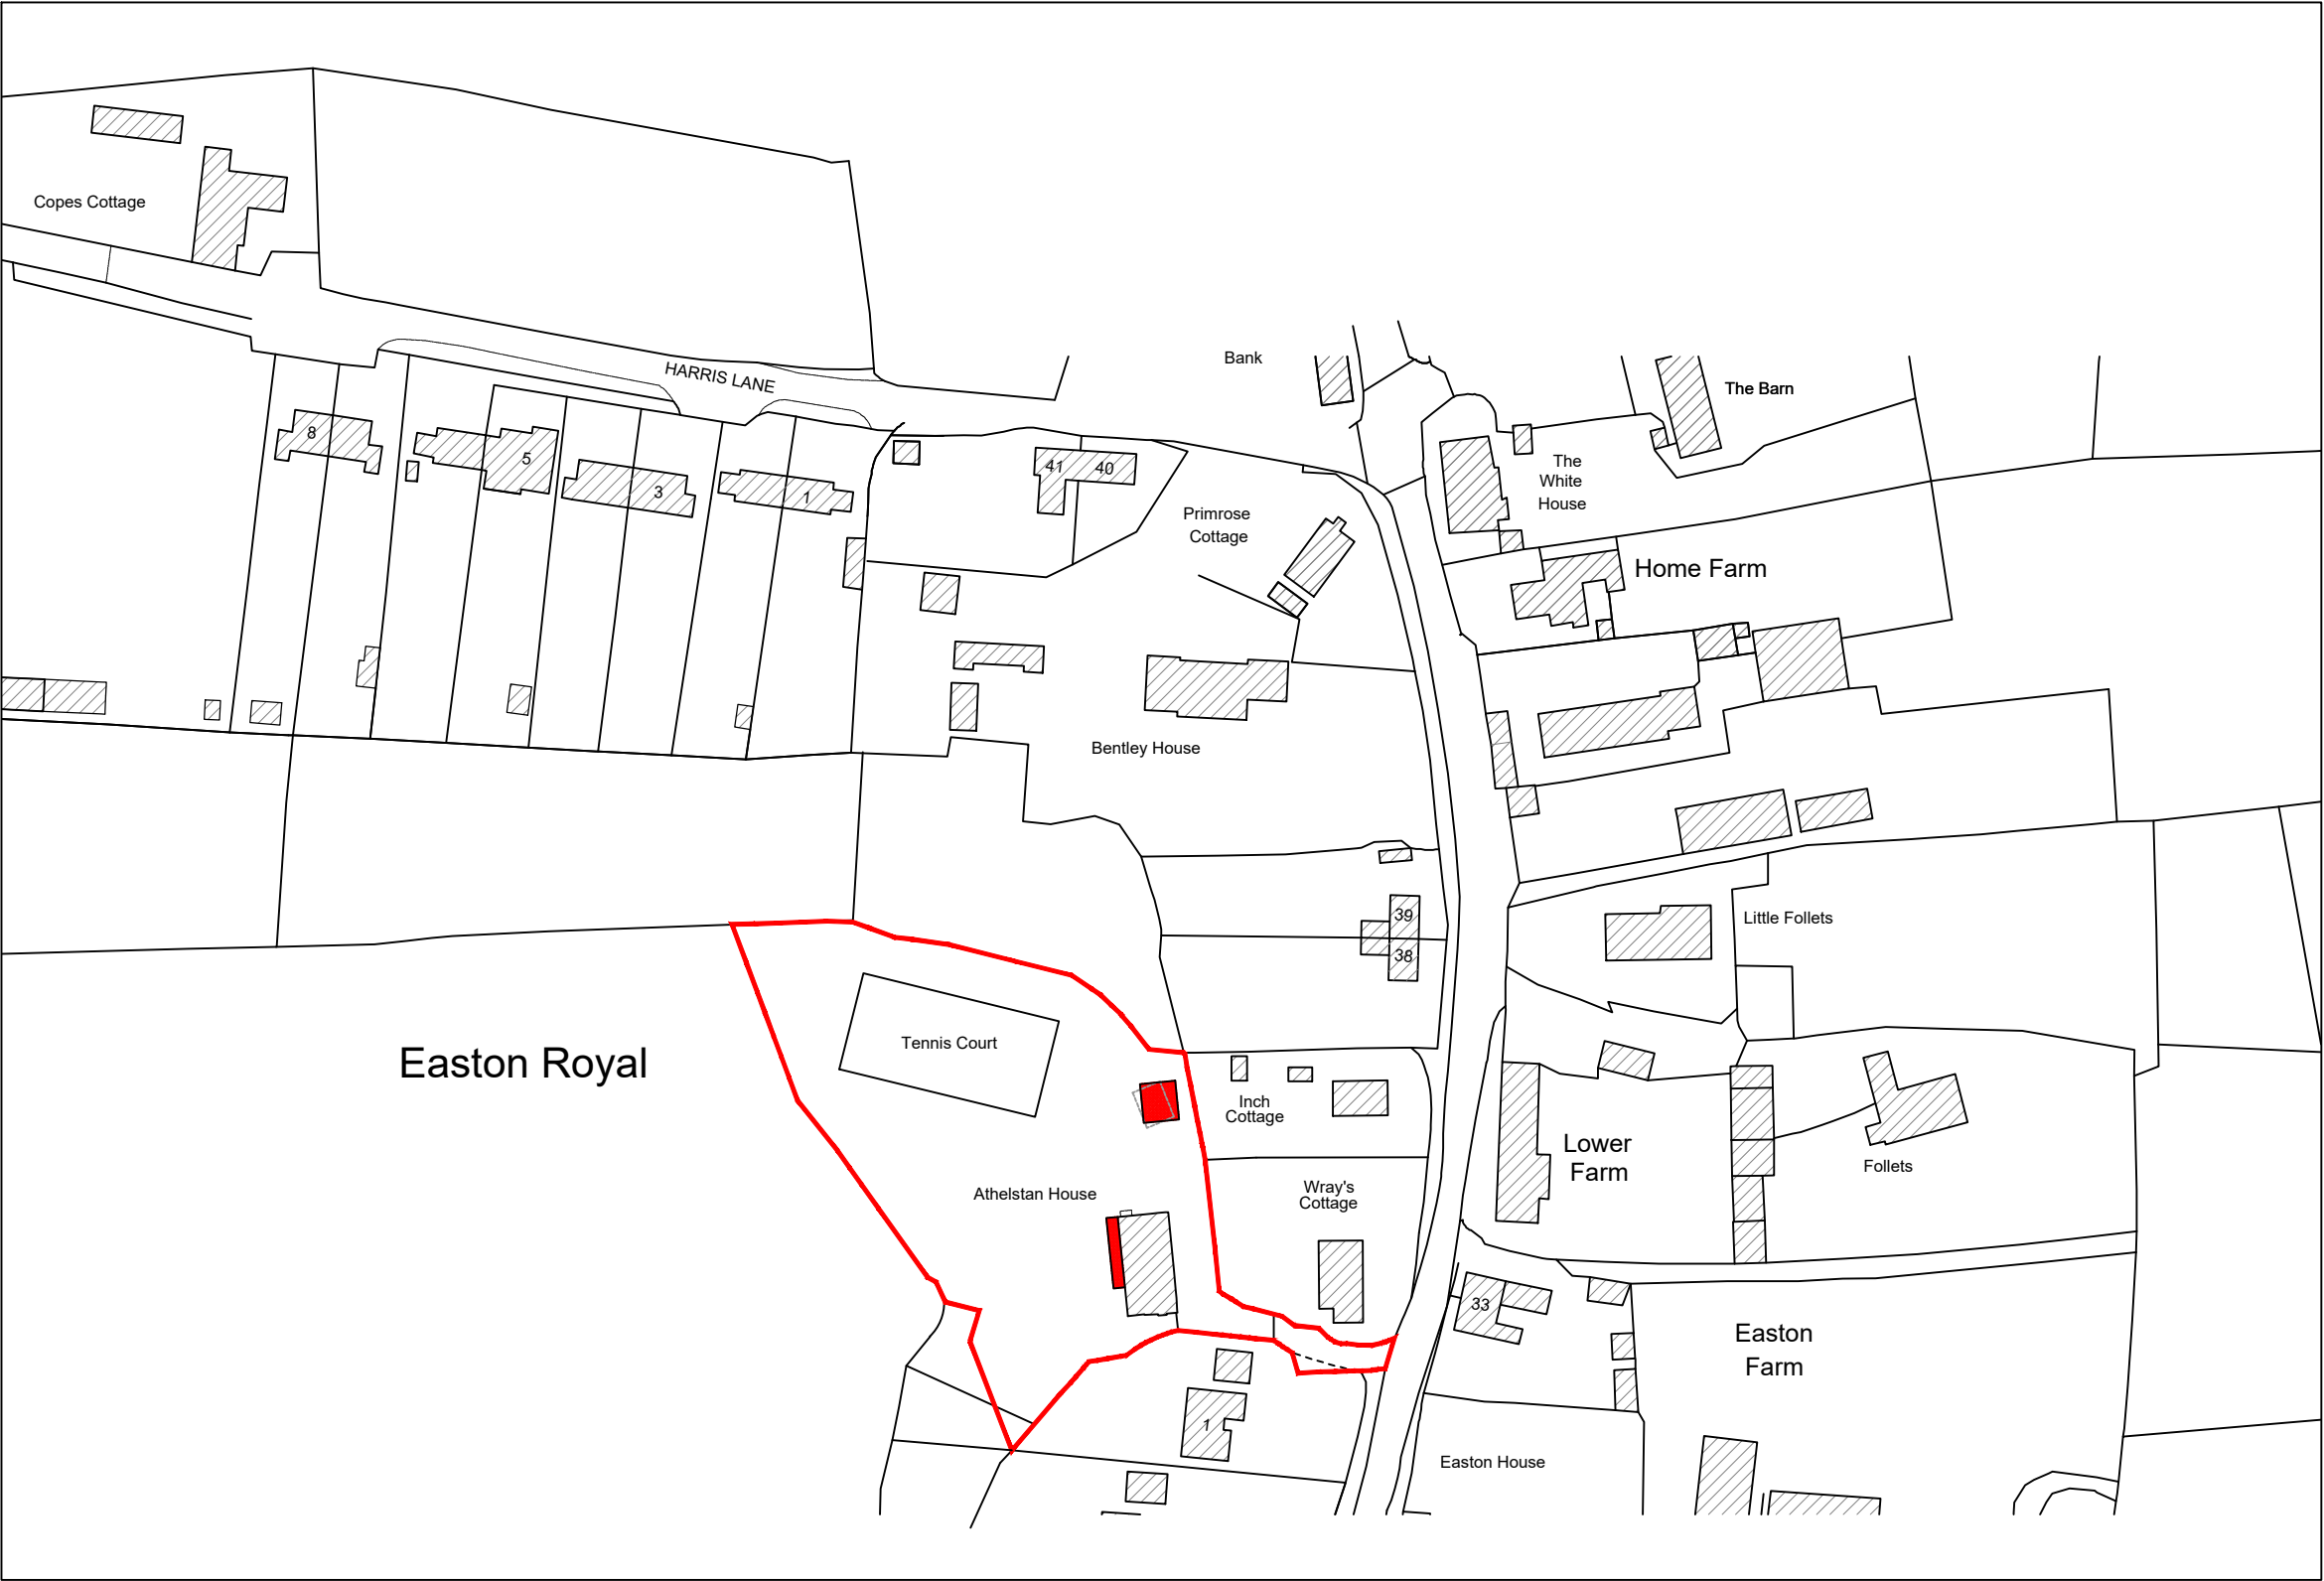

PROPOSED SITE LOCATION PLAN
Scale 1:1250

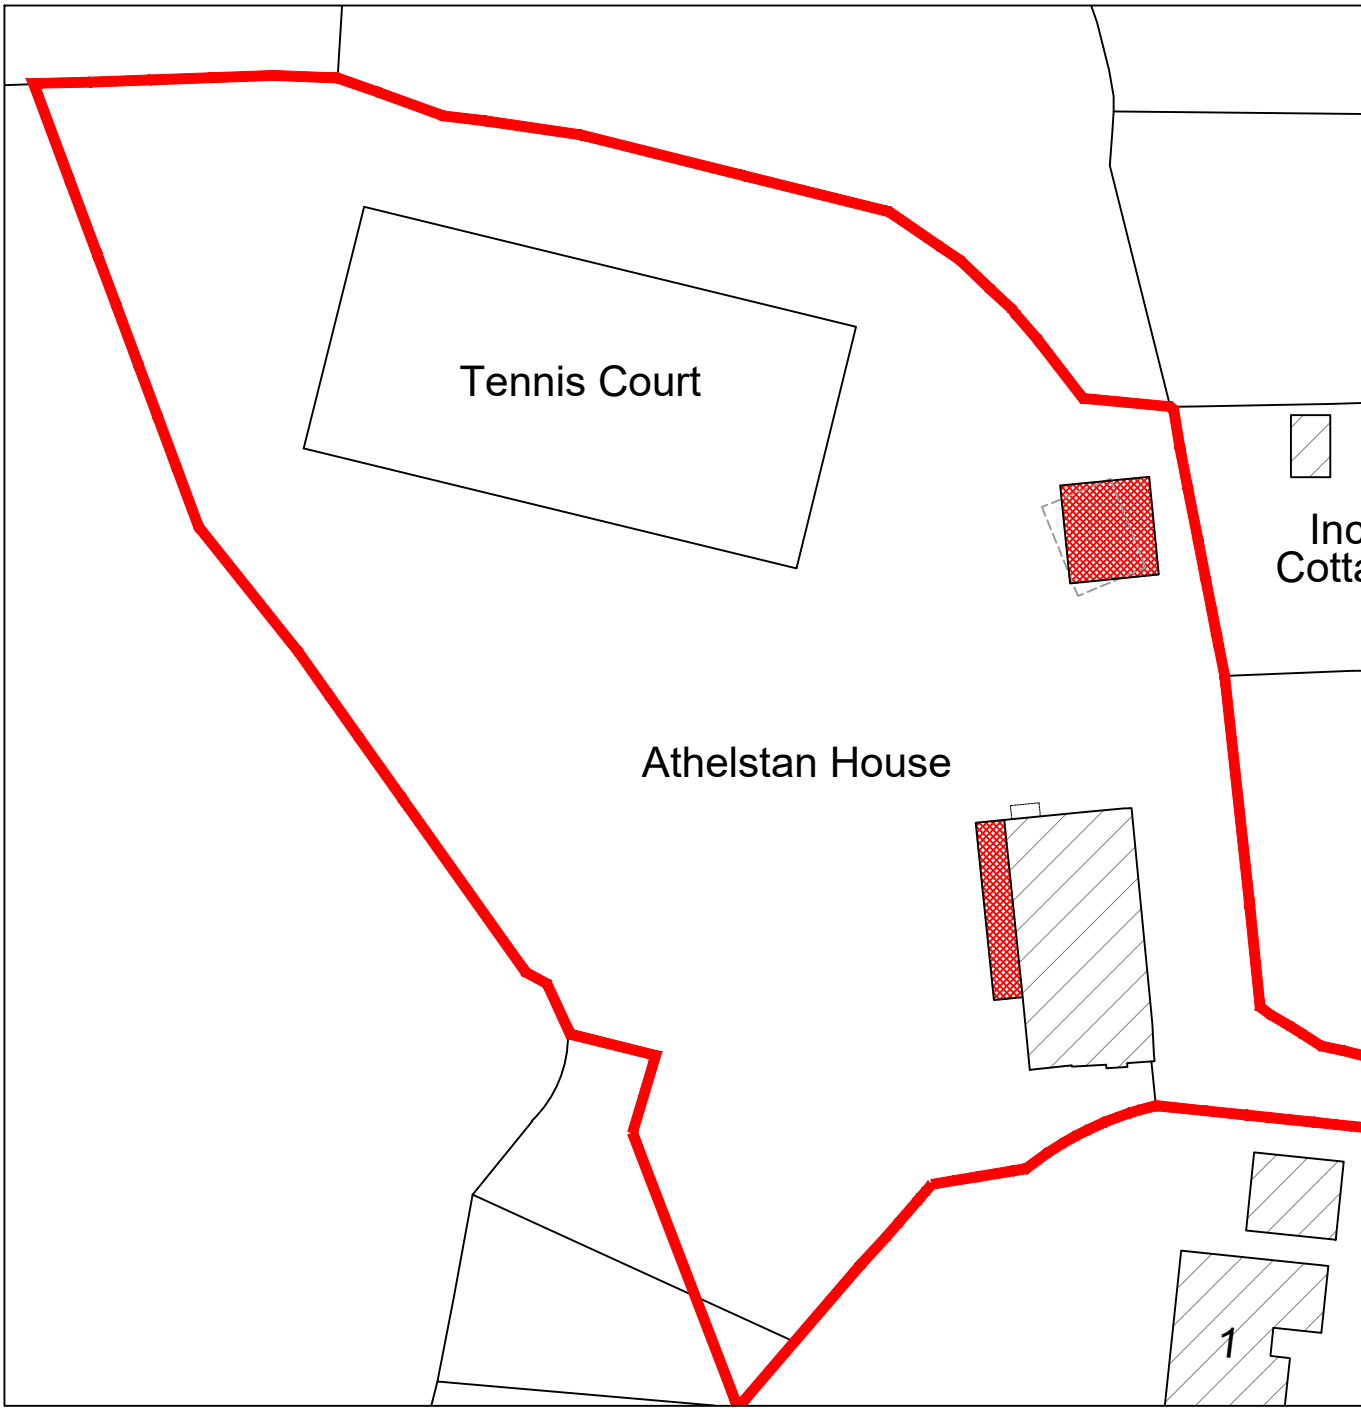

PROPOSED BLOCK PLAN
Scale 1:500

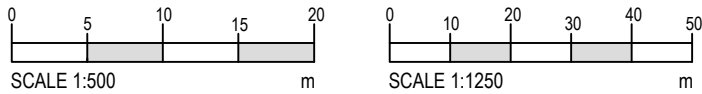

JOB TITLE Single Storey Rear Extension, Internal Alterations and Replacement Garage Building at Athelstan House, Easton Royal, Pewsey, Wiltshire, SN9 5LZ	DRAWING NUMBER Athelstan House - Proposed - 12		REV A		
	REVISIONS Rev 'A' - 08.05.2026 - Amendments to suit revised scheme - AJA				
DRAWING TITLE Proposed Site Location Plan and Block Plan	SCALE As Indicated	DATE Jan. 26	DRAWN BY AJA	PAPER SIZE A2	JOB No. 1662



Ground Floor
6 Pelhams Court
Marlborough
Wiltshire SN8 2AG

T. 01672 518 278
E. info@tuttlearchserv.co.uk
f facebook.com/tuttlearchserv
W. tuttlearchserv.co.uk