




- ALL DIMENSIONS ARE IN MILLIMETERS, EXCEPT FOR LEVELS WHICH ARE IN METERS.
- ANY DISCREPANCIES BETWEEN DRAWINGS AND SPECIFICATIONS SHOULD BE DISCUSSED WITH T J HAWKINS ARCHITECTURAL DESIGN CONSULTANTS LTD PRIOR WORKS BEING CARRIED OUT.
- INFORMATION PRODUCED BY T J HAWKINS ARCHITECTURAL DESIGN CONSULTANTS LTD IS SOLELY FOR CLIENT NOTED, NO INFORMATION SHOULD BE COPIED WITHOUT WRITTEN PERMISSION FROM T J HAWKINS ARCHITECTURAL DESIGN CONSULTANTS LTD.

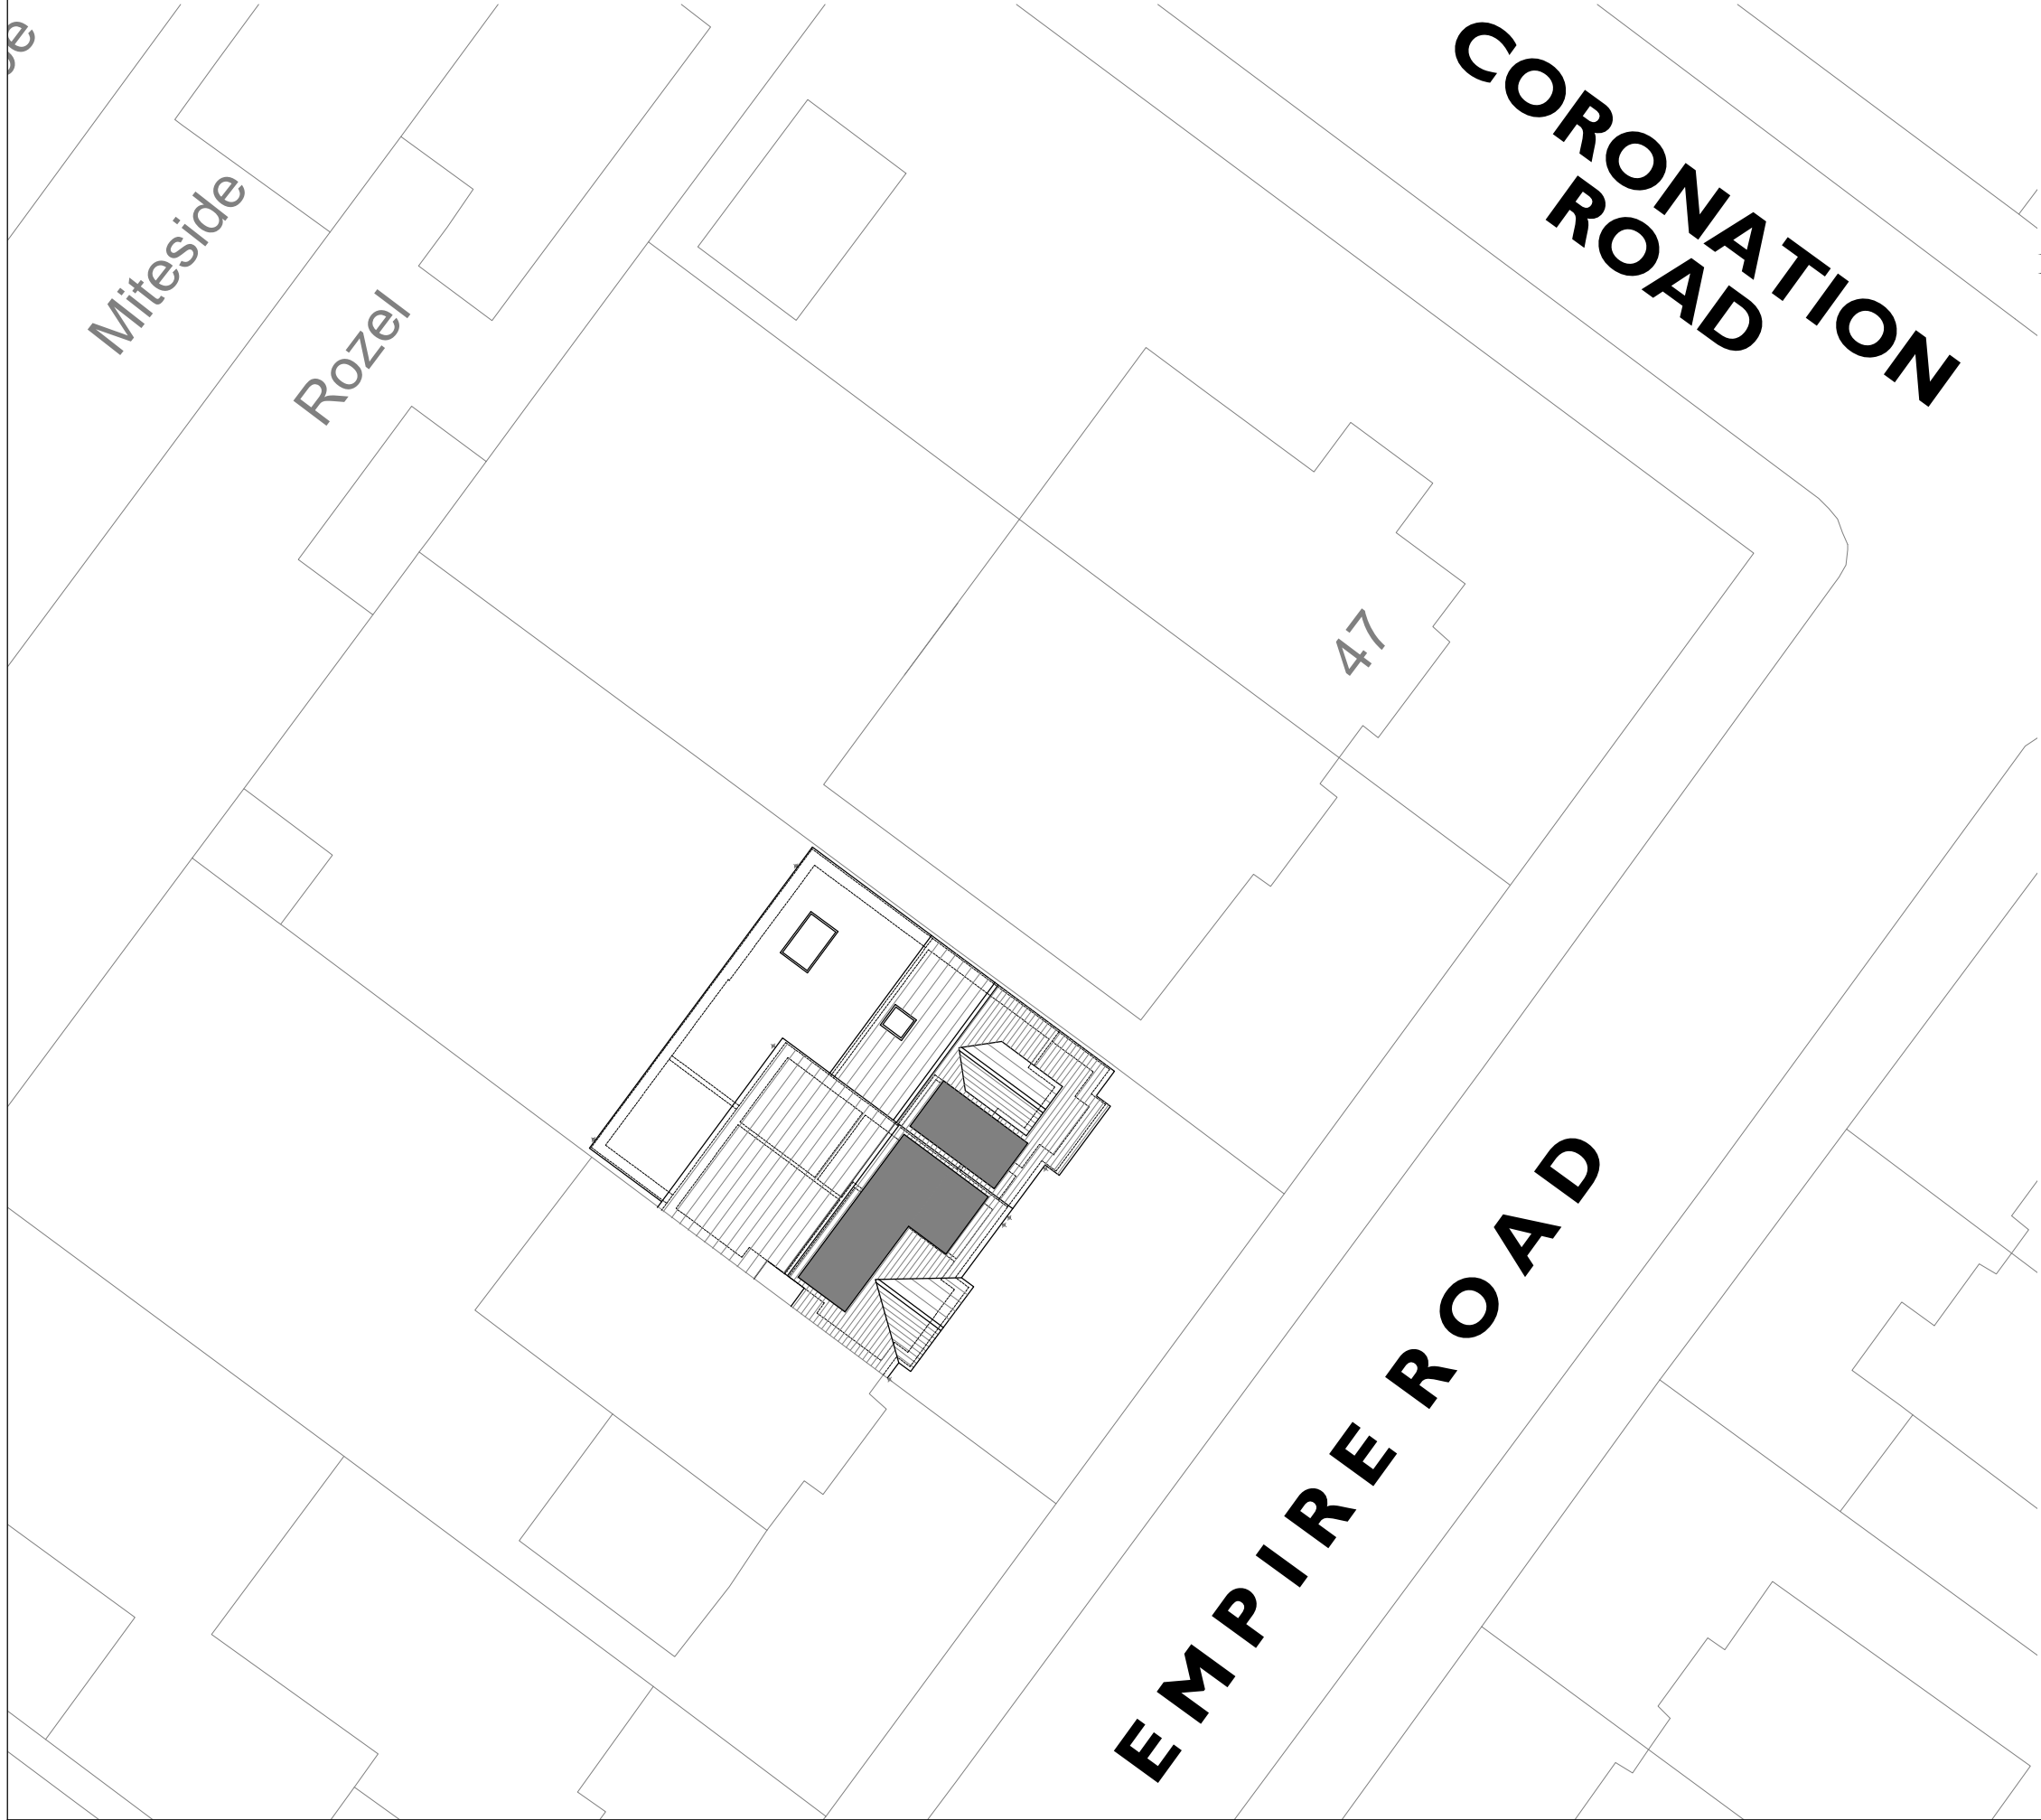

DATE	REVISION	DWN

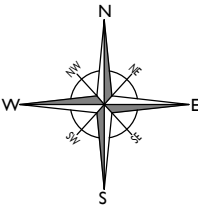

LOCATION PLAN - SCALE 1/1250

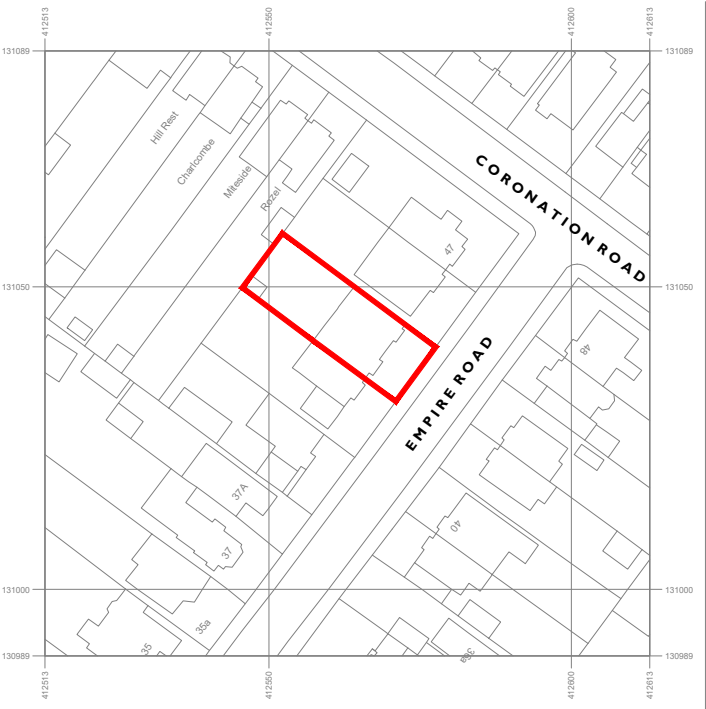

Serial Number: 331580
© Crown copyright and database right 2026
OS AC0000848283



T J HAWKINS

ARCHITECTURAL

DESIGN CONSULTANTS

T - 07415071119 E - ADMIN@TJ-HAWKINS.CO.UK

CLIENT
MR & MRS HILLS

PROJECT
NO.43 EMPIRE ROAD, SALISBURY, SP2 9DE - SECTION OF
ROOF PROPOSED TO BE RAISED.

DRAWING TITLE
SITE AND LOCATION PLAN

DWG NUMBER
495 - EX-106

REVISION
-

SCALE
1/200 @ A3

DATE
27.04.26

DRAWN
JJ