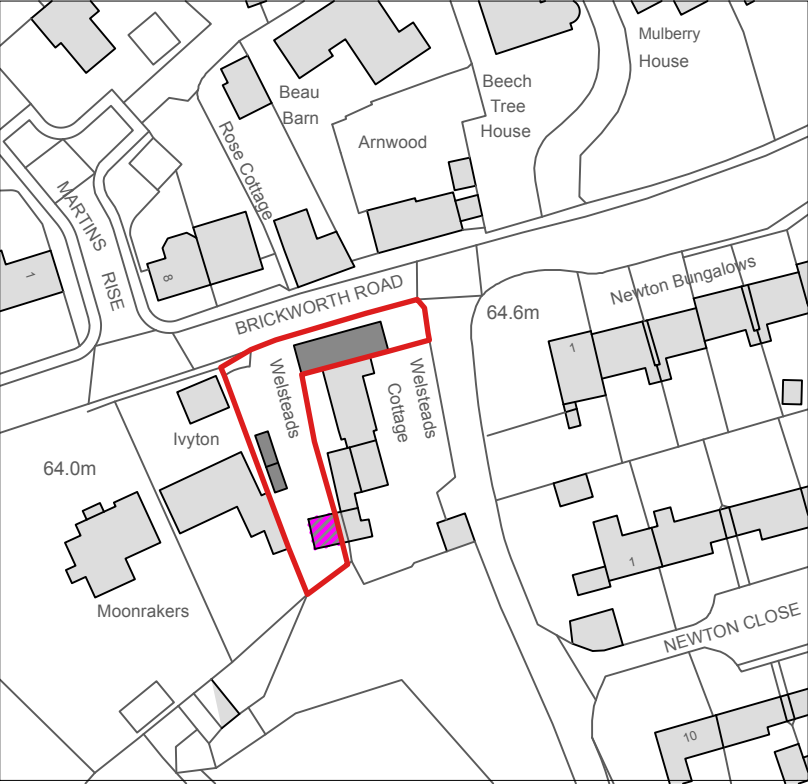
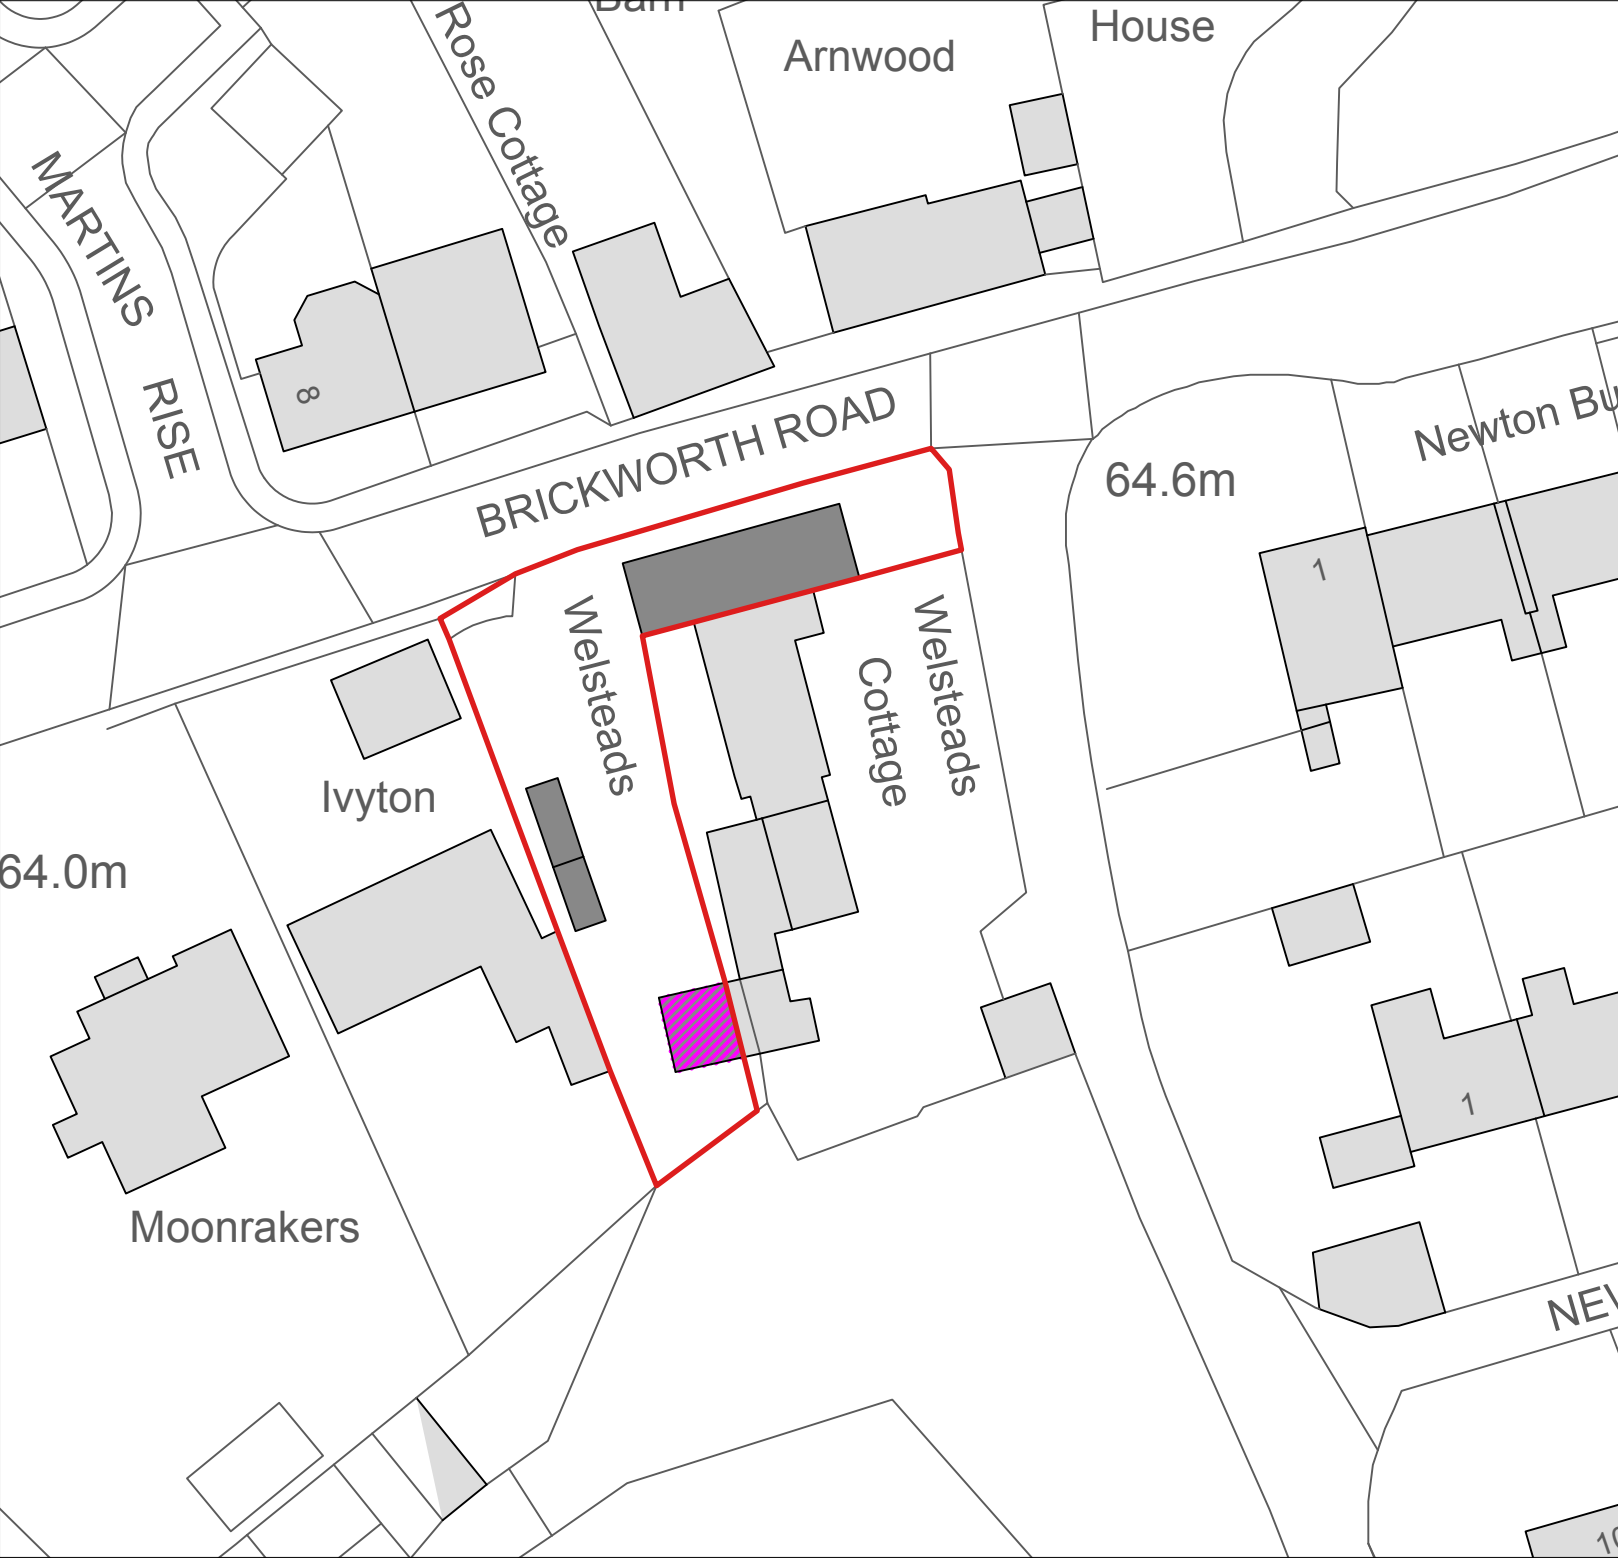


Mrs Bird

 - EXISTING OUTBUILDING TO BE RE-ROOFED

Welsteads, Whiteparish

Site Location Plan

# FORGE

DESIGN STUDIO

www.forge-ds.co.uk

Forge Design Studio  
Cowesfield  
Whiteparish  
Salisbury  
SP5 2RB

info@forge-ds.co.uk  
studio 01794 885872

Figured dimensions only are to be taken from this drawing. Do not scale from this drawing other than for planning purposes. All dimensions are in millimetres unless otherwise stated. All dimensions and setting out co-ordinates shall be checked on site prior to work commencing. Any discrepancies shall be reported to Forge Design Studio.

Forge Design Studio asserts its rights under the Copyright, Designs and Patents Act 1988, unless otherwise agreed in writing. All rights reserved.

|                            |                |
|----------------------------|----------------|
| Status: For Planning       |                |
| Drawn by: LM               | Date: May 2026 |
| Checked by: MH             | Date: May 2026 |
| Scale: 1:500 & 1:1250 @ A3 |                |
| Project no: 202606         |                |
| Drawing no: PL001          | Revision:      |