


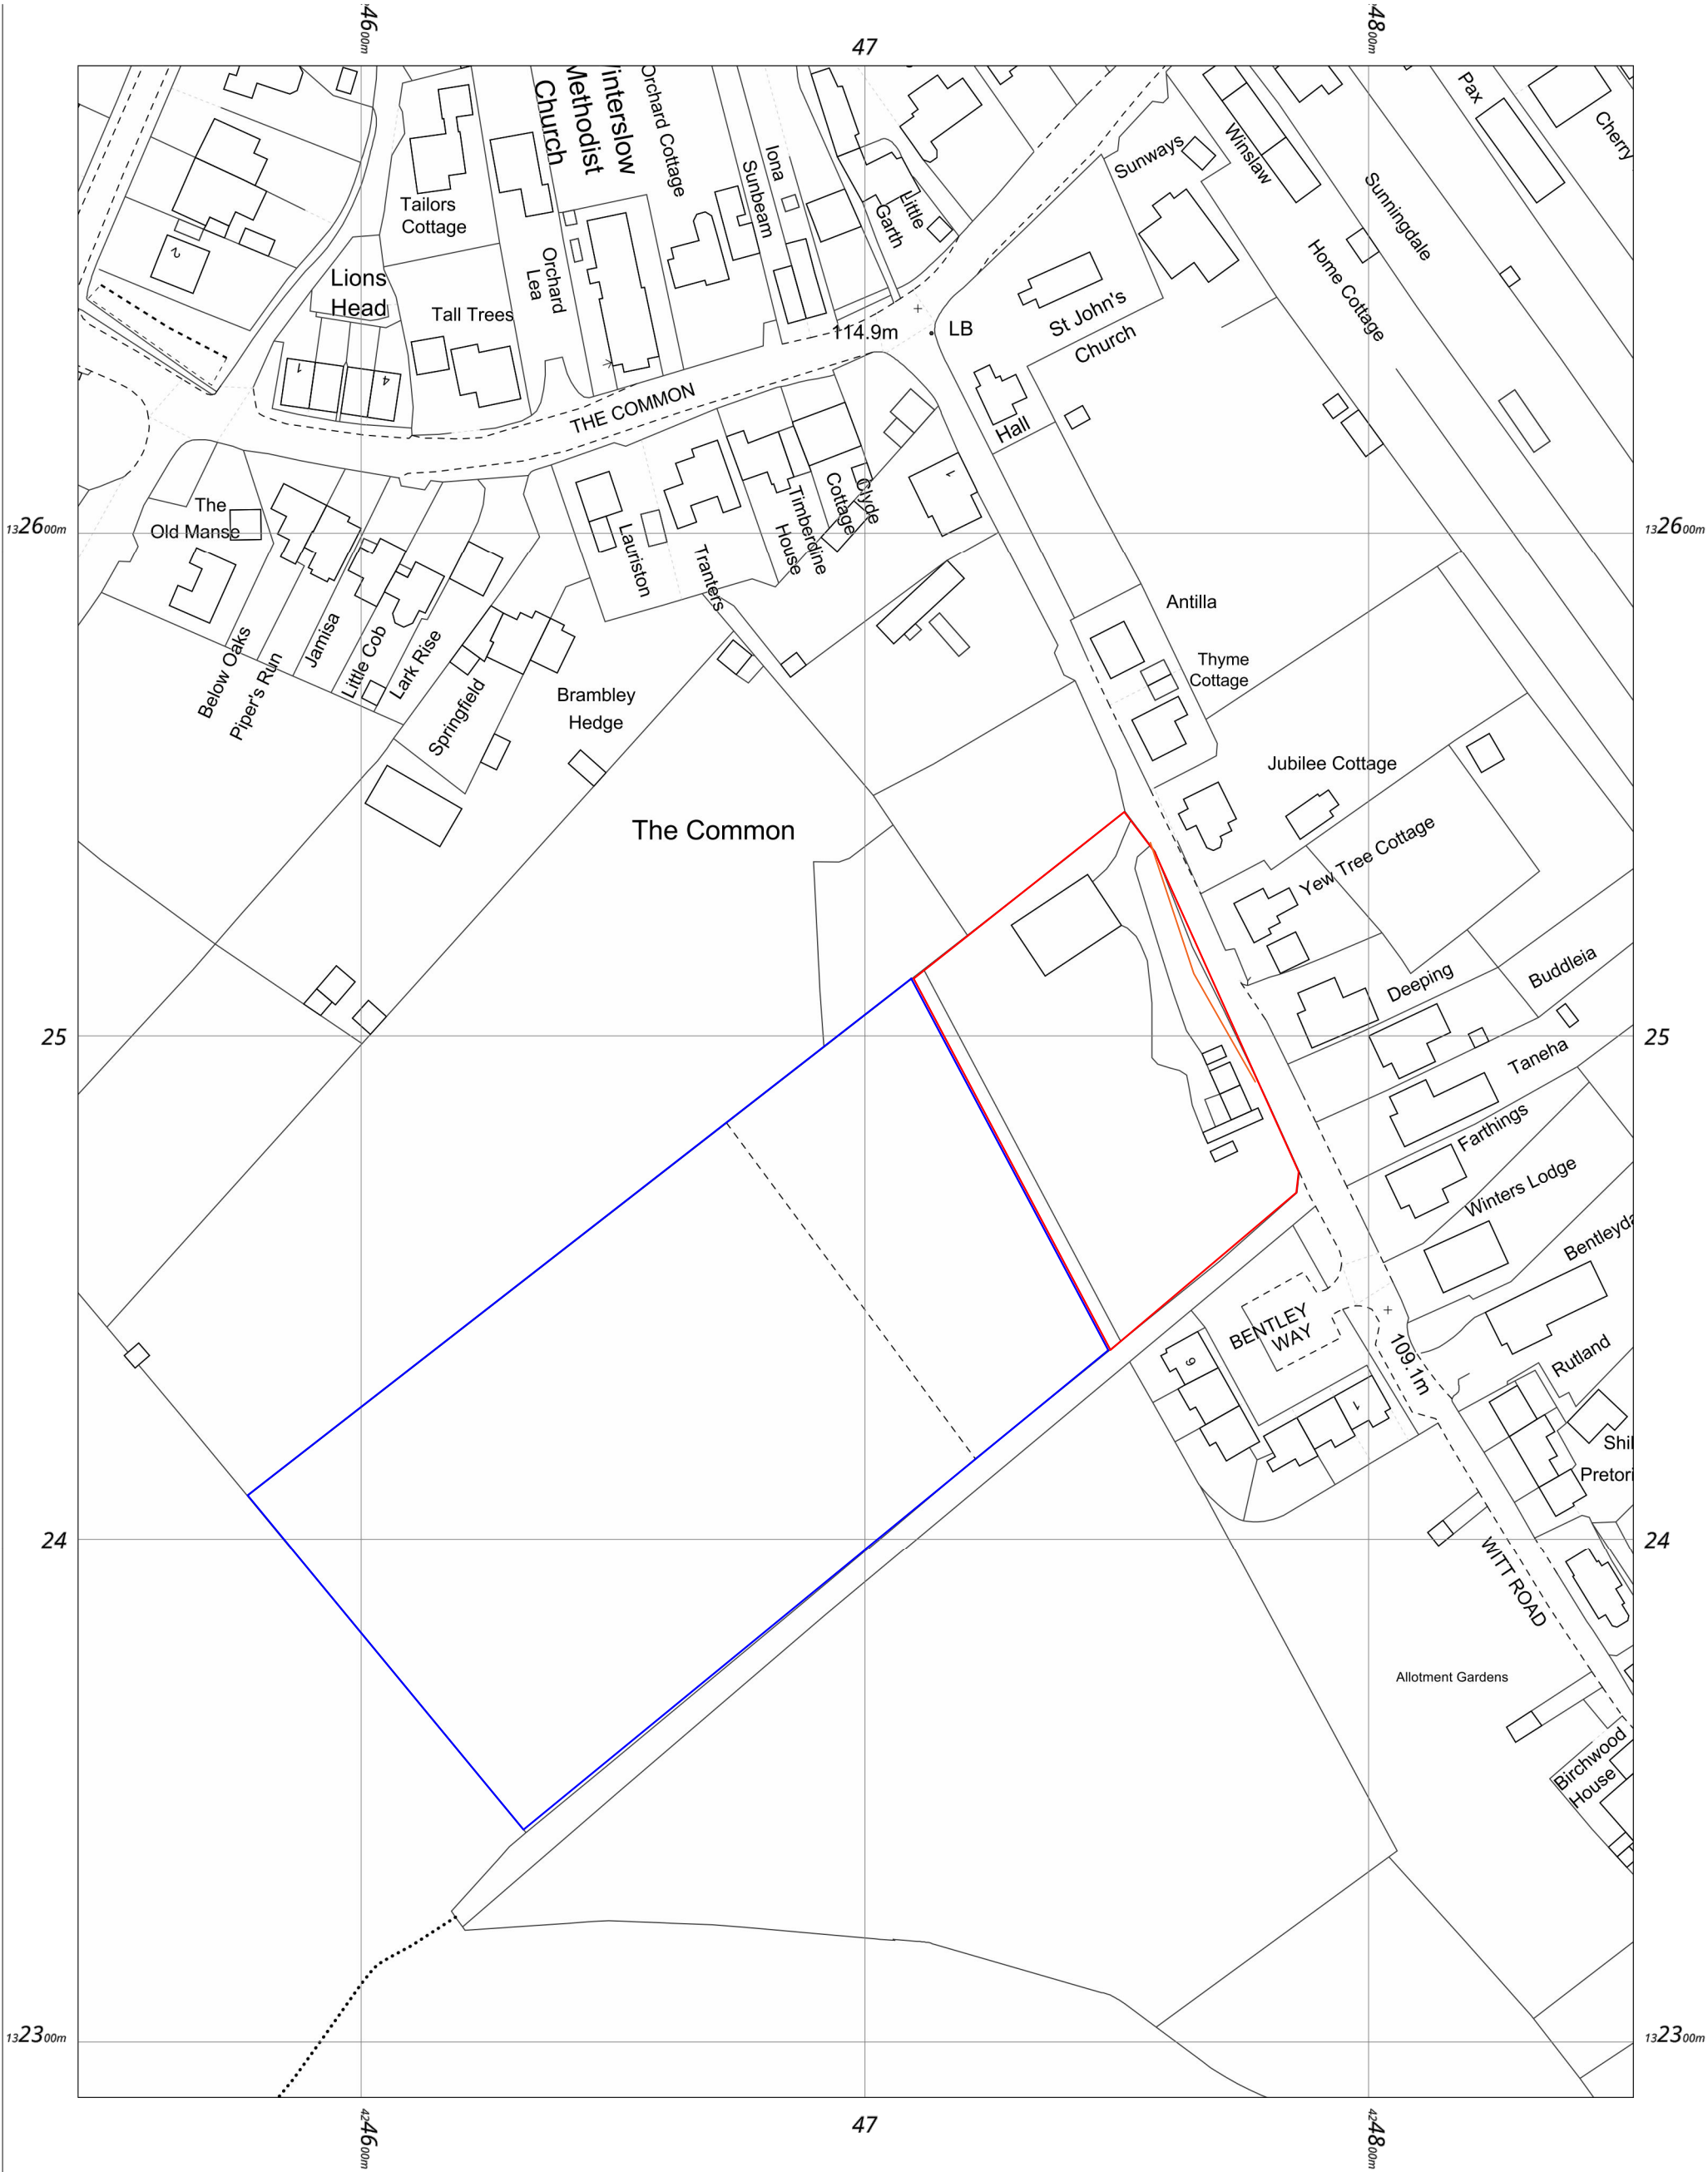

Location Plan - 1:1250 Paper Size A3

Land opposite Jubilee Cottage
Witt Road,
Winterslow,
SP5 1PL

OS MasterMap 1250/2500/10000 scale
Tuesday, January 27, 2026, ID: NMC-01260358
www.nationalmapcentre.co.uk
1:1250 scale print at A3, Centre: 424698 E, 132491 N
©Crown Copyright Ordnance Survey. Licence no. AC0000814278

