


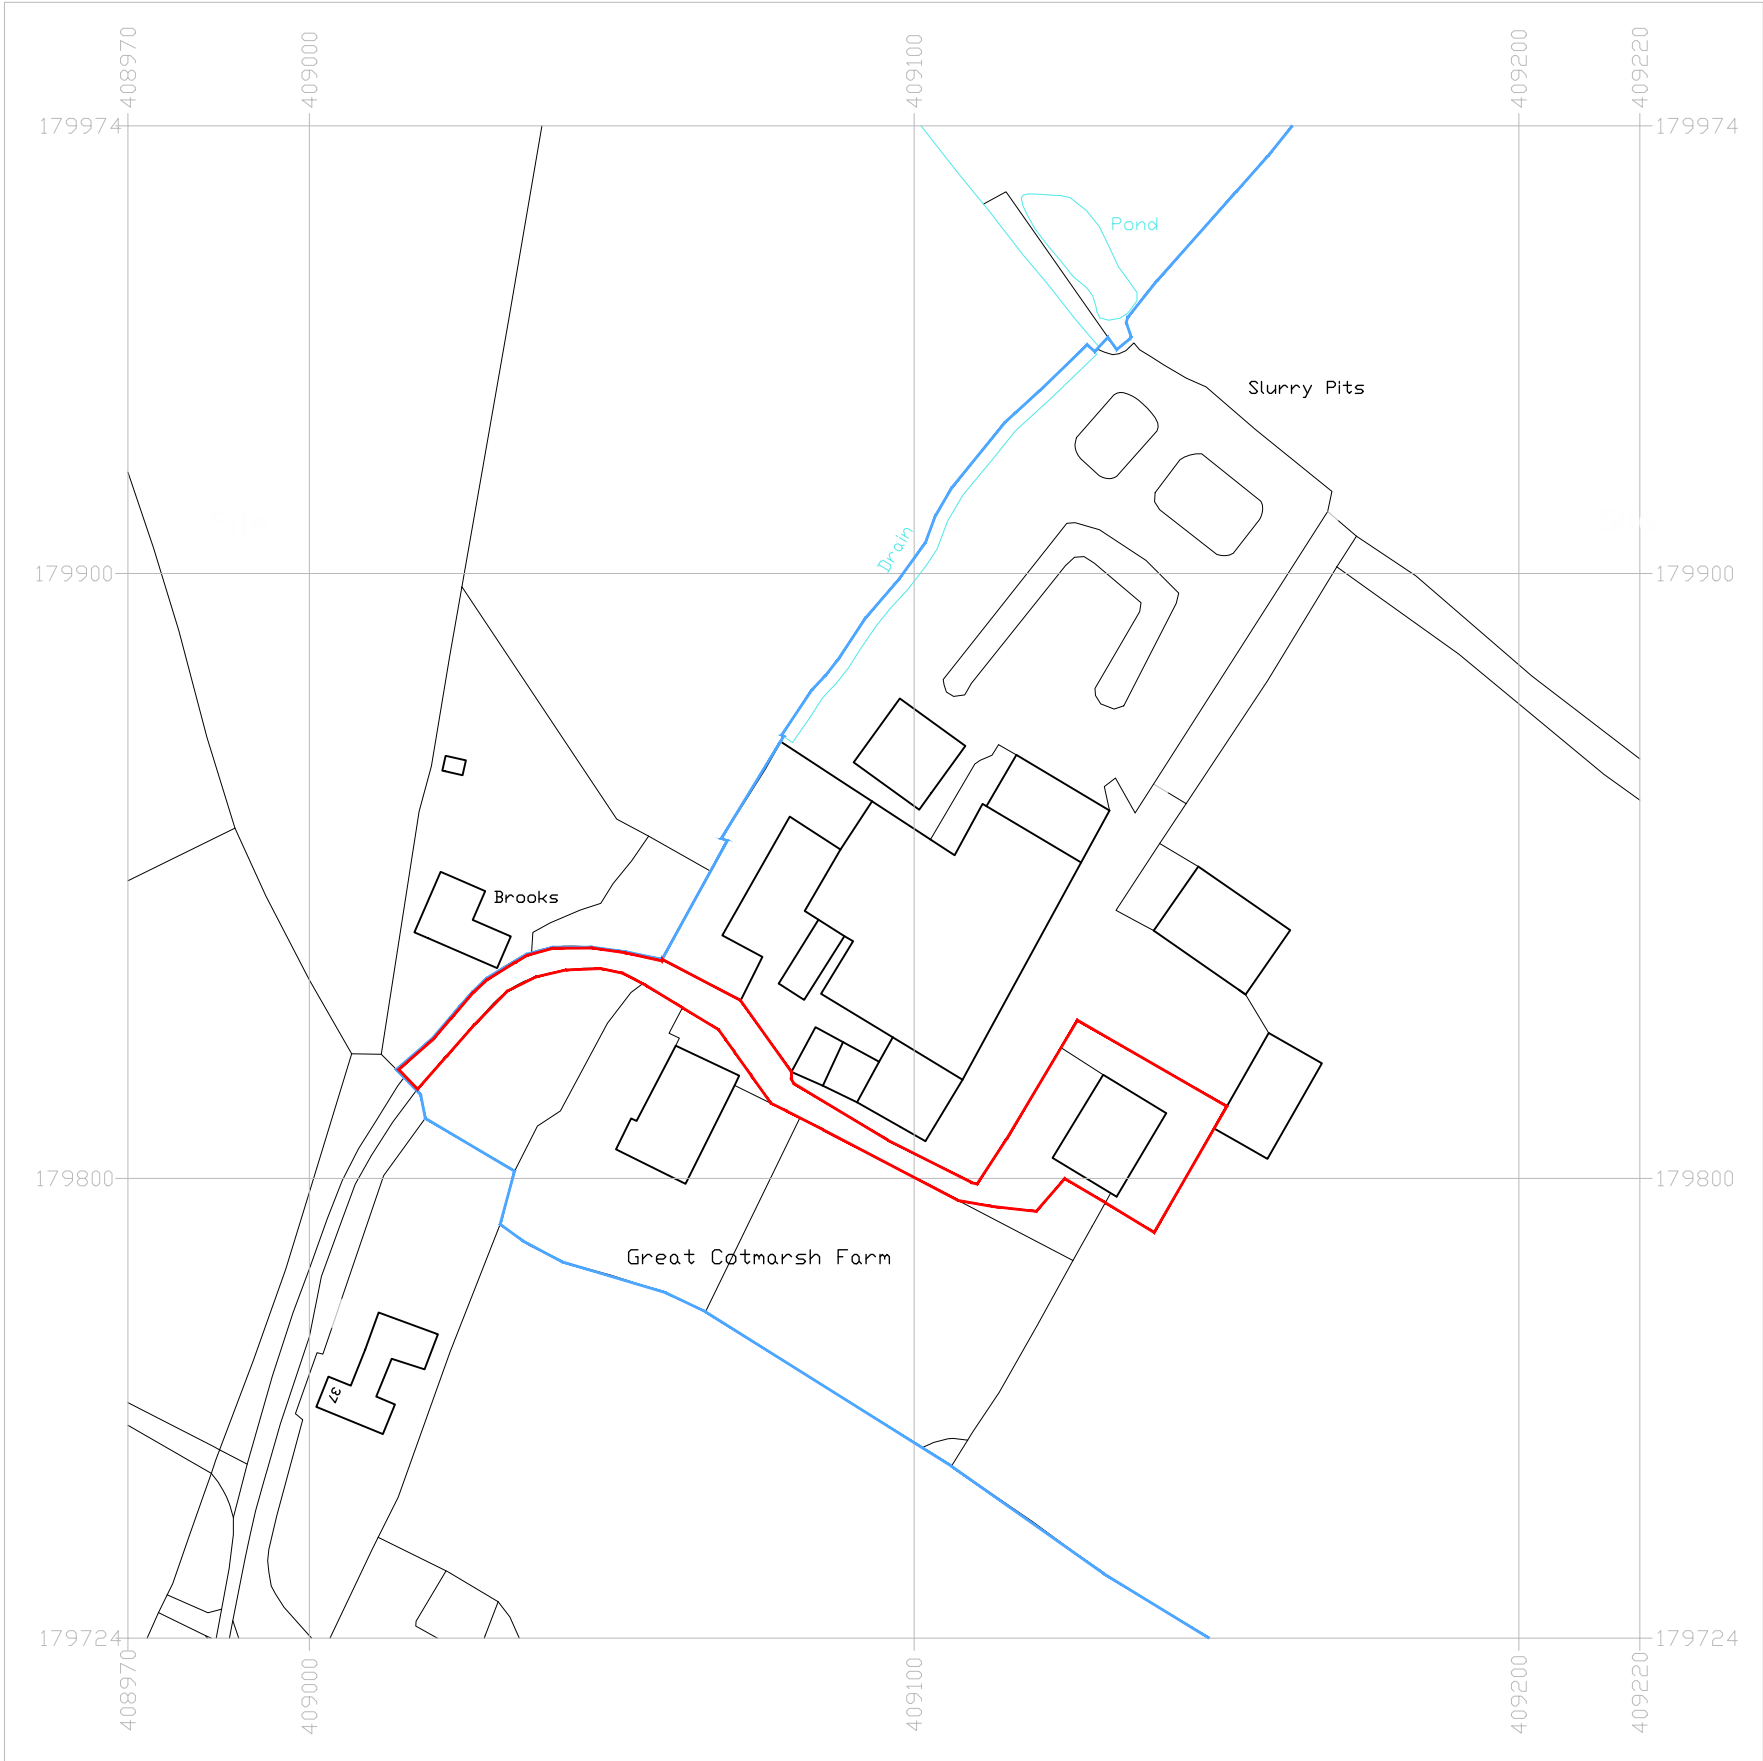

- Site Boundary
- Ownership Boundary

REV	DATE	DESCRIPTION
-		



TaylorHare
Architects

01227 668 073
hello@taylorhare.com
taylorhare.com
The Cowshed
Overlaid Lane
Ash, CT3 0LE

PROJECT:
2408 CFKA
GREAT COTMARSH FARM
BROAD TOWN, WILTSHIRE, SN4 7RA

DRAWING TITLE:
PROPOSED GARAGE TO DWELLING
EXISTING & PROPOSED BLOCK PLANS

SCALE: 1:1250 @ A3	DRAWN BY: 03
DATE DRAWN: MAY 2026	CHECKED BY: 02

STATUS:
PLANNING

DRAWING NUMBER: 2513_001	REVISION: -
-----------------------------	----------------

Serial number: 304626

© Crown copyright and database right 2025
Ordnance Survey licence AC0000848283
Reproduction in whole or in part is prohibited
without the prior permission of Ordnance Survey.

