



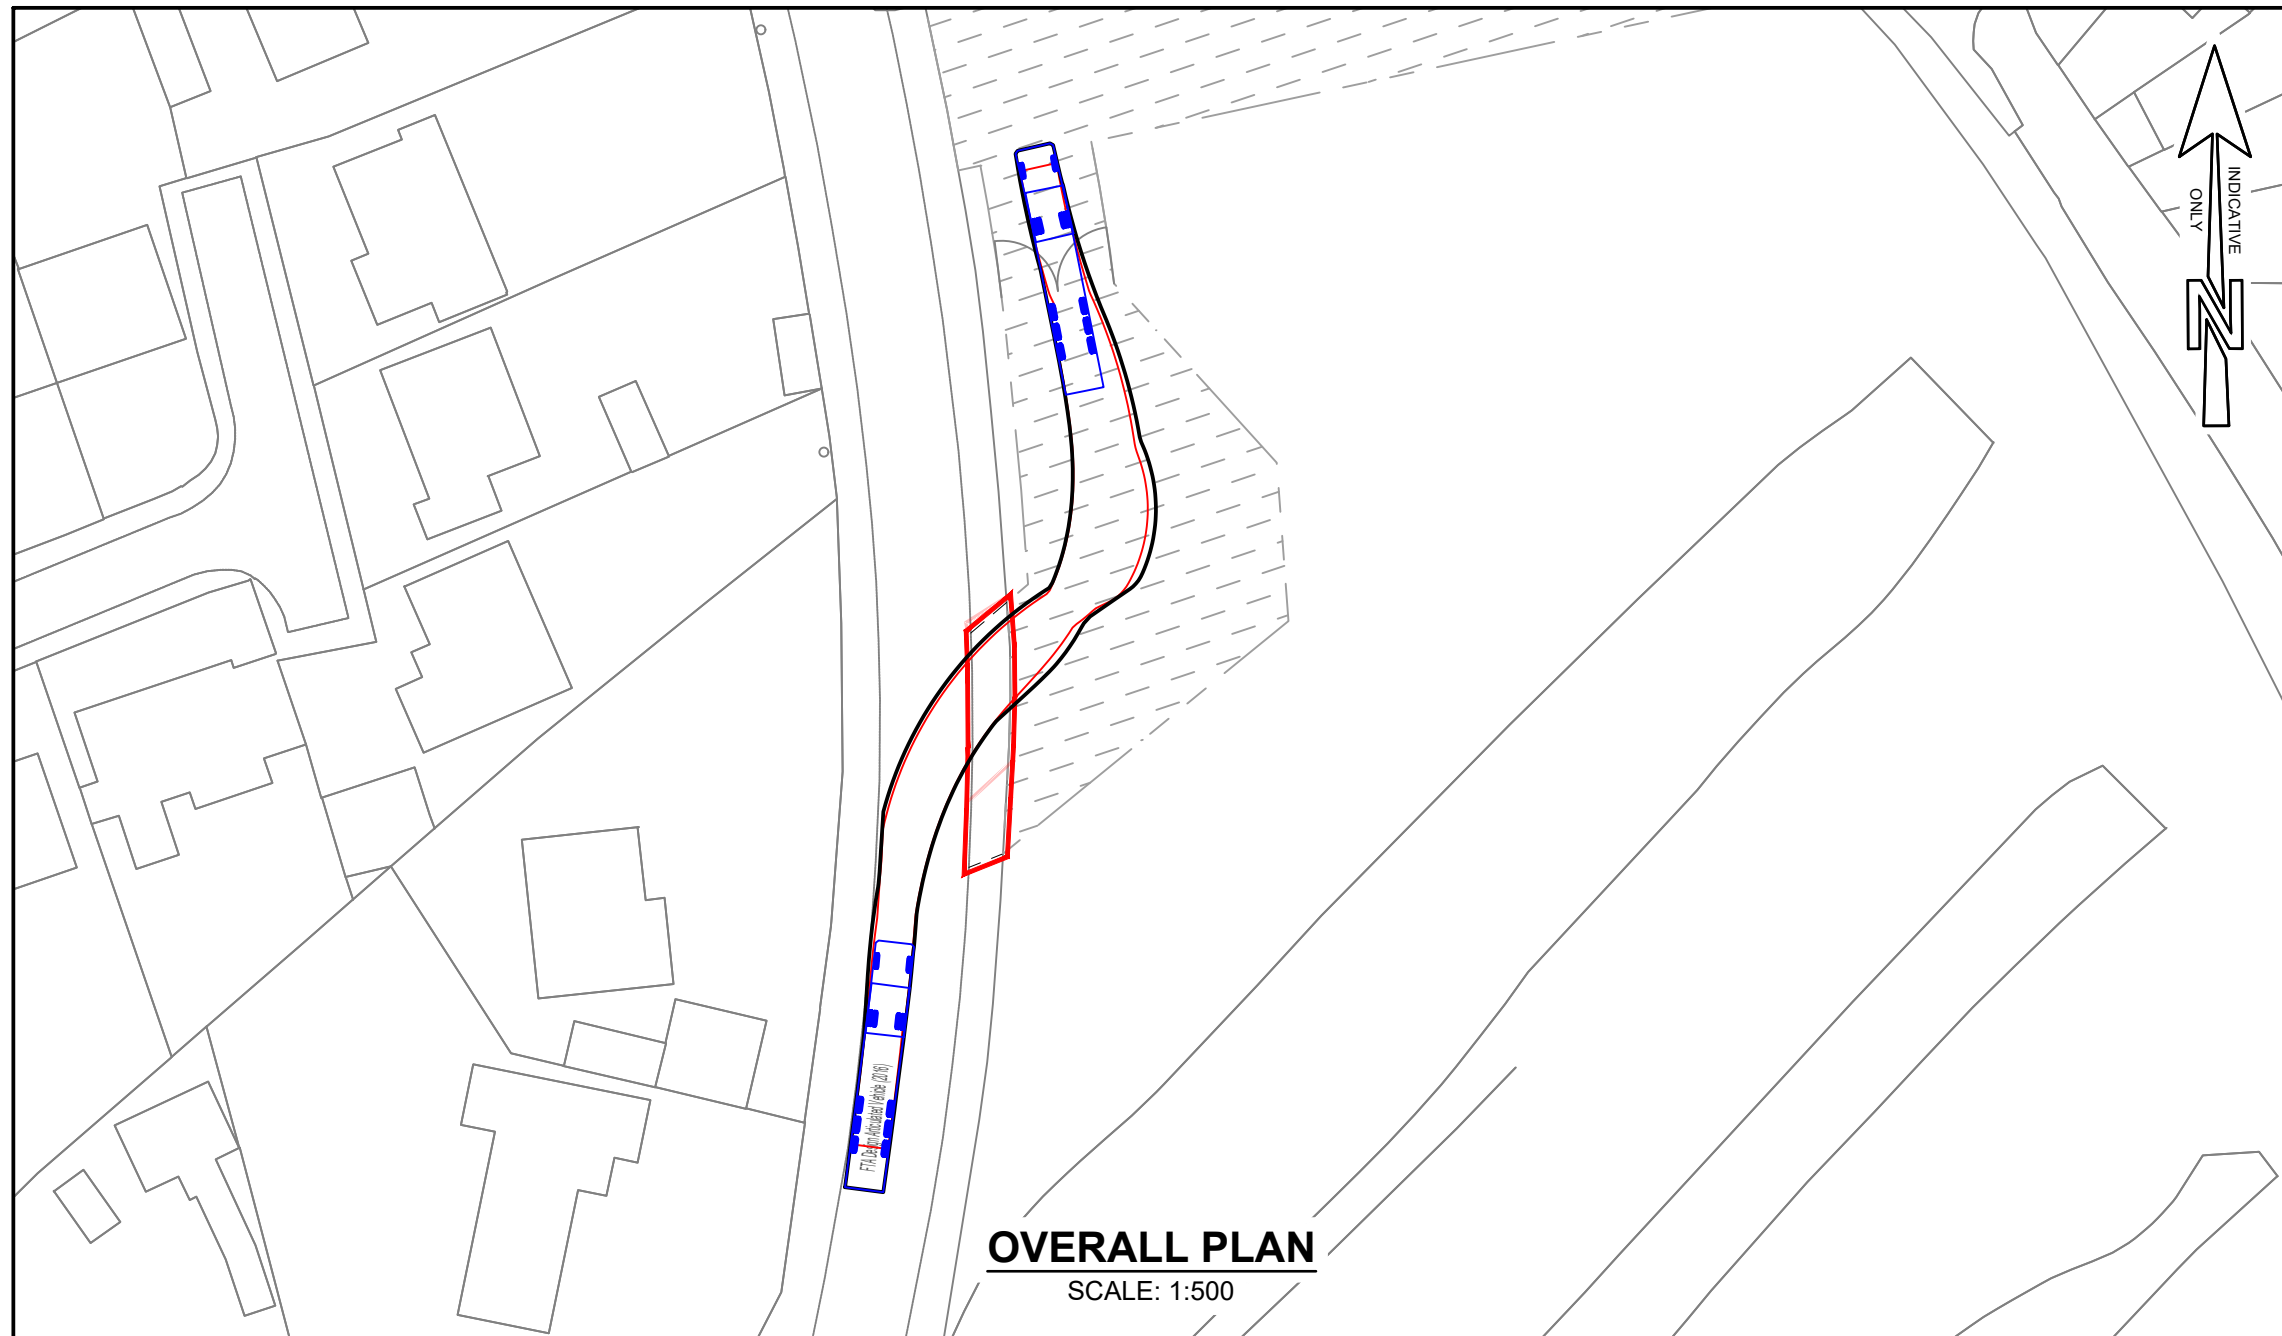

OVERALL PLAN

SCALE: 1:500

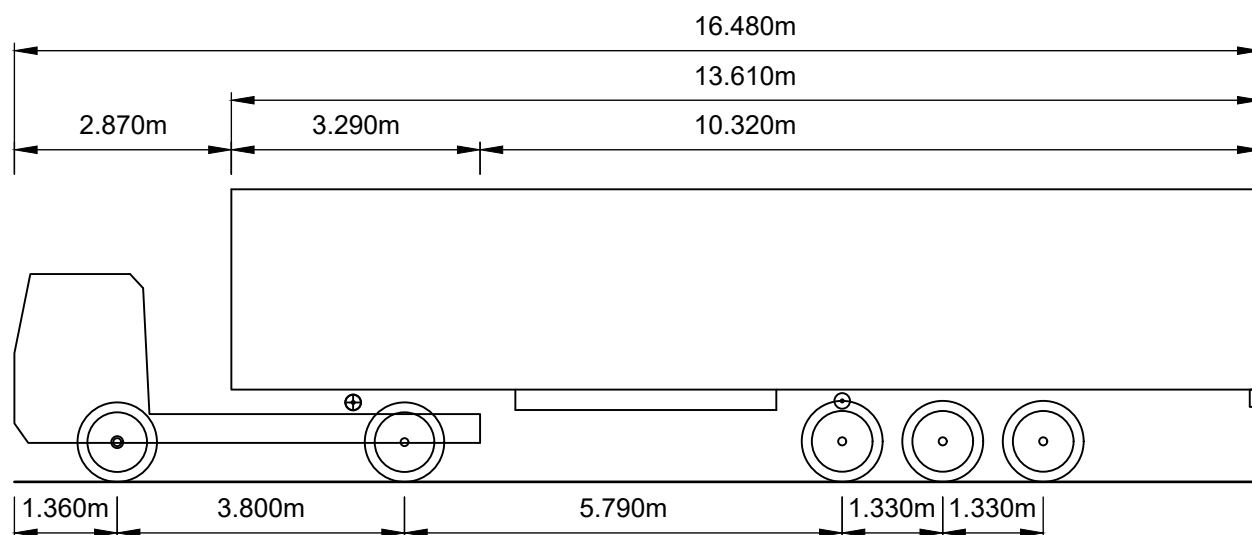

VEHICLE DETAILS

SCALE: 1:100

FTA DESIGN ARTICULATED VEHICLE (2016)

OVERALL LENGTH	16.480m
OVERALL WIDTH	2.550m
OVERALL BODY HEIGHT	3.870m
MIN. BODY GROUND CLEARANCE	0.515m
MAX. TRACK WIDTH	2.470m
LOCK TO LOCK TIME	3.00s
KERB TO KERB TURNING RADIUS	6.600m

SITE ID	90455
NGR	415866, 140966
NOTES	
1. ANY MAPS ON THIS DRAWING ARE REPRODUCED FROM THE ORDNANCE SURVEY MAP WITH THE PERMISSION OF HIS MAJESTY'S STATIONERY OFFICE © CROWN COPYRIGHT RESERVED, LICENCE No. 100019539.	
2. UNLESS NOTED OTHERWISE, ALL DIMENSIONS ARE IN MILLIMETRES AND ALL LEVELS ARE IN METRES AOD.	
KEY	
- PROPOSED AREA OF PLANNING APPLICATION	
- CURRENT AREA OF PLANNING APPLICATION	
C01	FIRST ISSUE
	DHI
MK	REVISIONS
	DRN
	CHK
	APP
	DATE

KINGS GATE AMESBURY

BELOW GROUND STORM WATER STORAGE TANK

VEHICLE PATH ANALYSIS FTA DESIGN ARTICULATED (2016) COMPOUND ACCESS ENTRY

NOT APPROVED

ORIGINAL DRAWING SIZE A3

INITIALS	DATE	SCALES	REV.
DESIGNED: PR	08/05/2026	1:500	C01
DRAWN BY: DHI	08/05/2026	1:100	

DRAWING NUMBER
C00520-WWSL-XX-XX-D-T-SK05

Wessex Water
YTL GROUP

