



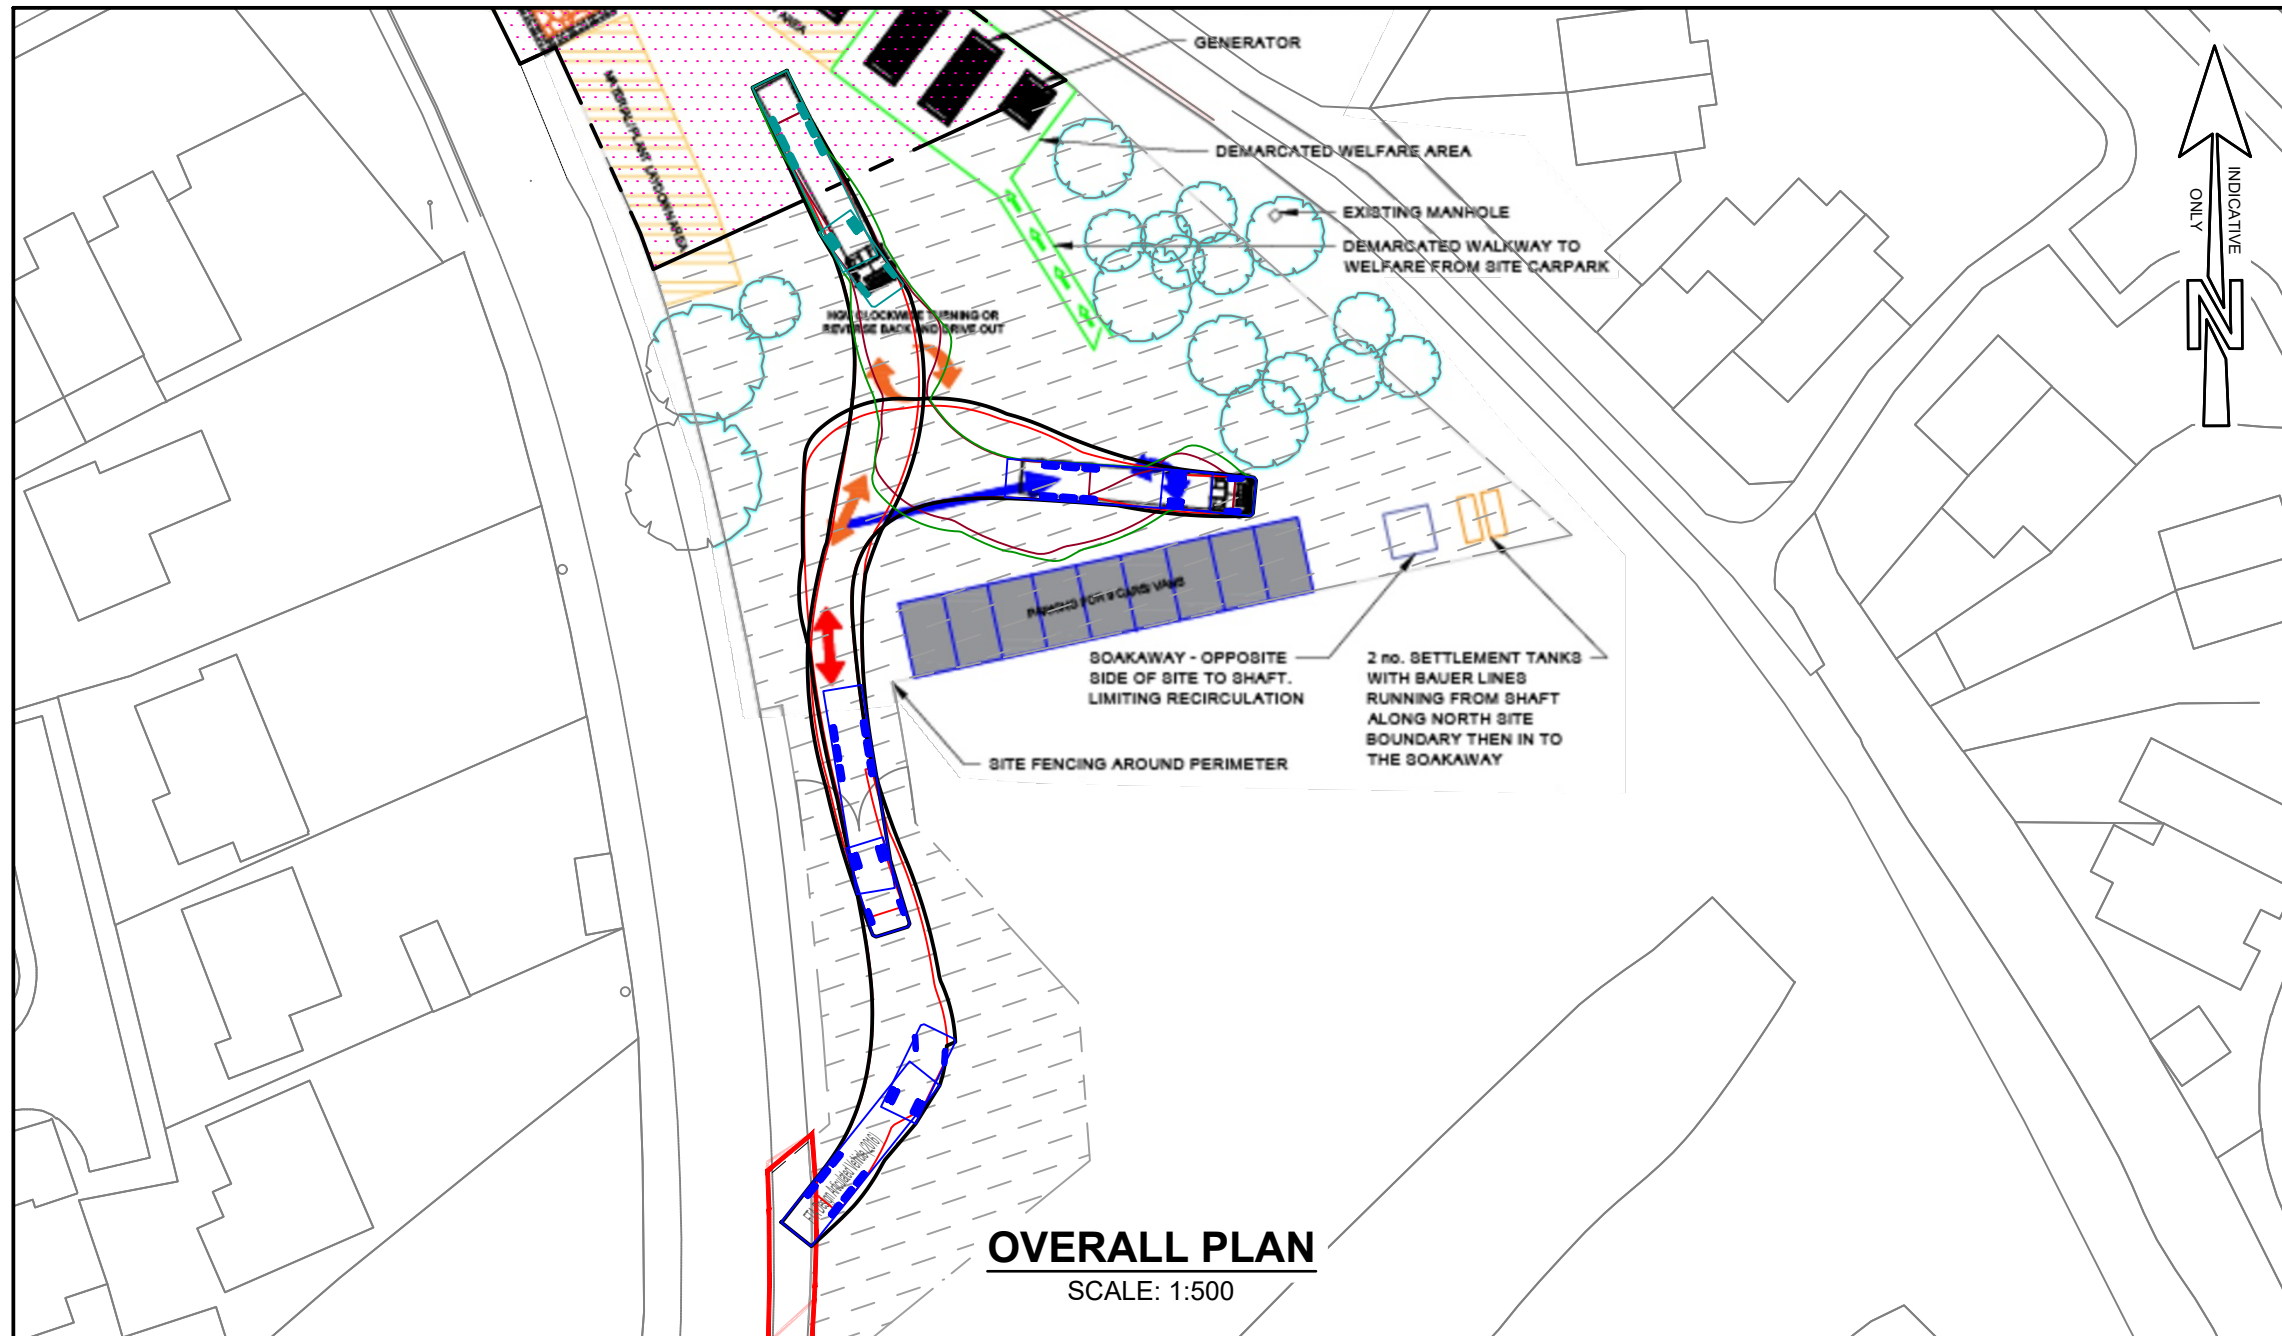

OVERALL PLAN
SCALE: 1:500

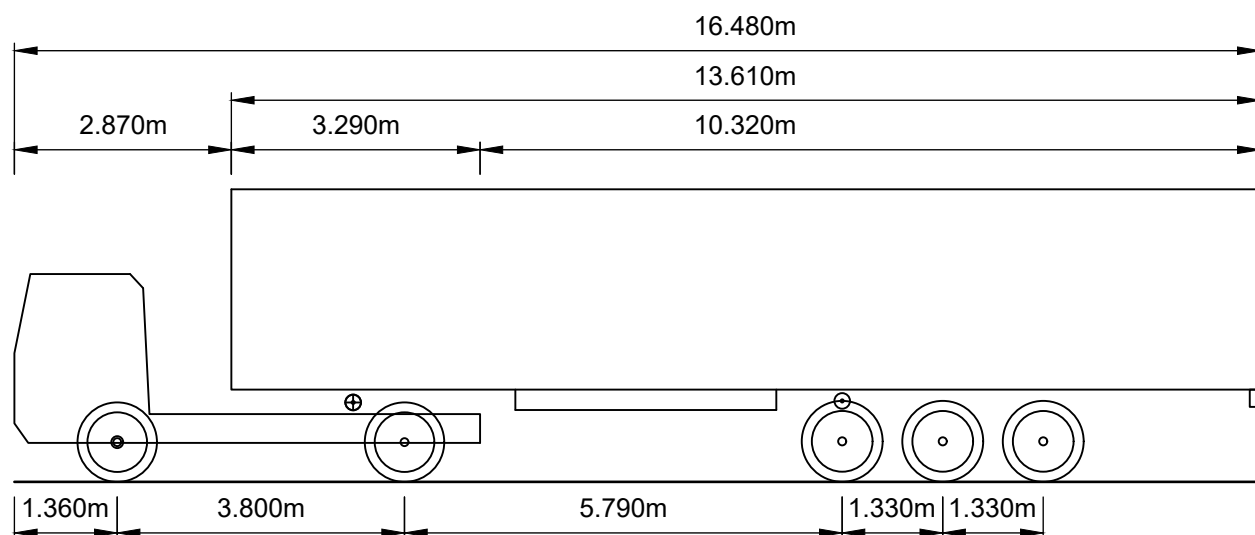

VEHICLE DETAILS
SCALE: 1:100

FTA DESIGN ARTICULATED VEHICLE (2016)	
OVERALL LENGTH	16.480m
OVERALL WIDTH	2.550m
OVERALL BODY HEIGHT	3.870m
MIN. BODY GROUND CLEARANCE	0.515m
MAX. TRACK WIDTH	2.470m
LOCK TO LOCK TIME	3.00s
KERB TO KERB TURNING RADIUS	6.600m

SITE ID90455

NGR415866, 140966

NOTES

1. ANY MAPS ON THIS DRAWING ARE REPRODUCED FROM THE ORDNANCE SURVEY MAP WITH THE PERMISSION OF HIS MAJESTY'S STATIONERY OFFICE © CROWN COPYRIGHT RESERVED, LICENCE No. 100019539.

2. UNLESS NOTED OTHERWISE, ALL DIMENSIONS ARE IN MILLIMETRES AND ALL LEVELS ARE IN METRES AOD.

KEY

- PROPOSED AREA OF PLANNING APPLICATION

- CURRENT AREA OF PLANNING APPLICATION

C01

FIRST ISSUE

DHI

MK

REVISIONS

DRN

CHK

APP

DATE

KINGS GATE

AMESBURY

BELOW GROUND

STORM WATER STORAGE TANK

VEHICLE PATH ANALYSIS

FTA DESIGN ARTICULATED (2016)

TURNING WITHIN COMPOUND

NOT APPROVED

ORIGINAL DRAWING SIZE A3

INITIALS

DATE

DESIGNED: PR

08/05/2026

DRAWN BY: DHI

08/05/2026

SCALES

1:500

1:100

REV.

C01

DRAWING NUMBER

C00520-WWSL-XX-XX-D-T-SK06

Wessex Water

YTL GROUP