
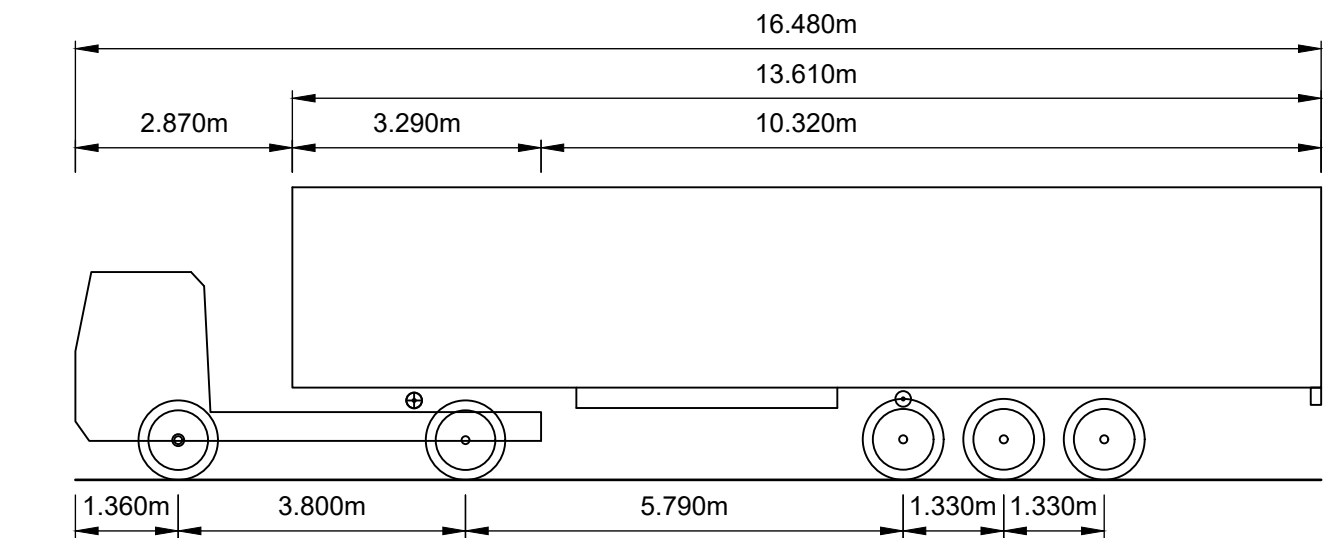


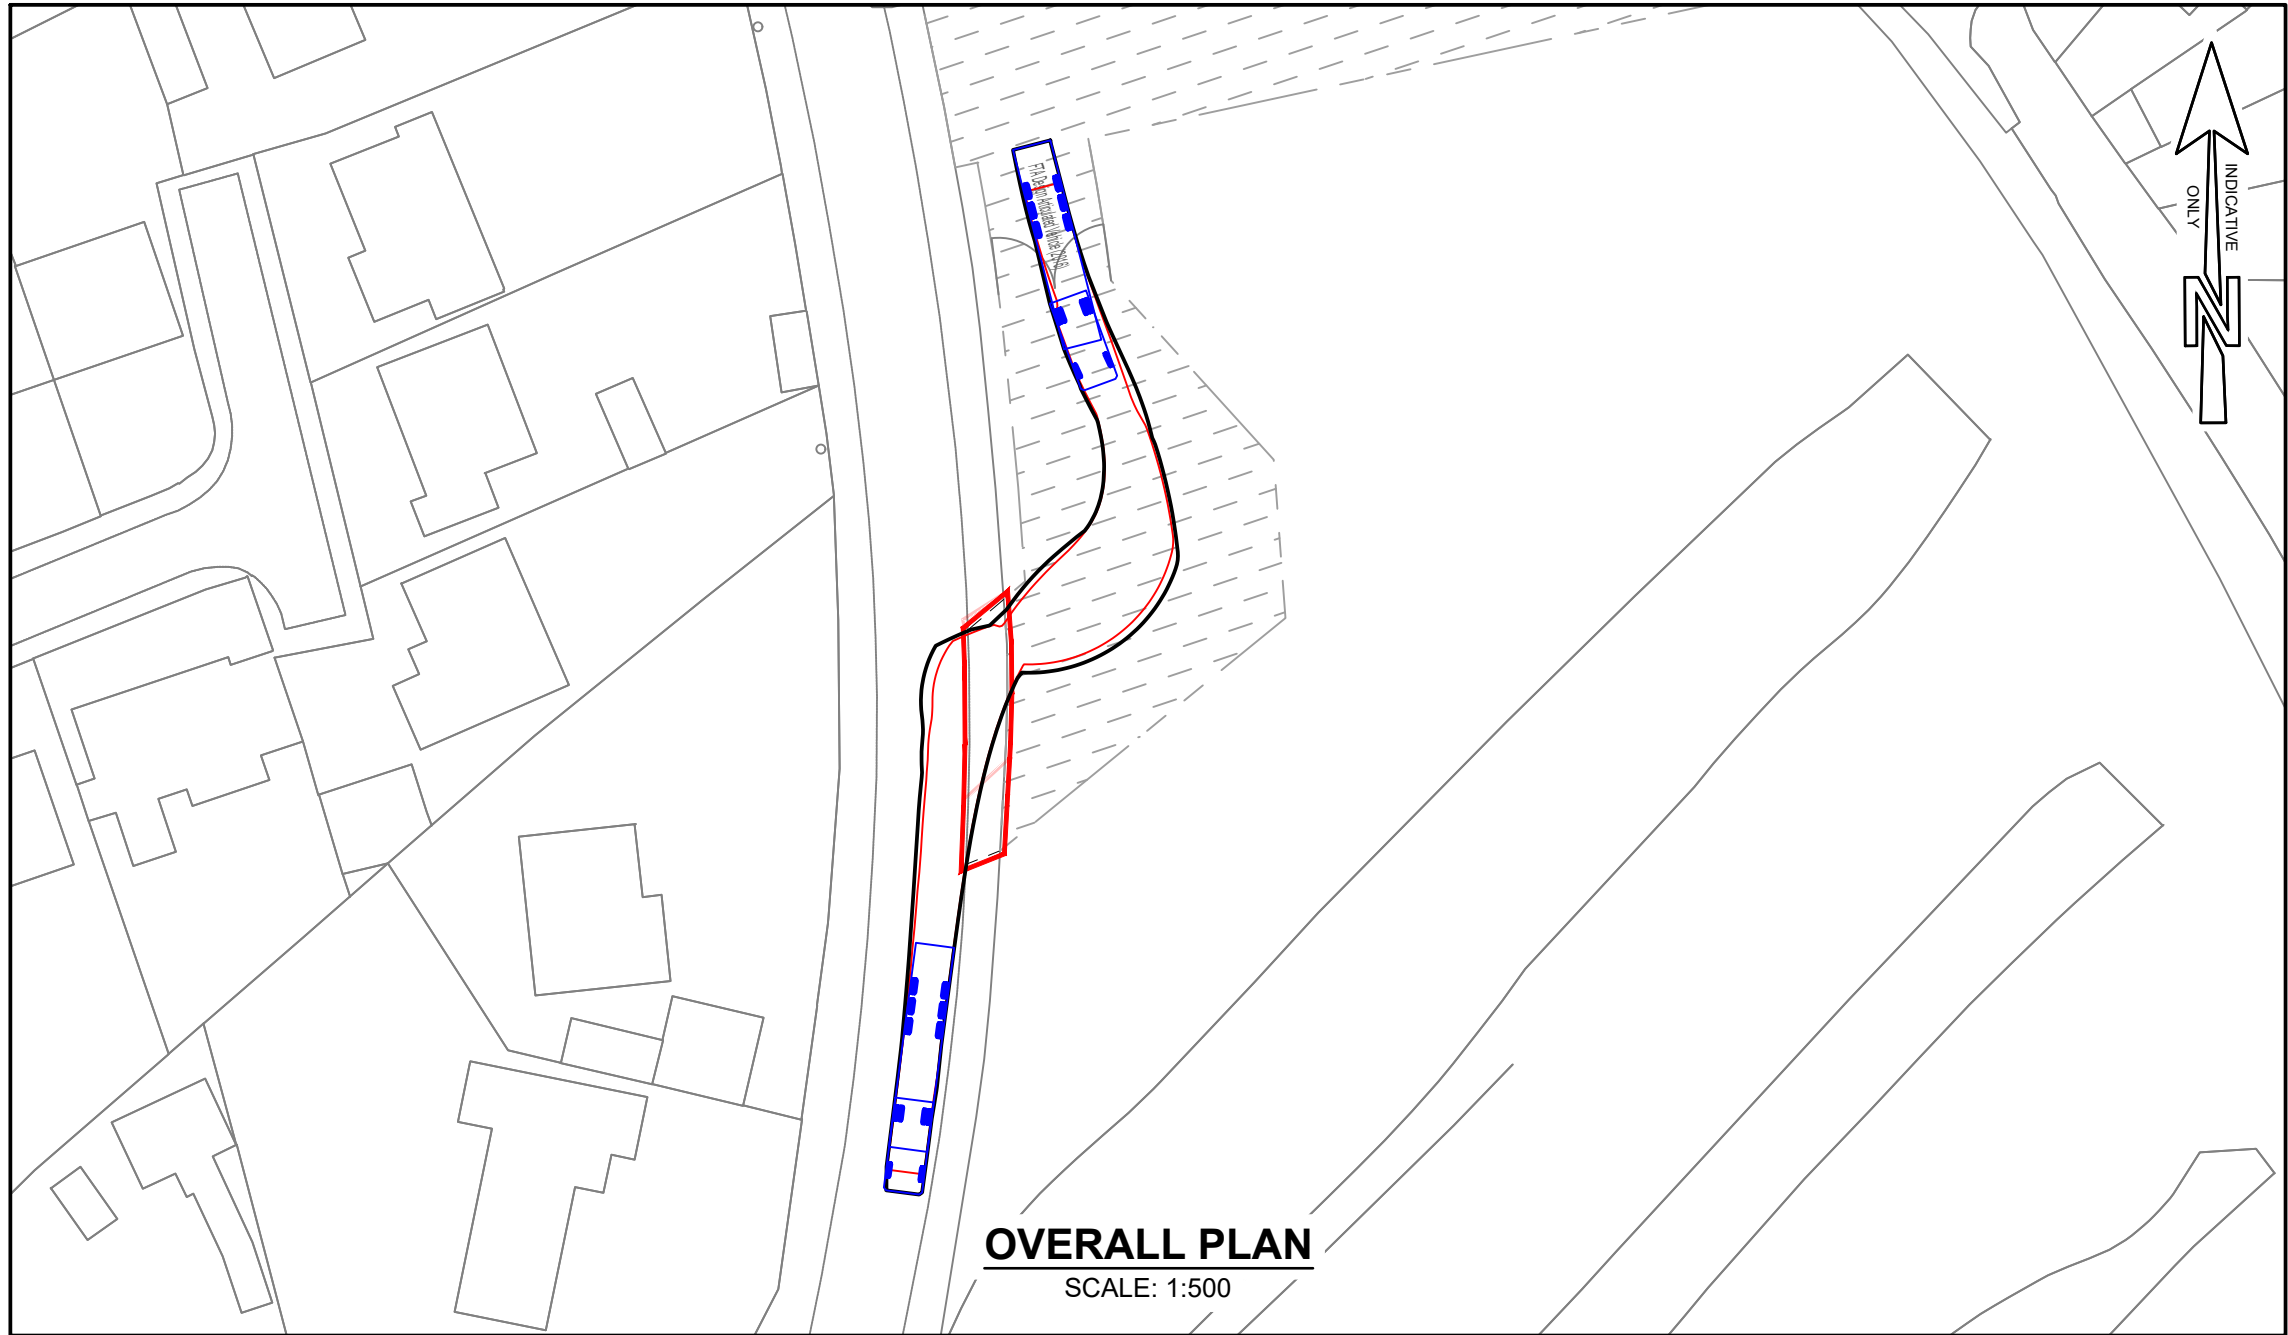

VEHICLE DETAILS
SCALE: 1:100

FTA DESIGN ARTICULATED VEHICLE (2016)	
OVERALL LENGTH	16.480m
OVERALL WIDTH	2.550m
OVERALL BODY HEIGHT	3.870m
MIN. BODY GROUND CLEARANCE	0.515m
MAX. TRACK WIDTH	2.470m
LOCK TO LOCK TIME	3.00s
KERB TO KERB TURNING RADIUS	6.600m

SITE ID	90455
NGR	415866, 140966
NOTES	
1. ANY MAPS ON THIS DRAWING ARE REPRODUCED FROM THE ORDNANCE SURVEY MAP WITH THE PERMISSION OF HIS MAJESTY'S STATIONERY OFFICE © CROWN COPYRIGHT RESERVED, LICENCE No. 100019539.	
2. UNLESS NOTED OTHERWISE, ALL DIMENSIONS ARE IN MILLIMETRES AND ALL LEVELS ARE IN METRES AOD.	
KEY	
— PROPOSED AREA OF PLANNING APPLICATION	
— CURRENT AREA OF PLANNING APPLICATION	

C01	FIRST ISSUE	DHI			
MK	REVISIONS	DRN	CHK	APP	DATE

KINGS GATE AMESBURY	
BELOW GROUND STORM WATER STORAGE TANK	
VEHICLE PATH ANALYSIS FTA DESIGN ARTICULATED (2016) COMPOUND ACCESS EXIT	

NOT APPROVED			
ORIGINAL DRAWING SIZE A3			
INITIALS		DATE	SCALES 1:500 1:100
DESIGNED: PR		08/05/2026	
DRAWN BY: DHI		08/05/2026	
			REV. C01
DRAWING NUMBER			
C00520-WWSL-XX-XX-D-T-SK07			

