



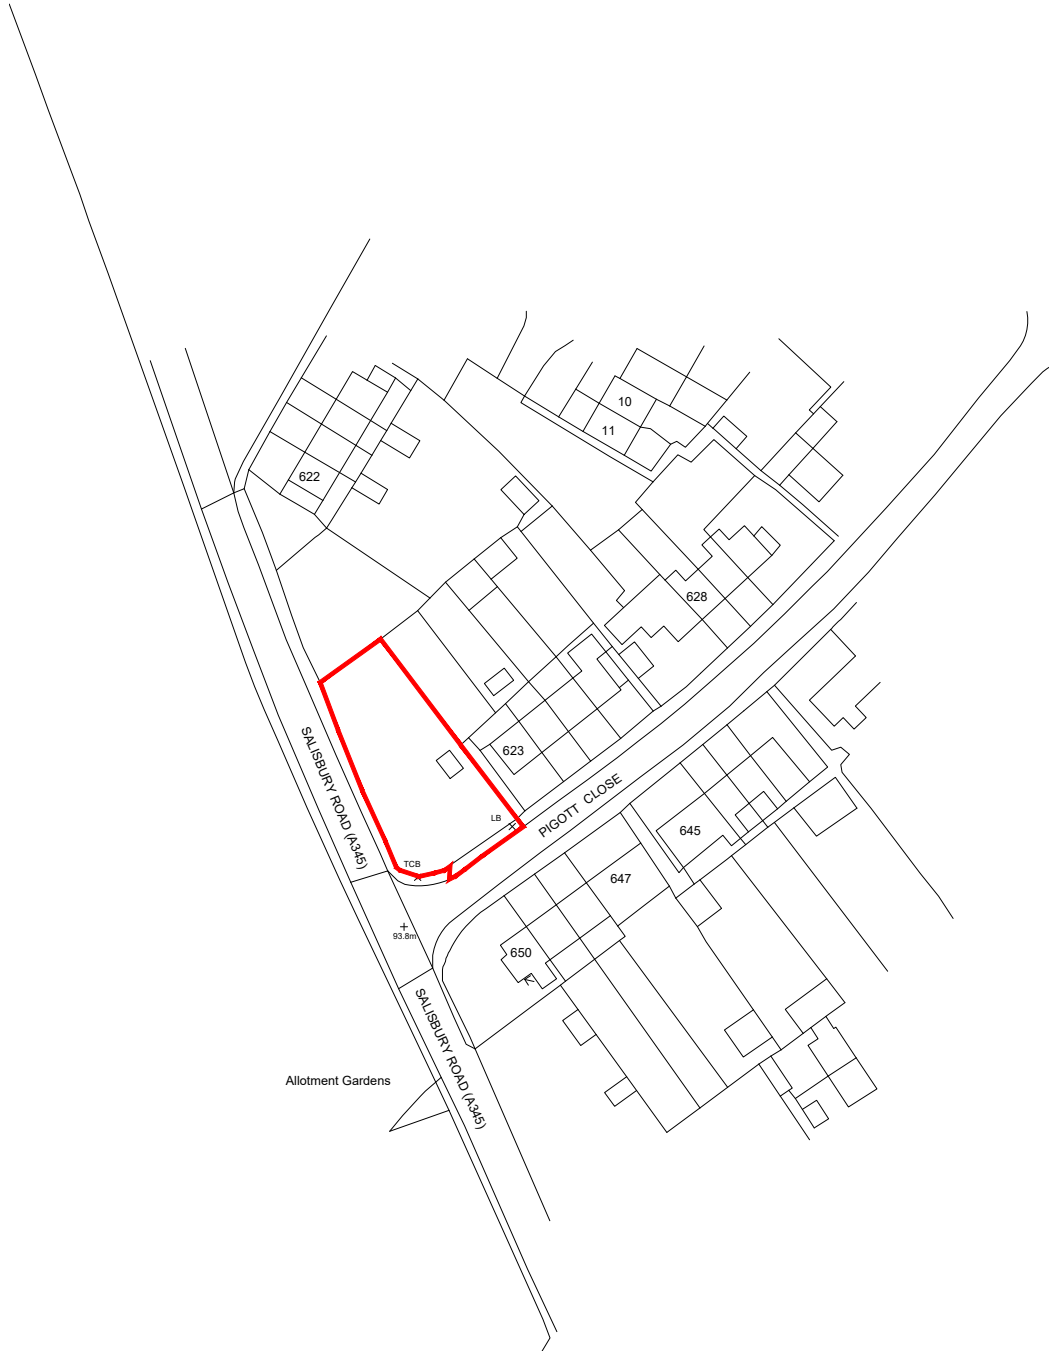

Ordnance Survey (c) Crown Copyright 2025. All rights reserved. Licence number 100022432

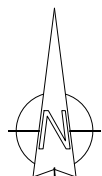

SCALE 1:1250



- All drawings are copyright
- Report all discrepancies to project administrator
- Do not scale drawing for construction purposes
- All dimensions to be checked on site

Project Title
Land at Pigott Close
Netheravon
Salisbury
SP4 9QF

Client
-

Ian Sullivan Architecture Ltd

101 Victoria Road, Swindon, Wiltshire SN1 3BD.
Tel/Fax 01793 612663 - E-mail: info@iansullivanarchitecture.co.uk

Drawing Title
SITE LOCATION PLAN

Job No 3302	Drawing No 001	Rev -
-----------------------	--------------------------	-----------------

Scale 1 : 1250 @ A4	Drawn OS	Chkd ISA	Date Feb' 2026
-------------------------------	--------------------	--------------------	--------------------------