
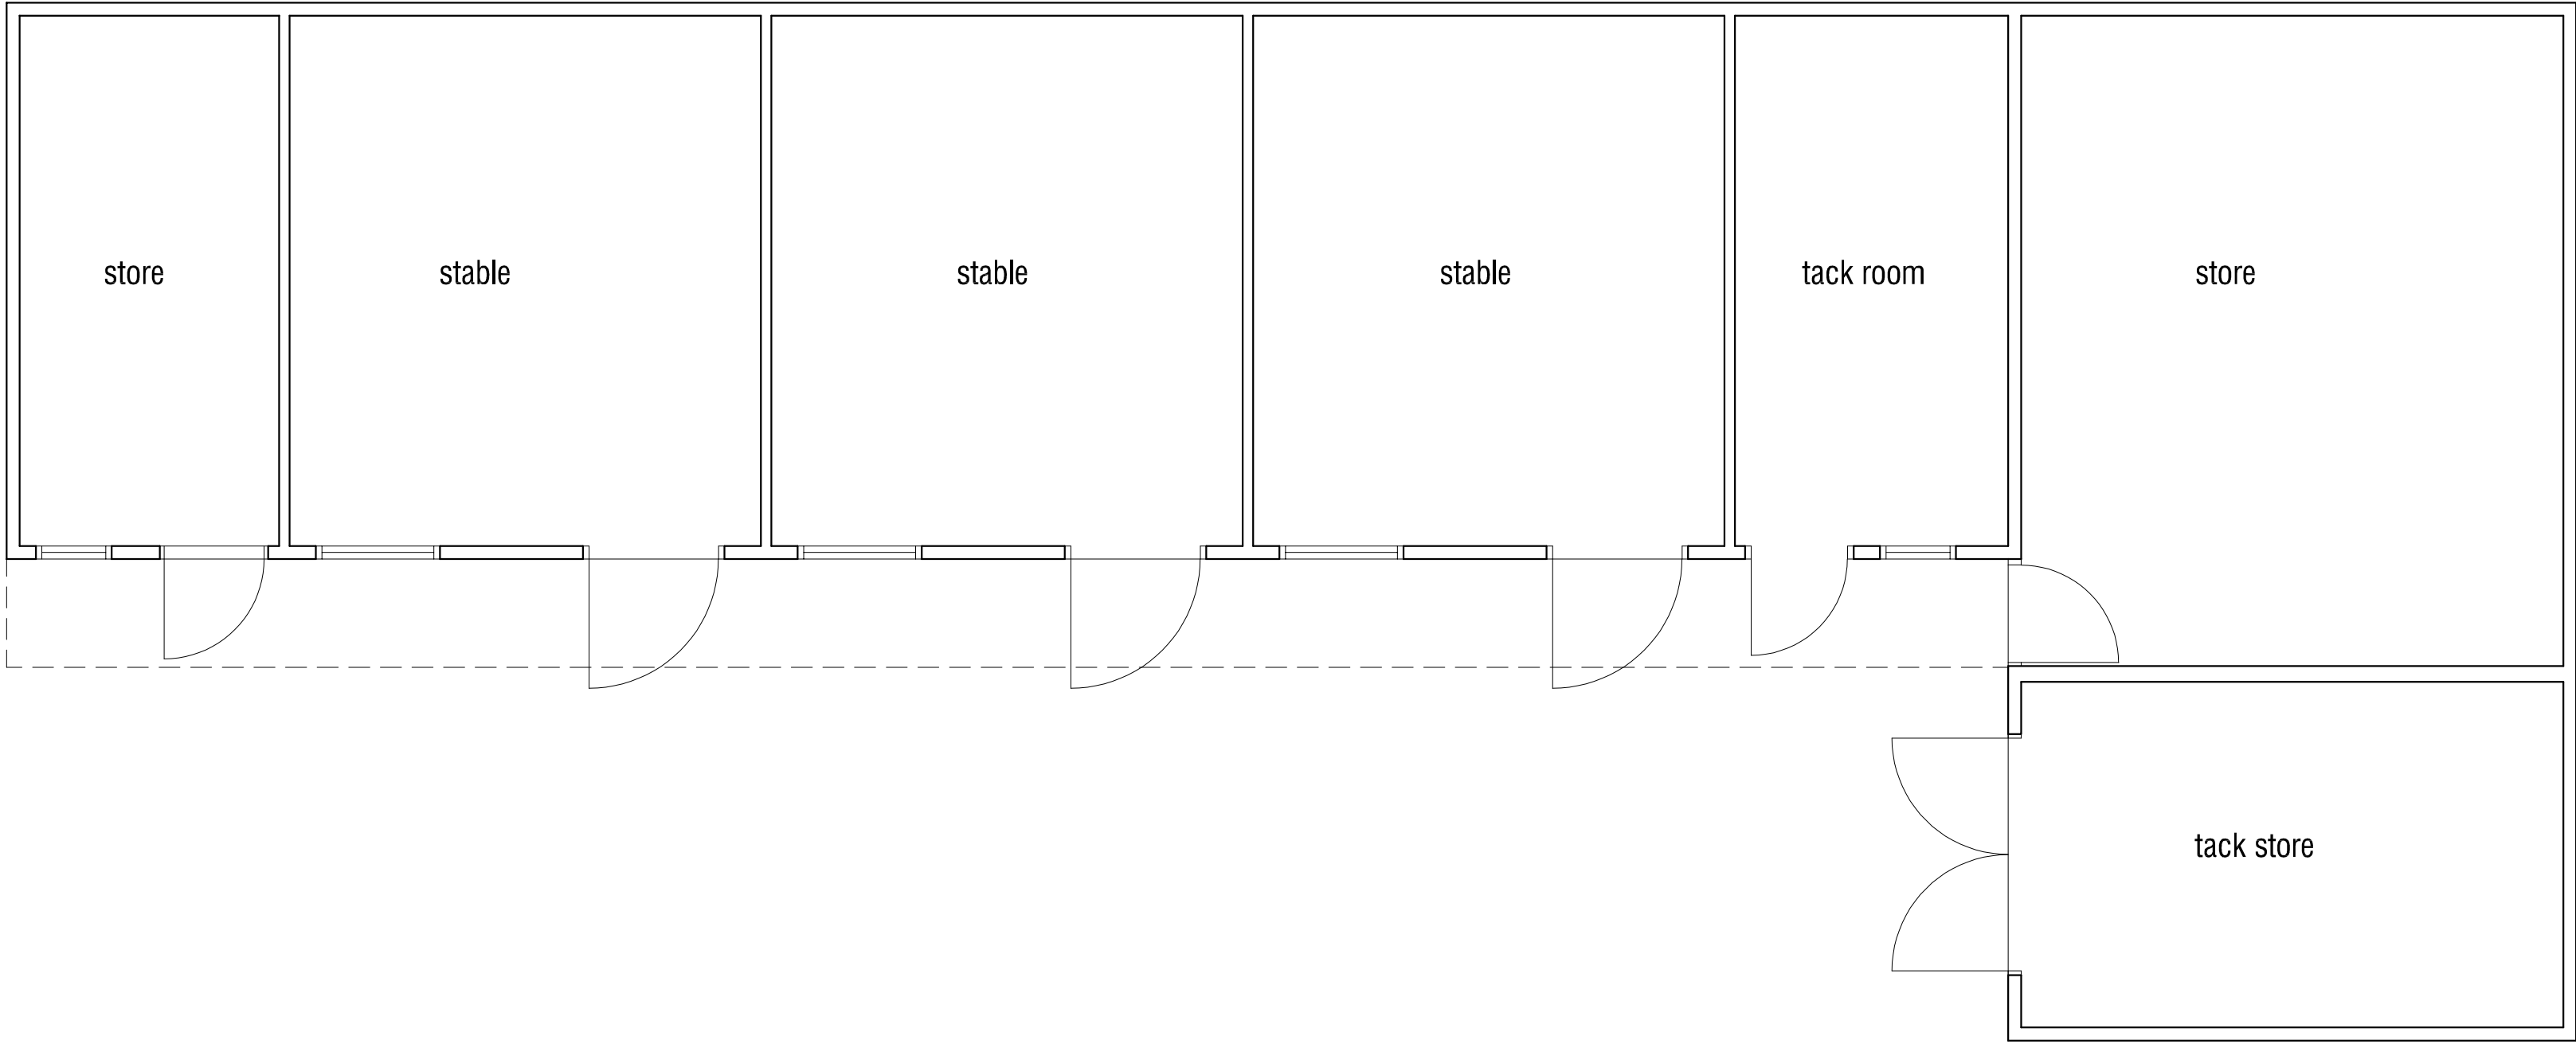
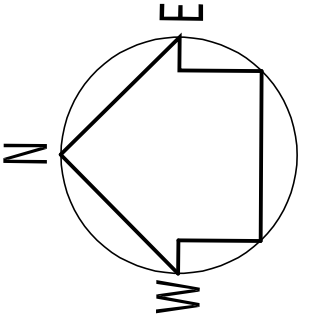
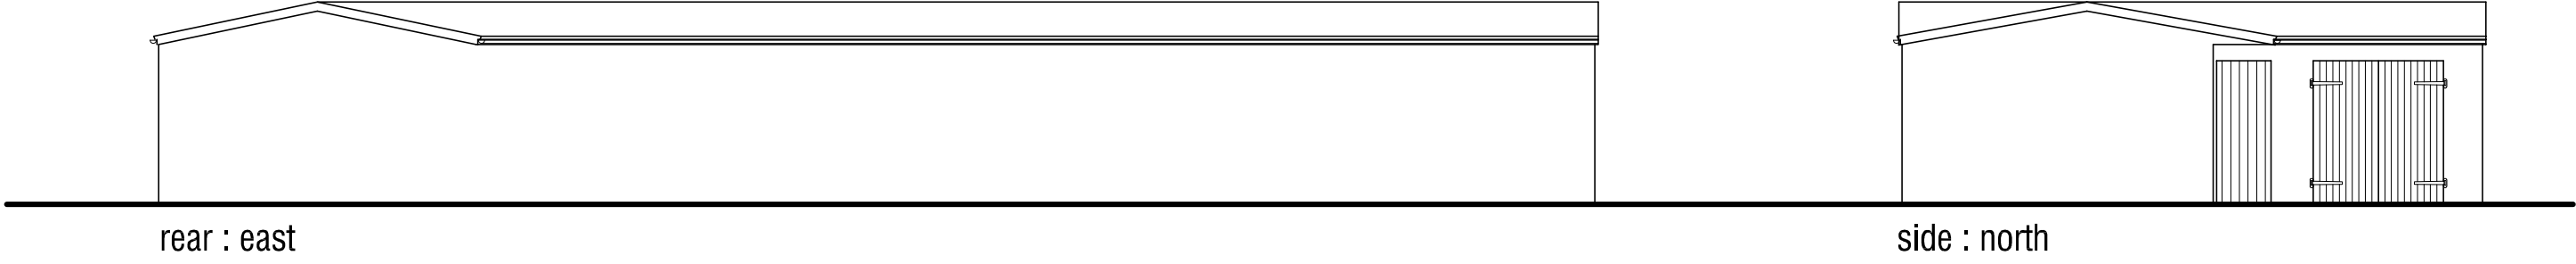


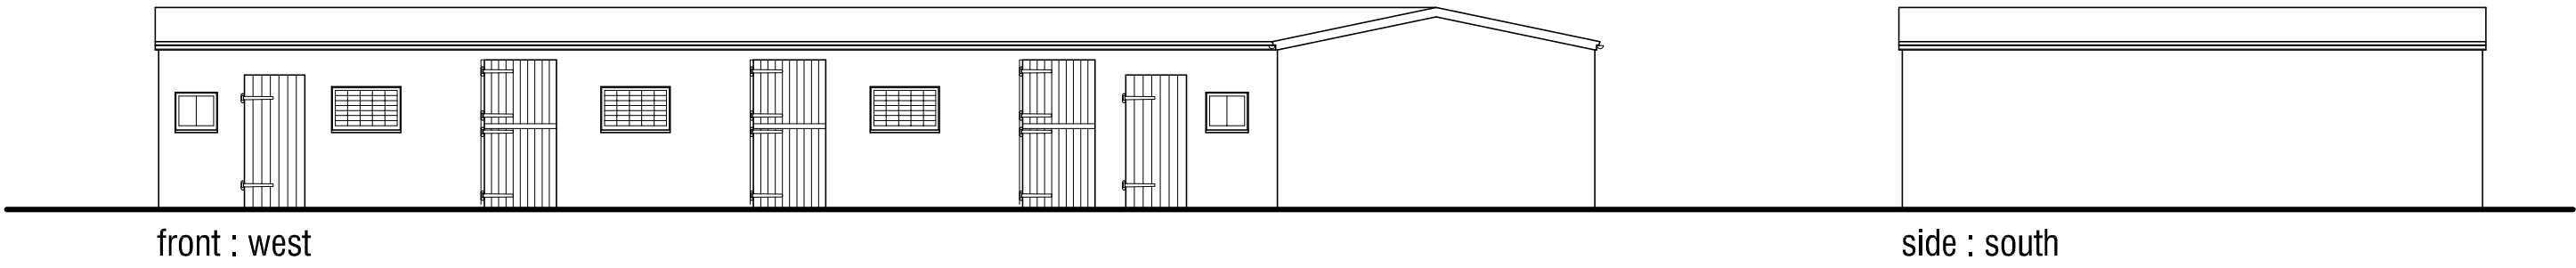

Brian Kirby

9, PIPSMORE ROAD,
CHIPPENHAM,
WILTS. SN14 0LB.
01249 660252

DIPLINT.DESIGN.
ARCHITECTURAL
DESIGN

REVISIONS.

PROJECT.
61, WEST STREET
GREAT SOMERFORD
SCALE.
1:50 & 1:100 @ A2

DRAWING.
STABLES
EXISTING
DRAWN.
B.K.

DRAWING NUMBER.
1094:S:03
DATE.
MARCH 2025