





front : south

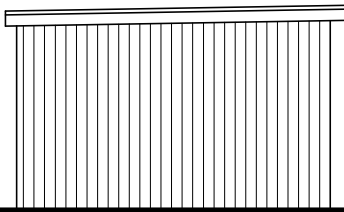


side : west

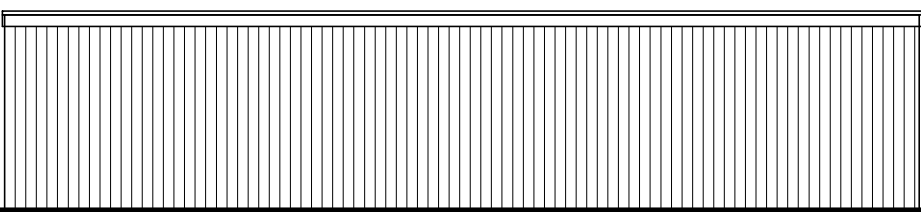

rear : north

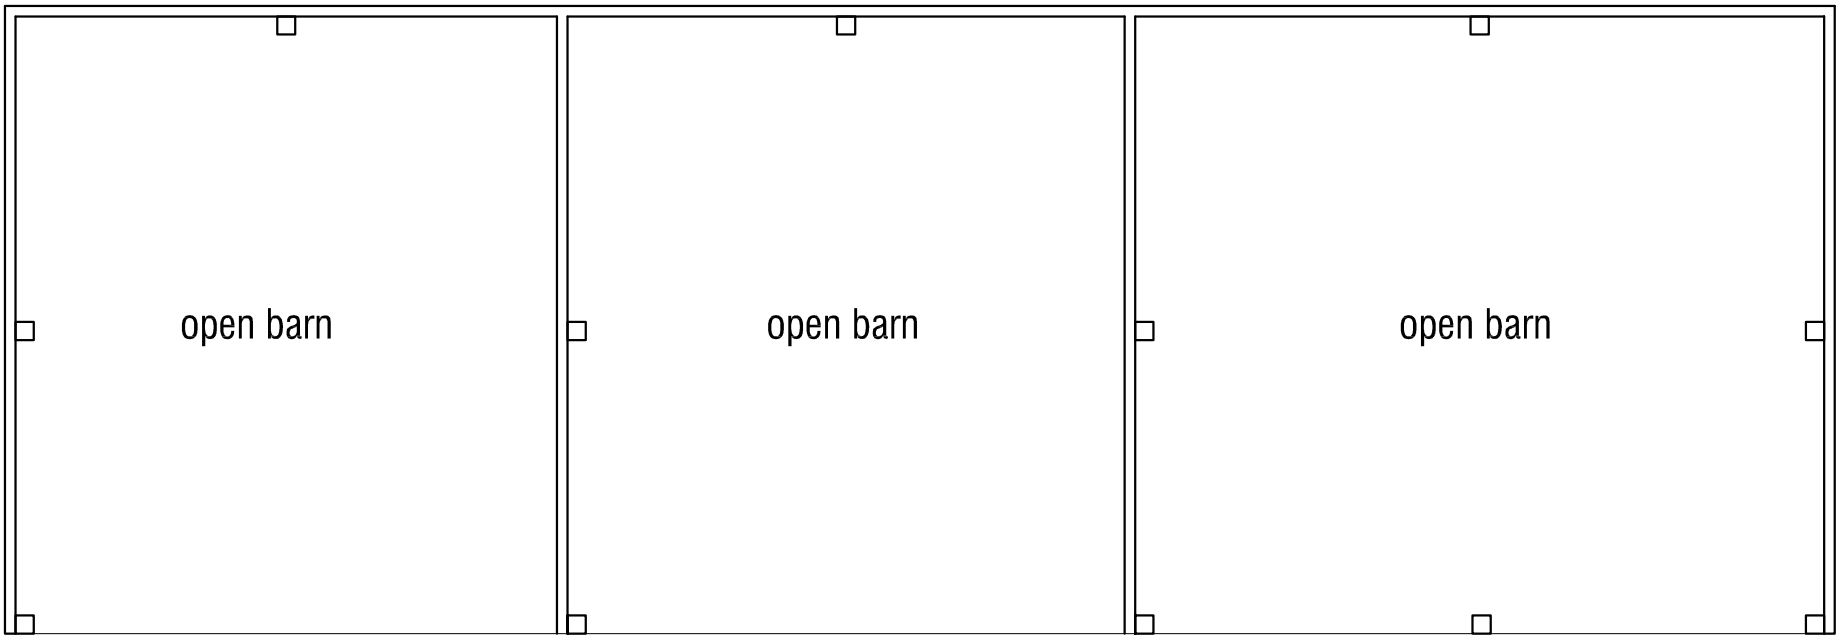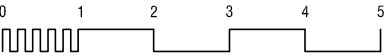

plan : ground

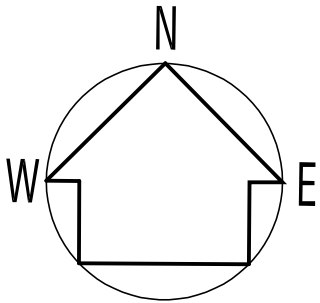

Brian Kirby

9, PIPSMORE ROAD,
CHIPPENHAM,
WILTS. SN14 0LB.
01249 660252

DIPL.INT.DESIGN.
ARCHITECTURAL
DESIGN

REVISIONS.

PROJECT.
61, WEST STREET
GT SOMERFORD
SCALE.
1:100 & 1:50 @ A3

DRAWING.
OPEN FRONTED BARNs
EXISTING
DRAWN.
B.K.

DRAWING NUMBER.
1094:S:02
DATE.
MARCH 2025