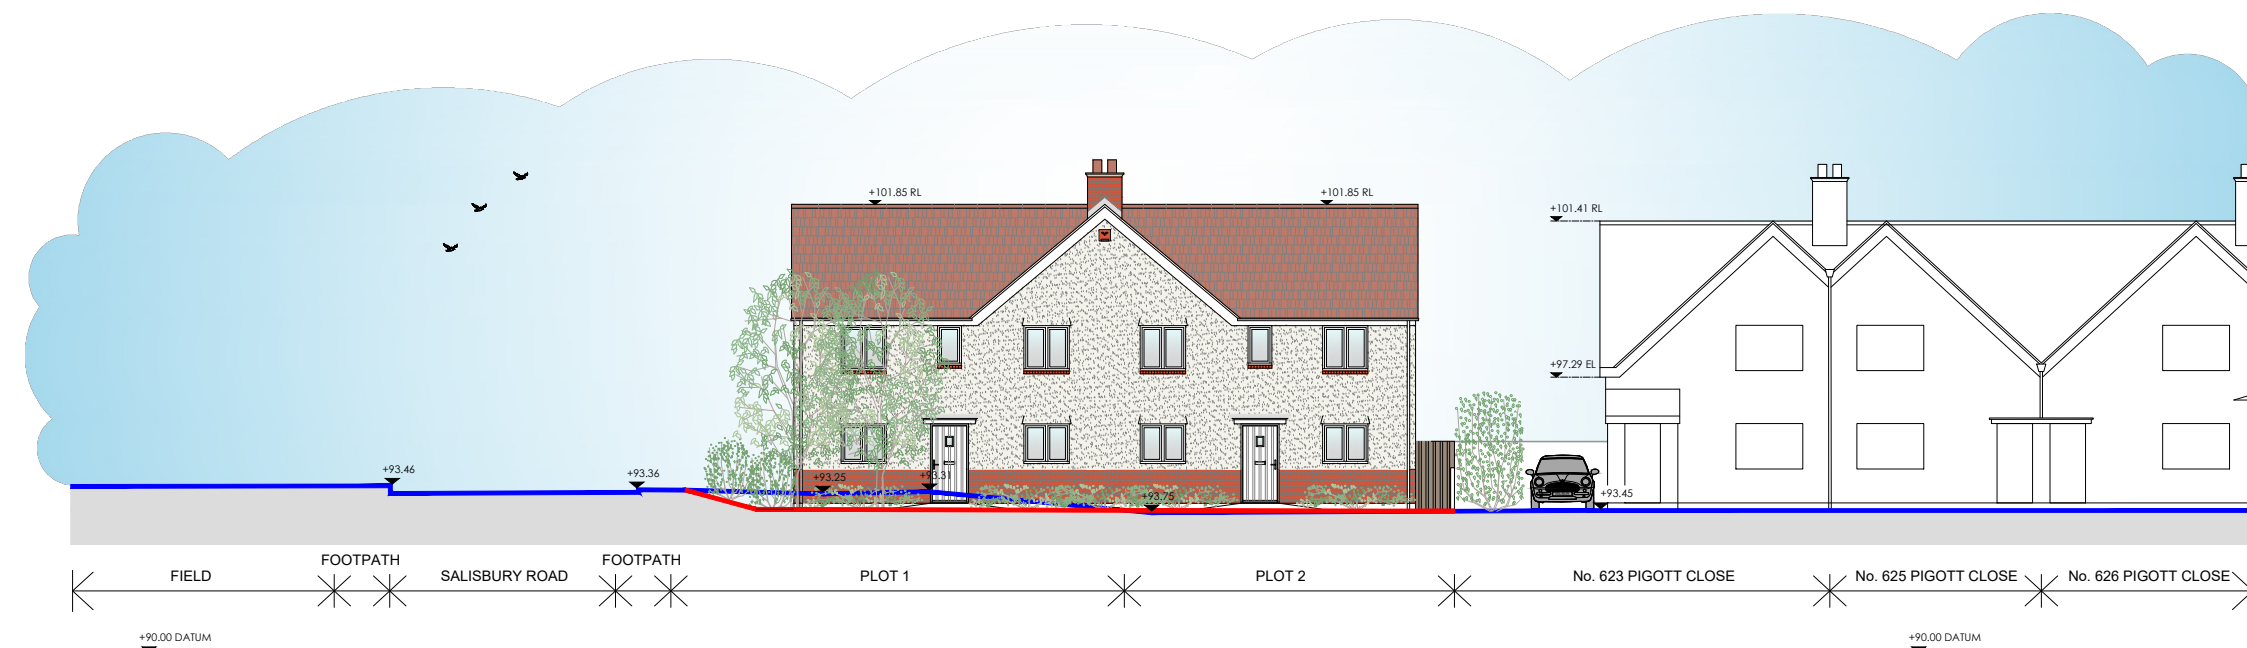
[illegible]

• All drawings are copyright • Report all discrepancies to project administrator • Do not scale drawing for construction purposes • All dimensions to be checked on site	Ian Sullivan Architecture Ltd			
	101 Victoria Road, Swindon, Wiltshire SN1 3BD. Tel/Fax 01793 612663 - E-mail: info@iansullivanarchitecture.co.uk			
	PROPOSED STREET SCENE + SITE SECTION			
	Job No 3302		Drawing No 150	
Client	Scale		Drawn	Chkd
-	1 : 200 @ A2		OS	ISA
			Date	
				Feb' 2026