


planning



CLIENT
Mr & Mrs Williams
ADDRESS
Folly Lane West
Lacock
Chippenham
SN15 2LP

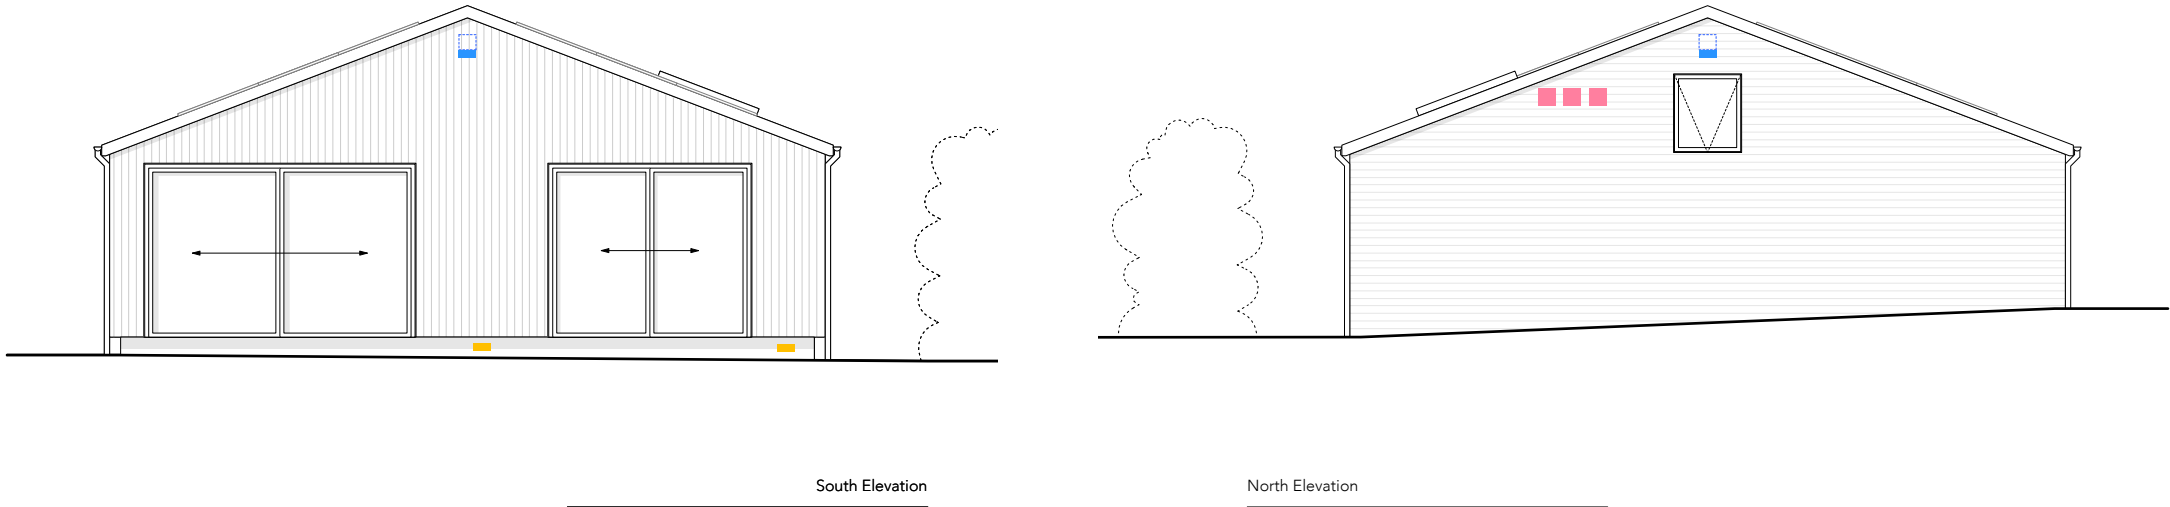

3no. Green & Blue 'Bee Bricks'
Positioned anywhere within masonry plinth on south & west elevation for solitary masonry bees

2no. Green & Blue 'Bat Blocks'
Set behind timber cladding & positioned 4 metres high on south elevation for summer maternity roost & north elevation to provide winter hibernation roost

3no. Green & Blue 'Sparrow Blocks'
Positioned 3 metres high on north elevation for colonial nesting box provision

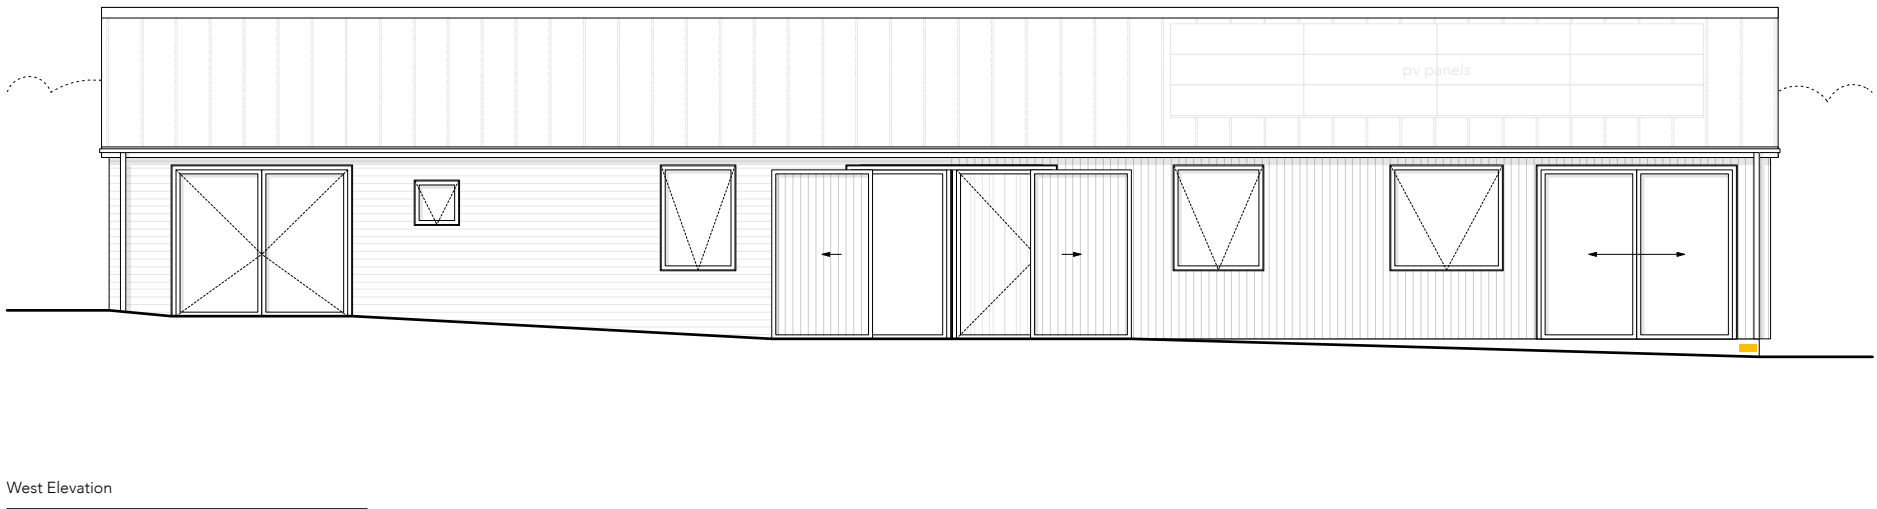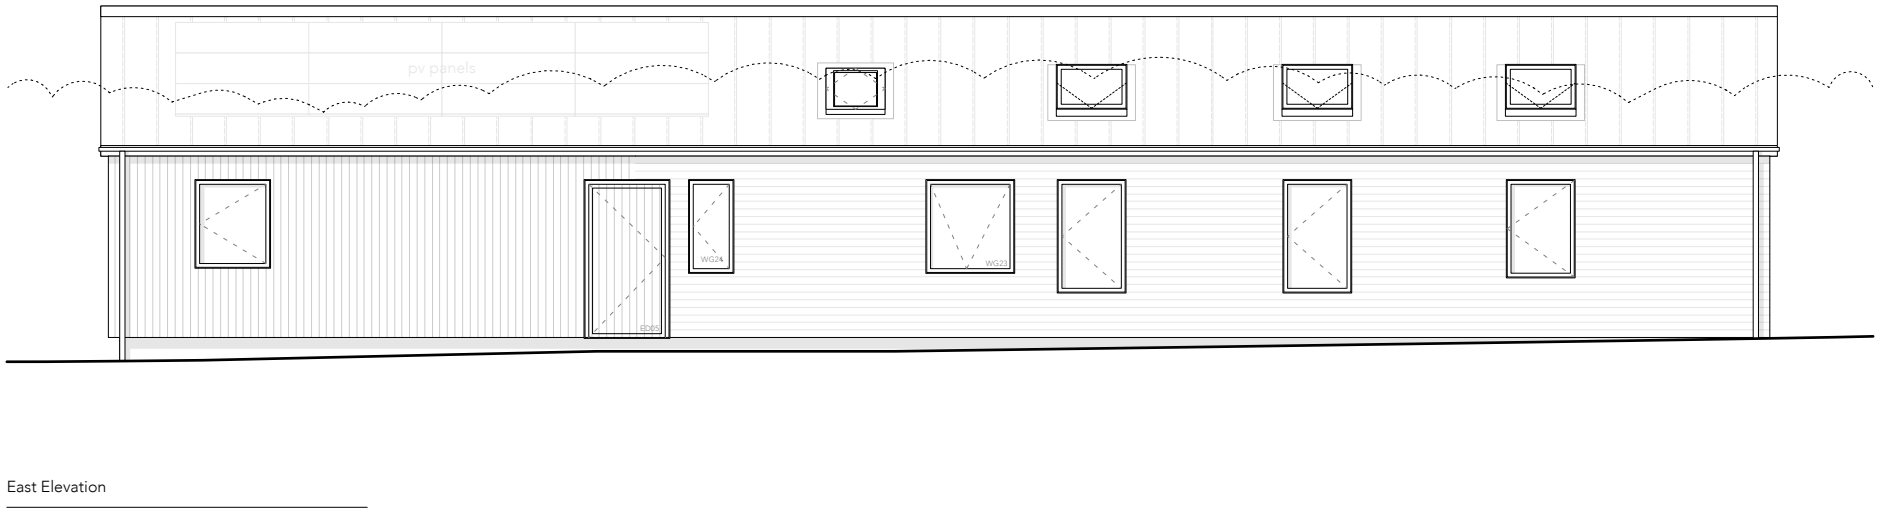

A RCJ 10/05/2026 ecology enhancements added

REV. BY DATE NOTES

0 1 2 3 4 5 M

PR elevations

PROJECT	STAGE	DRAWING	REV	DRAWN
735 - 3	- 14		A	lbby
SCALE	SIZE	CREATION		
1:100	@ A3 L	MAR 2026		