



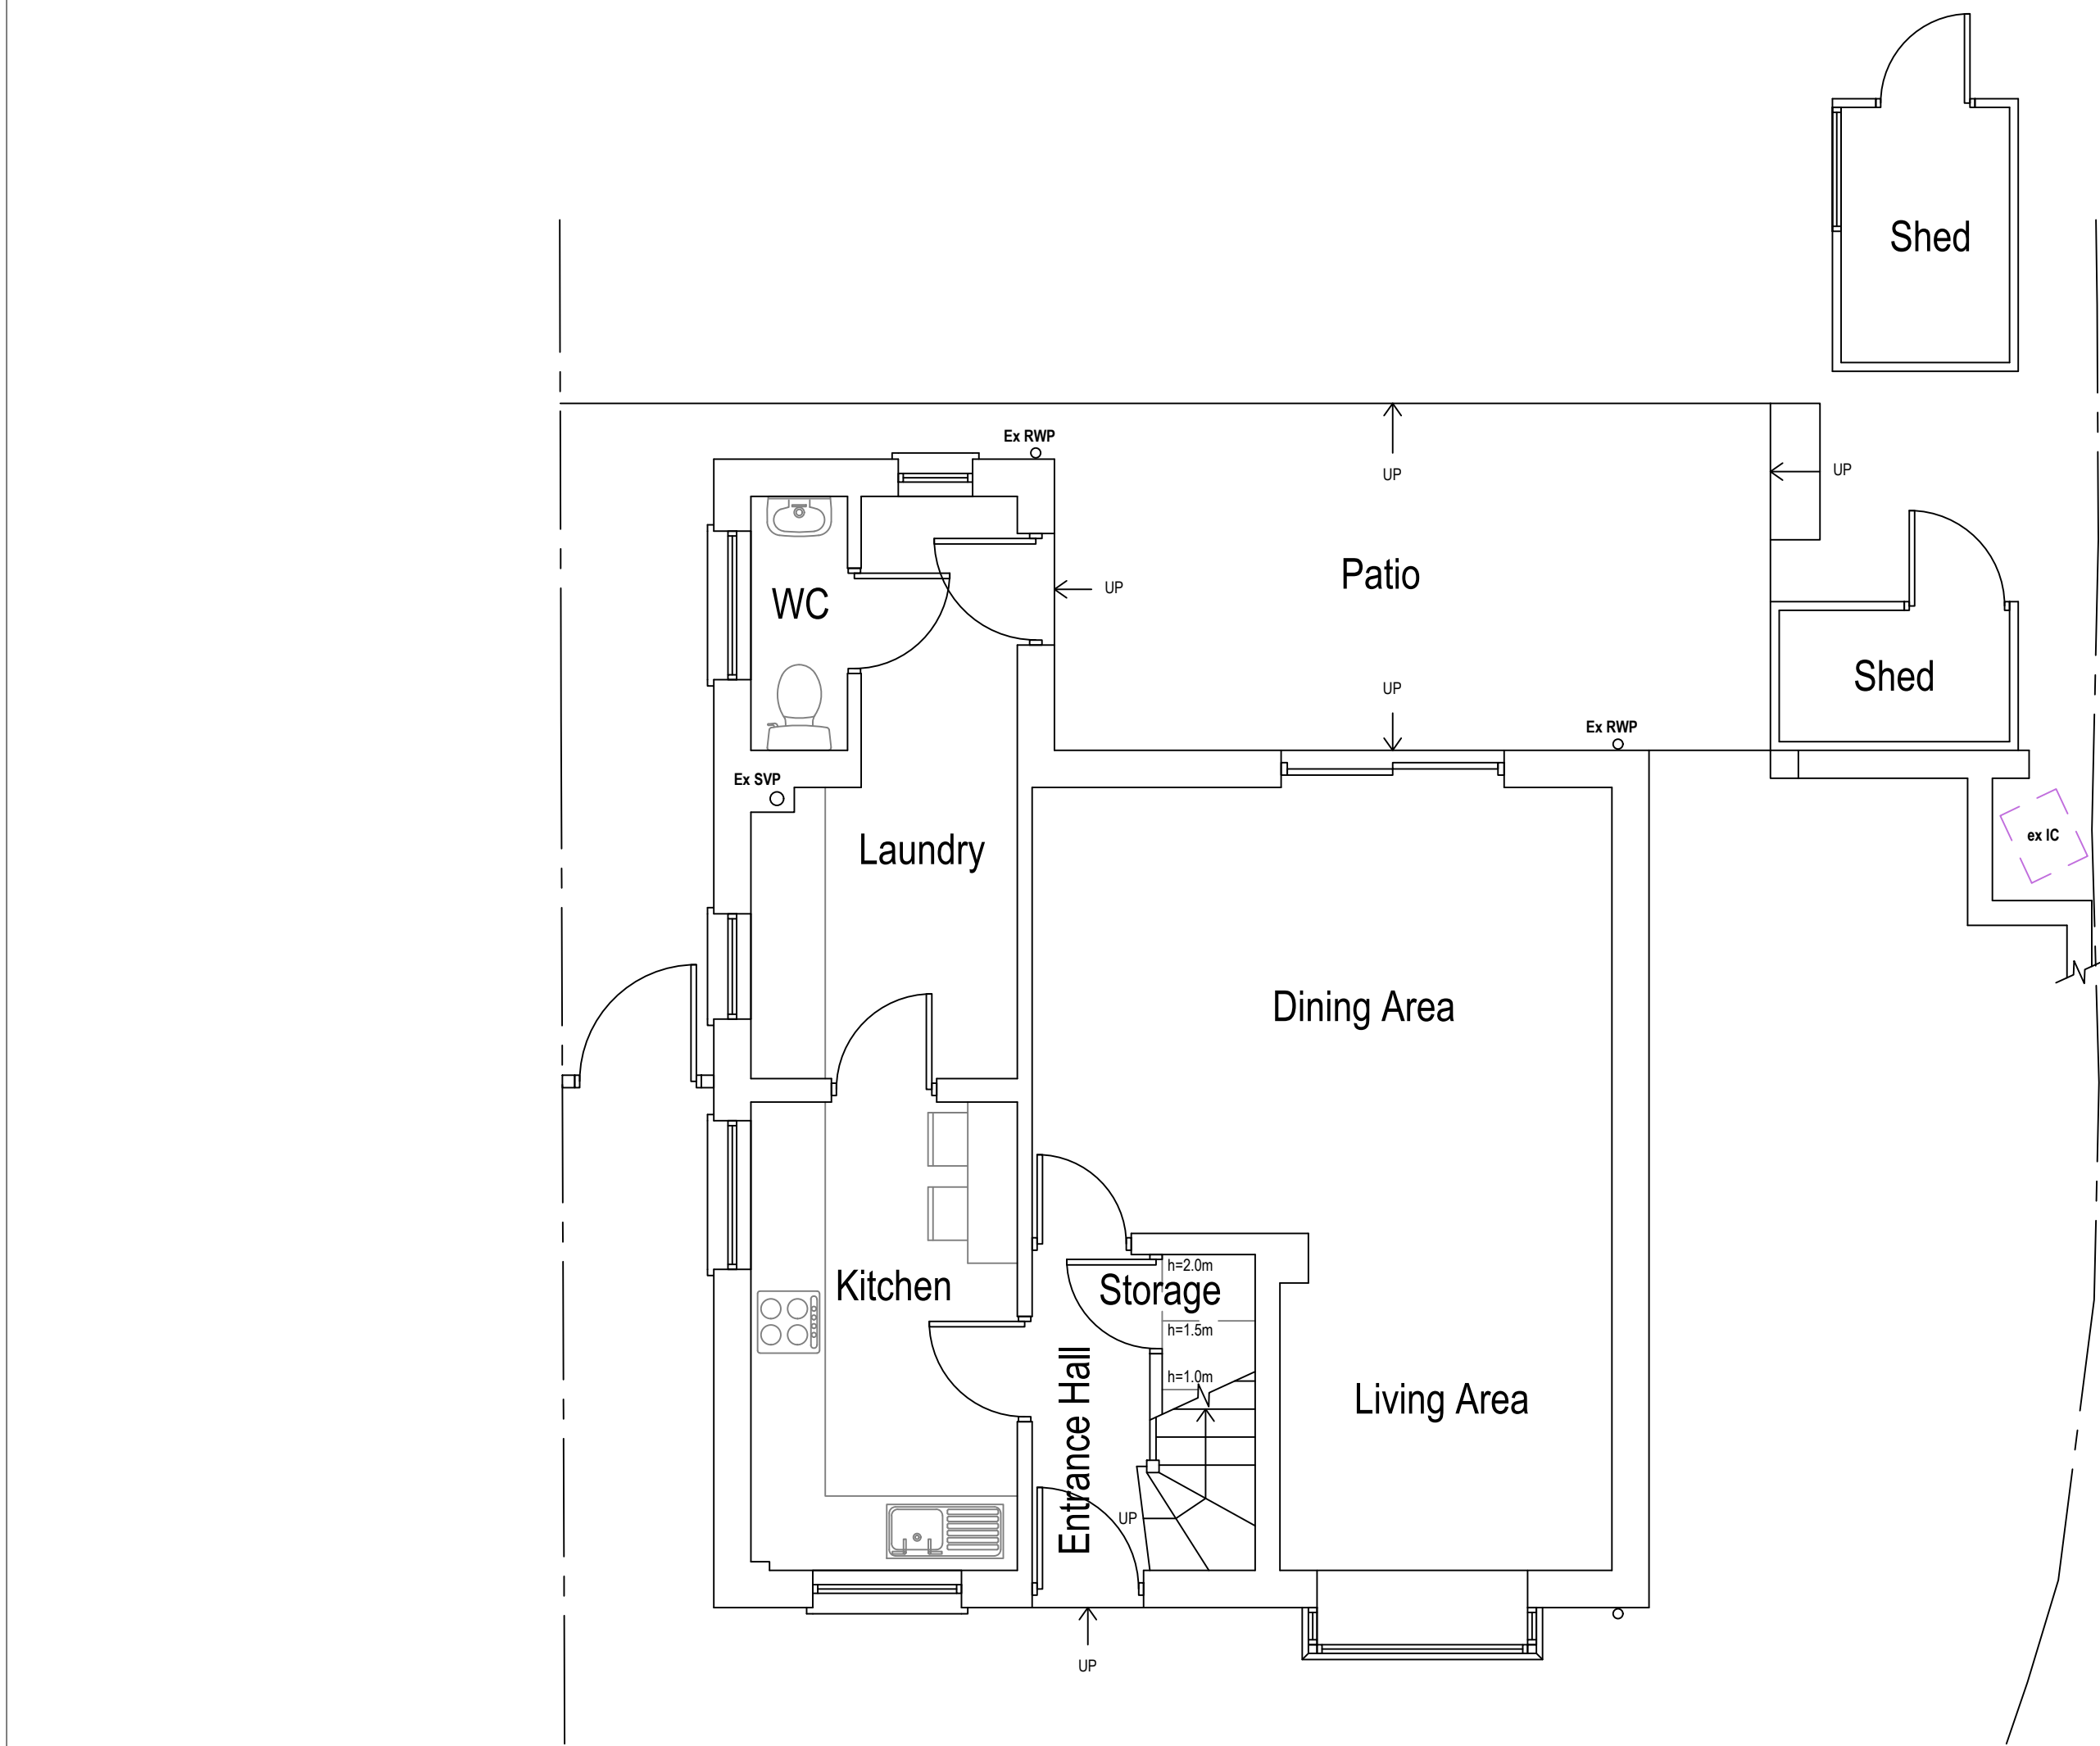



Existing Ground Floor Plan

Area ca. 48.98 m²

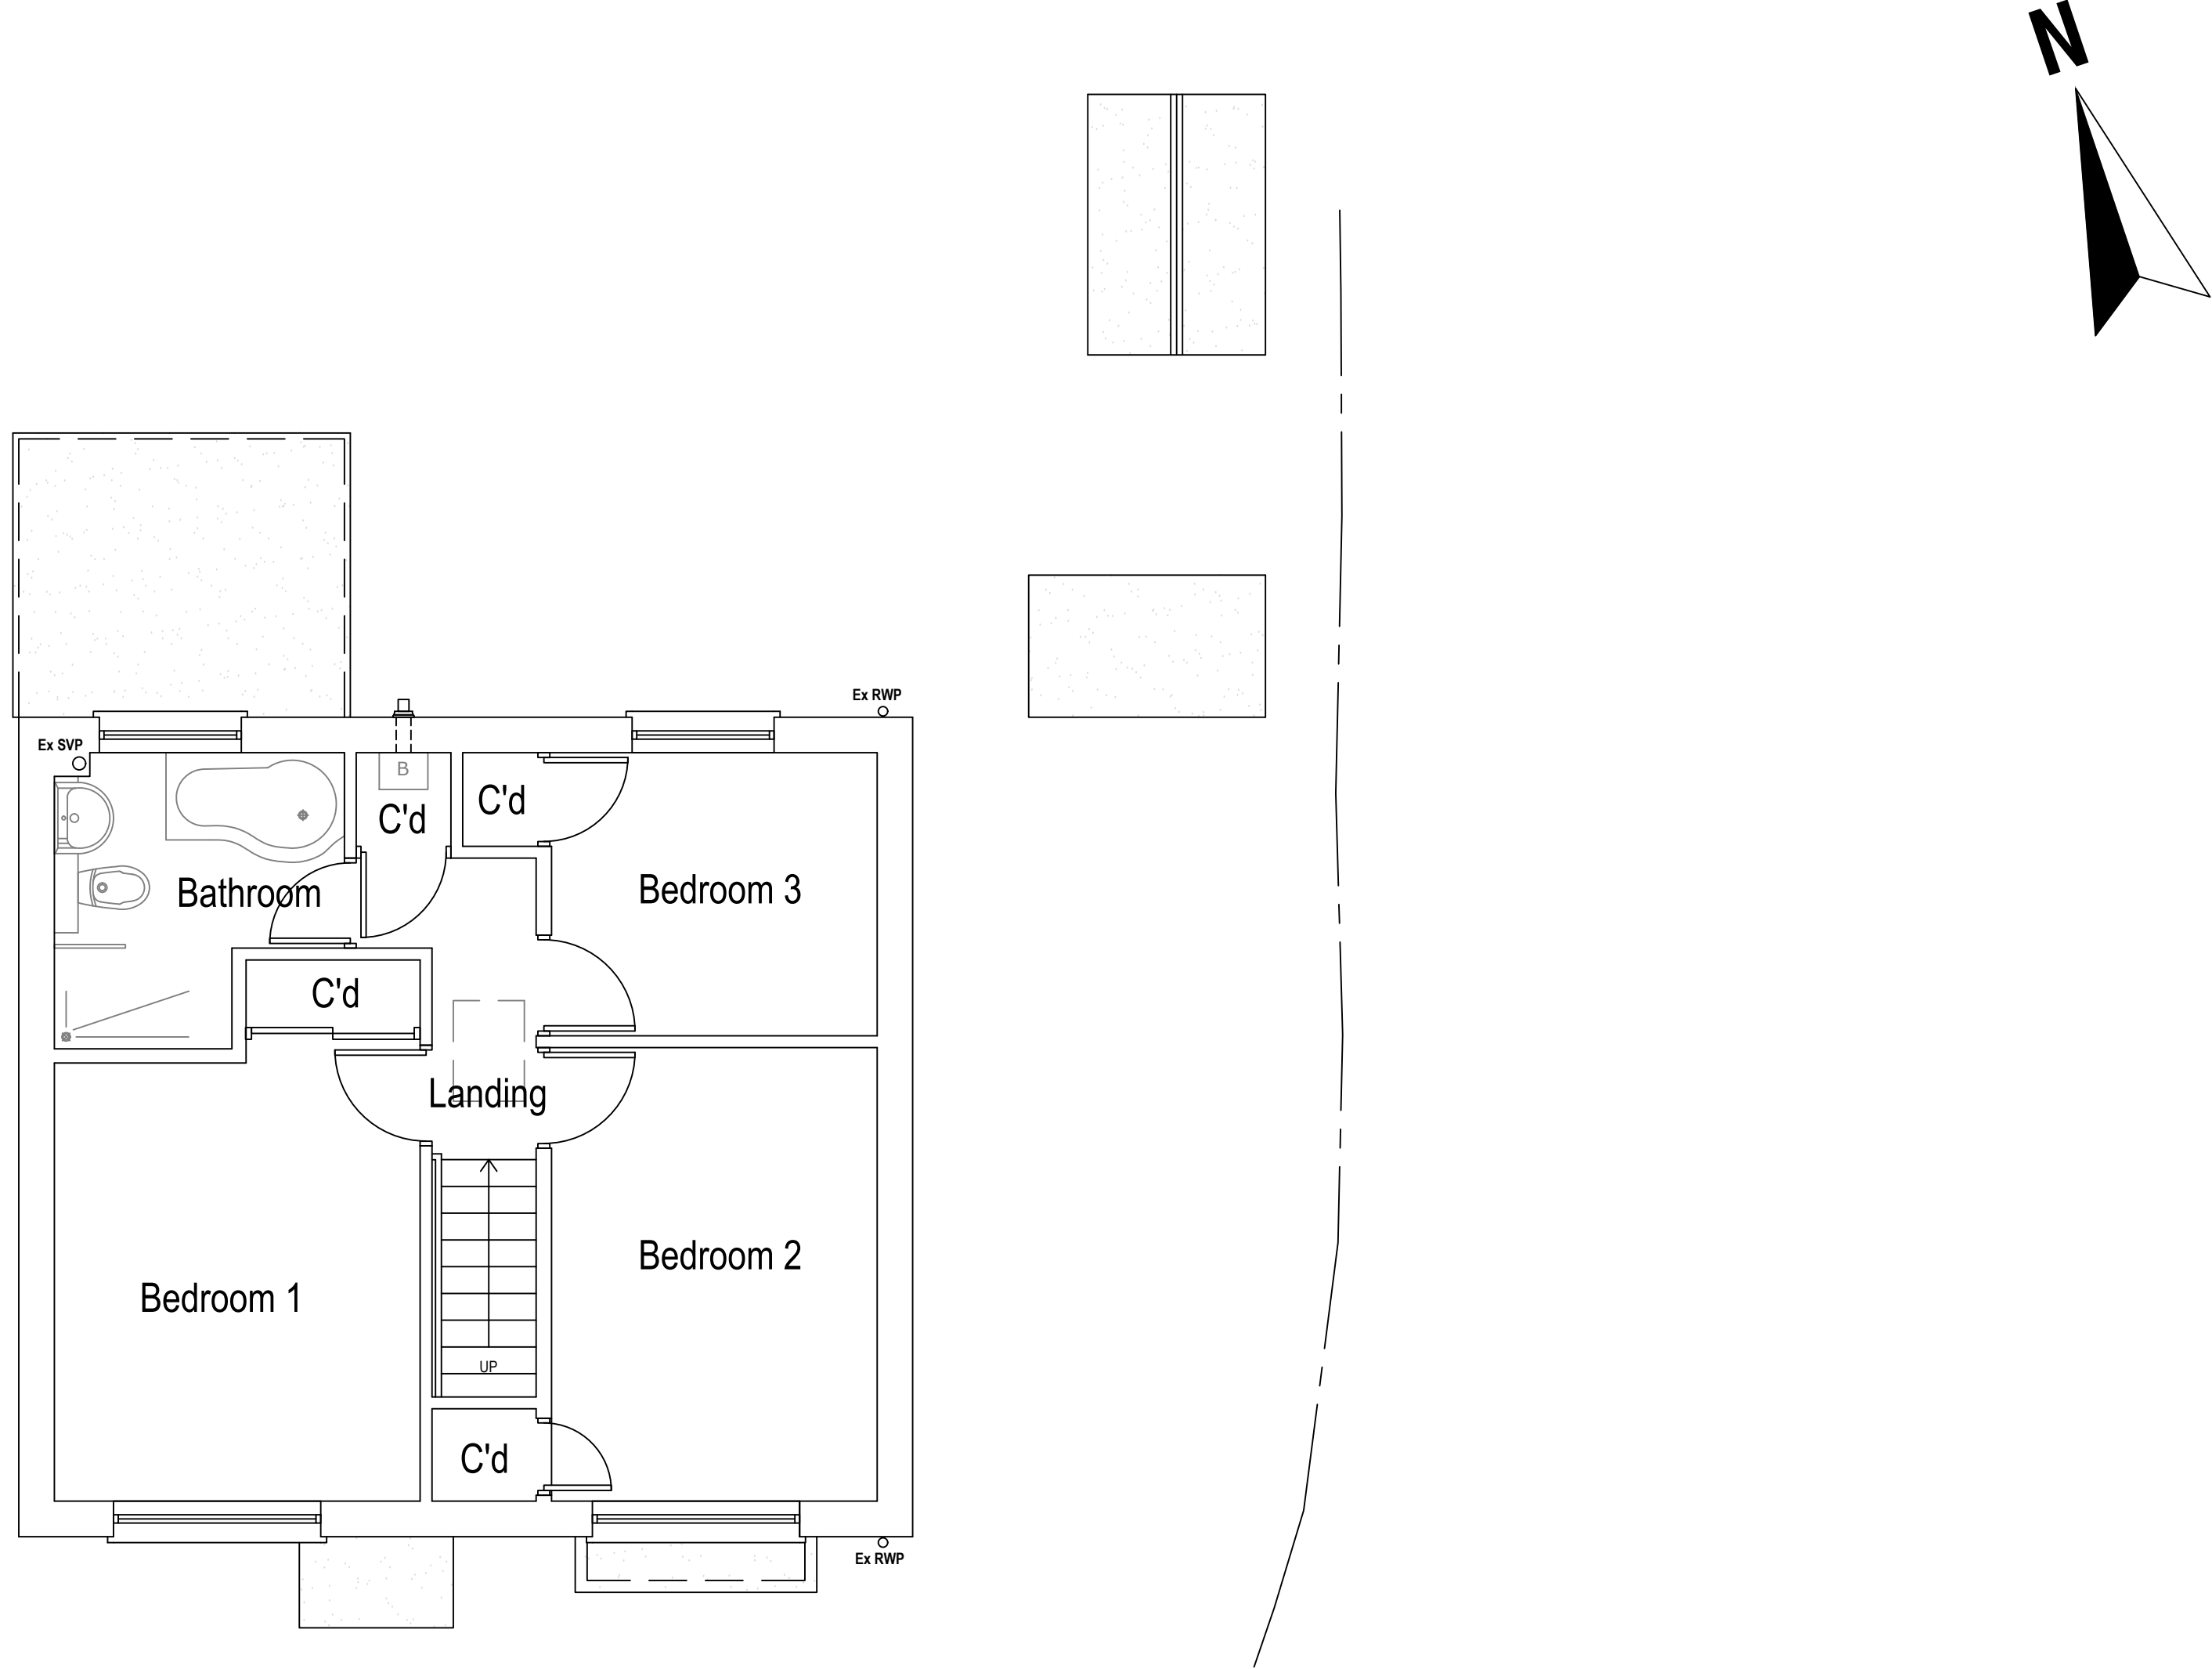

Existing First Floor Plan

Area ca. 43.92 m²

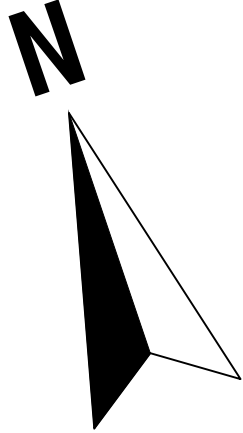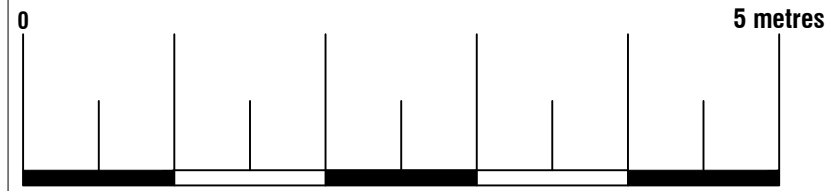

Arkiplan ArkiPlan Architectural Ltd • Enquiries@ArkiPlan.co.uk Lytchett House, 13 Freeland Park, Wareham Road, Poole, Dorset, BH16 6FA			
Site	24 Picketleaze, Chippenham SN14 0DN	Date	22.04.2026
		Sheet	26-0056 D02 REV 03
		Job	New Extension
Title Number	WT26880	Scale	1:50 @A1, 1:100 @A3
		Title	As Shown