

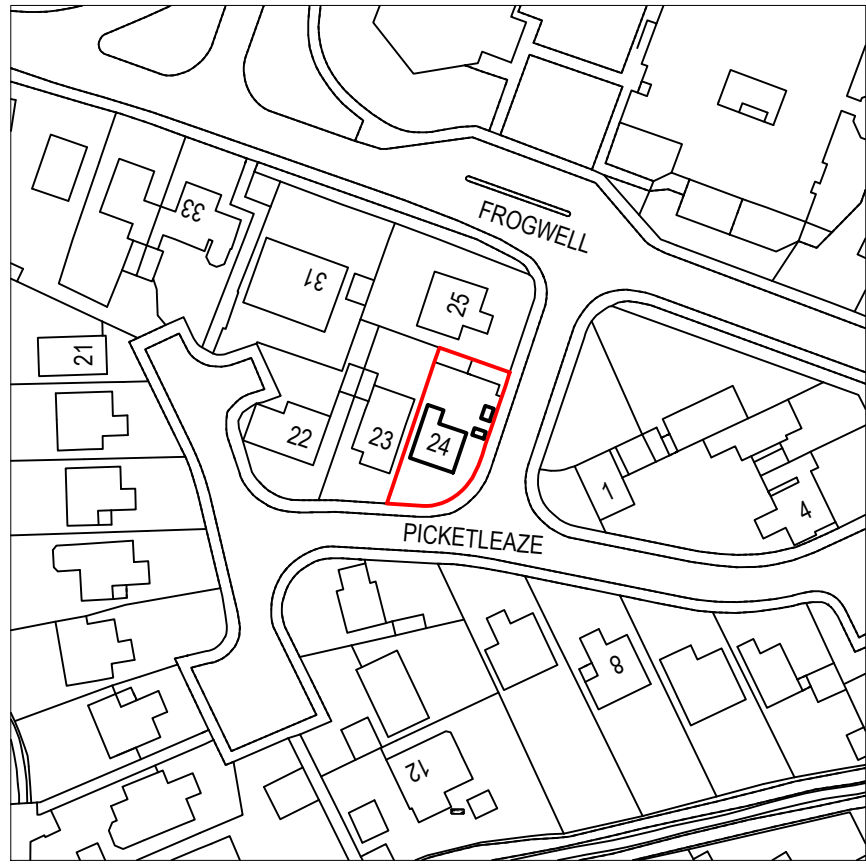



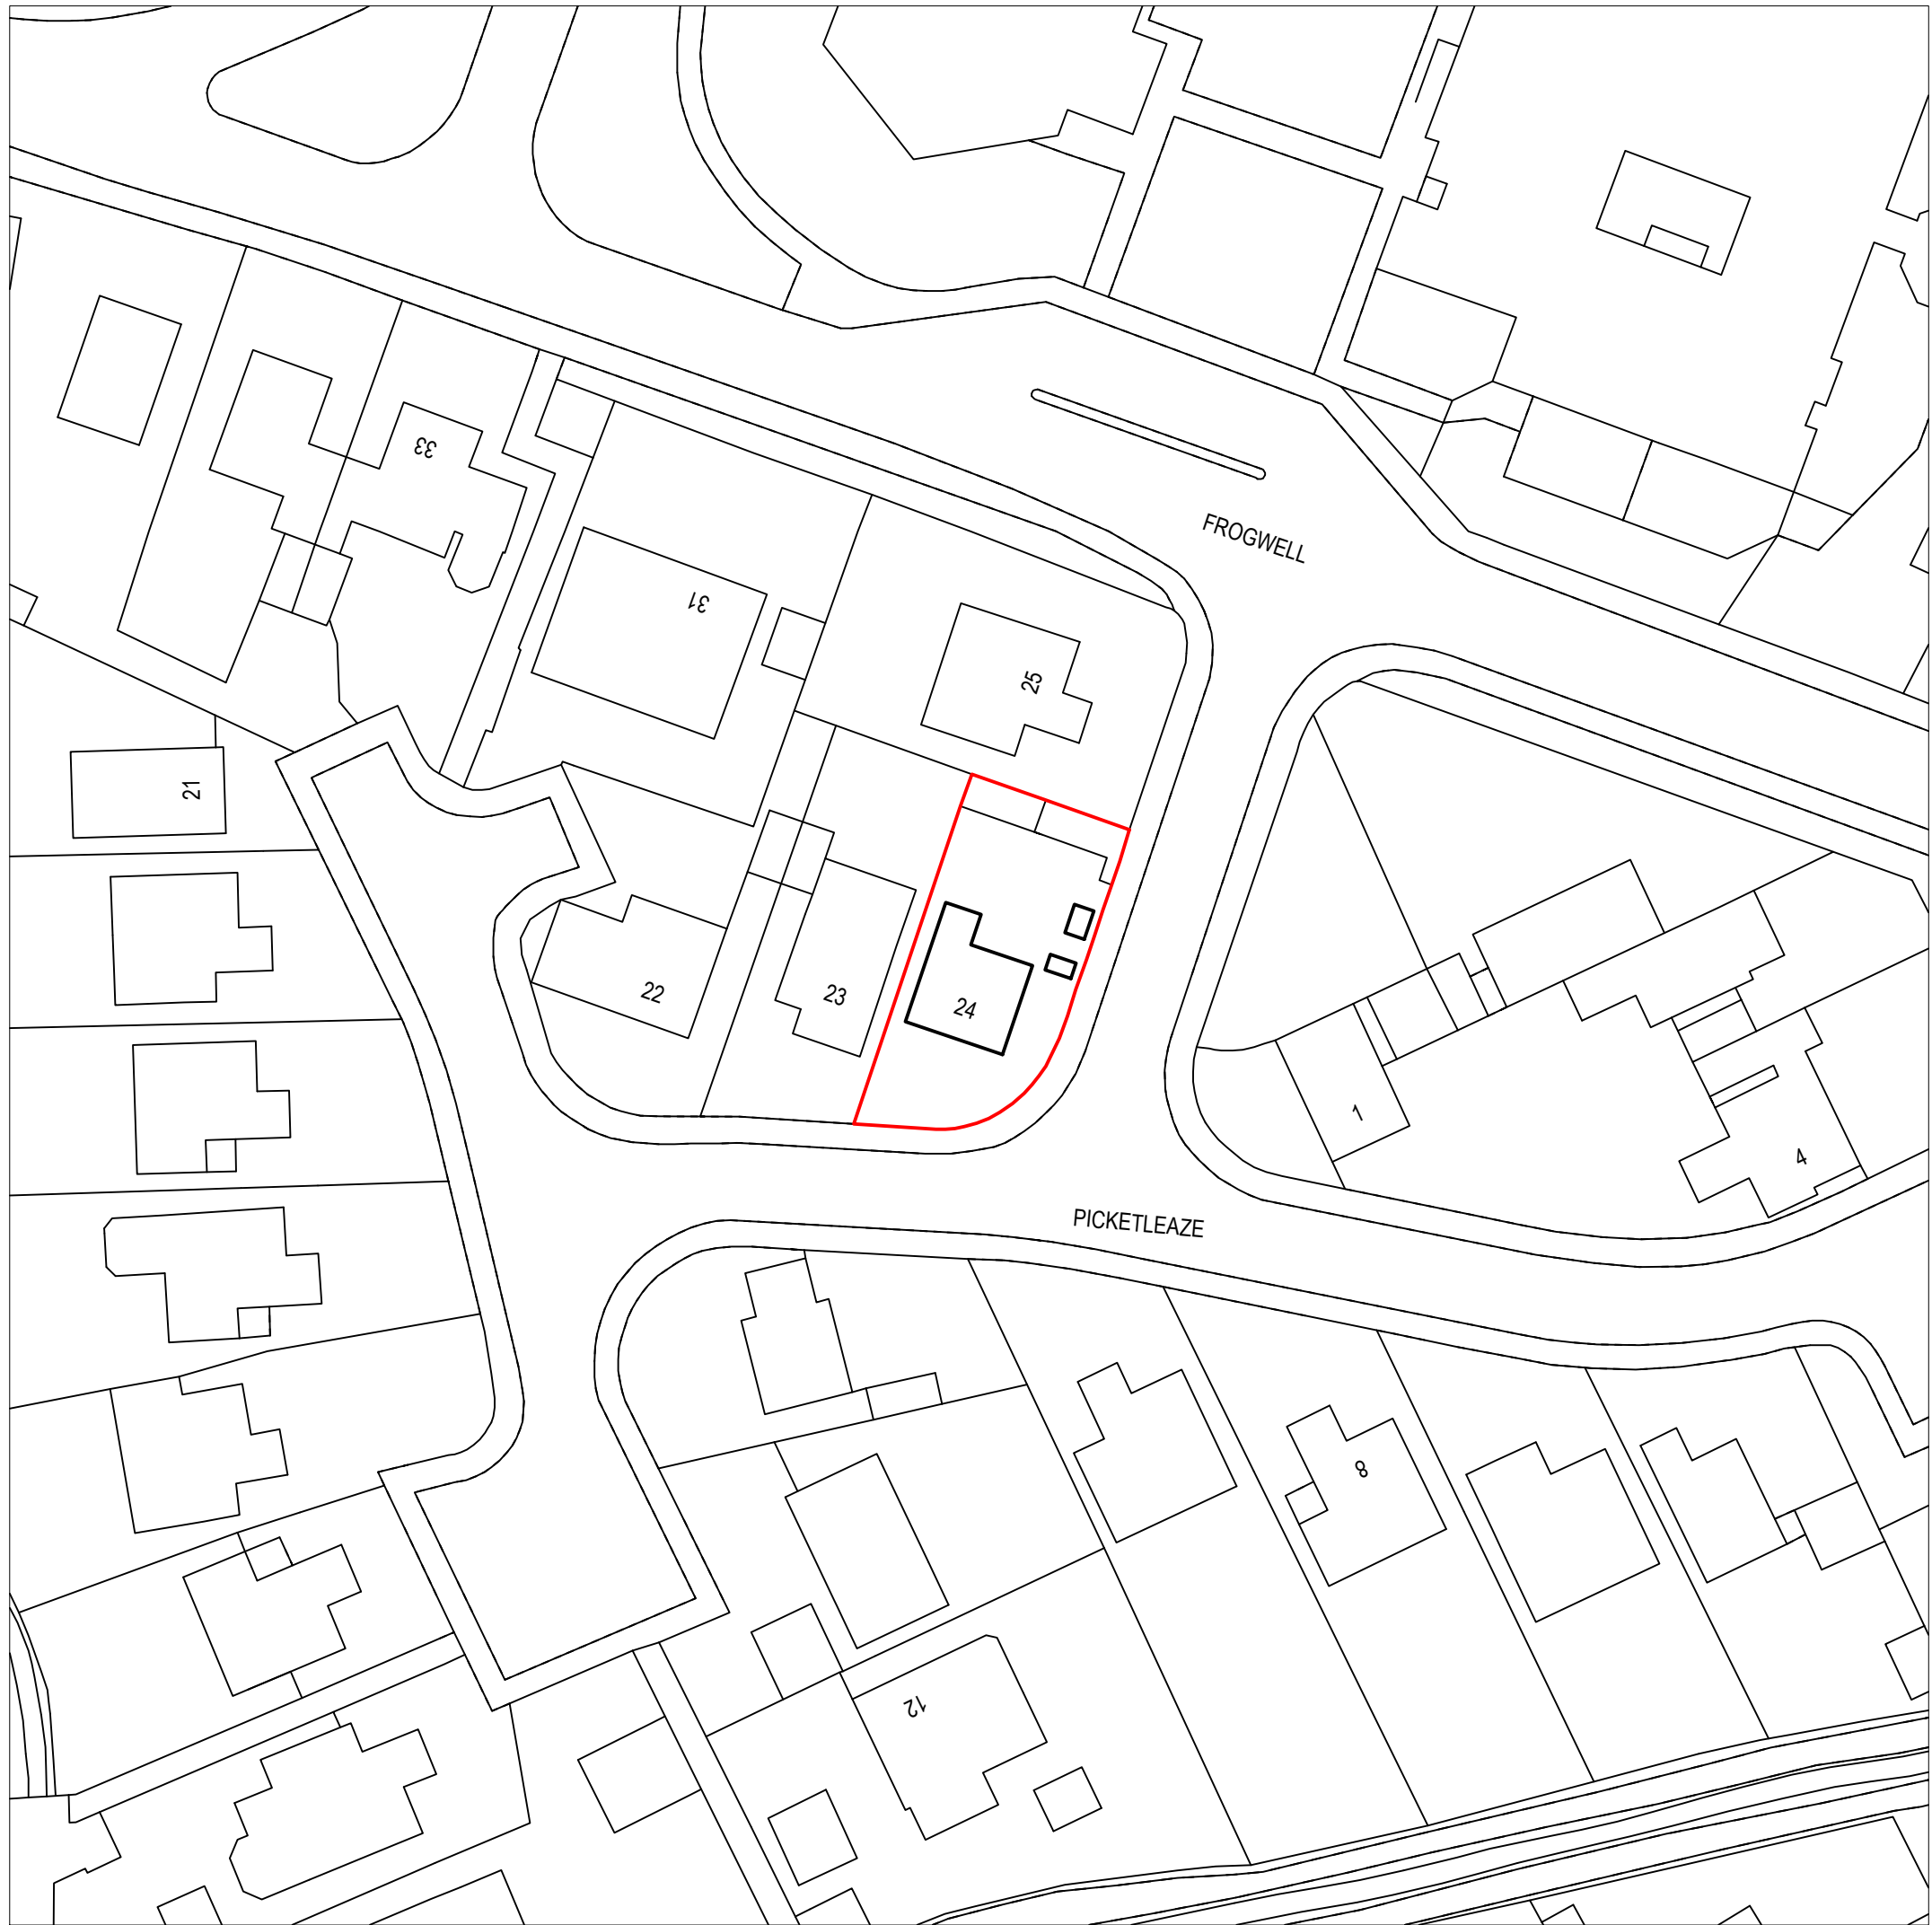


Location Plan
Scale 1:1250
© Crown Copyright and database rights 2025
OS 100047474

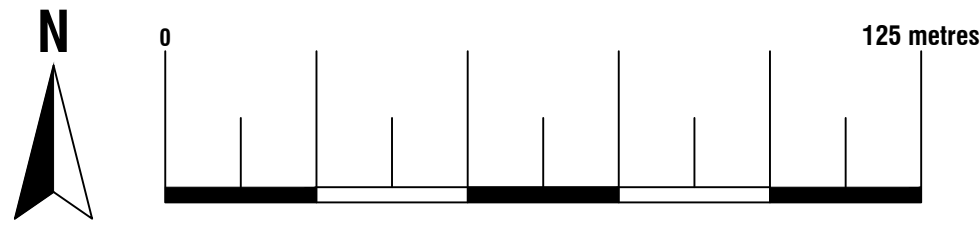


Existing Block Plan

Scale 1:500
© Crown Copyright and database rights 2025
OS 100047474

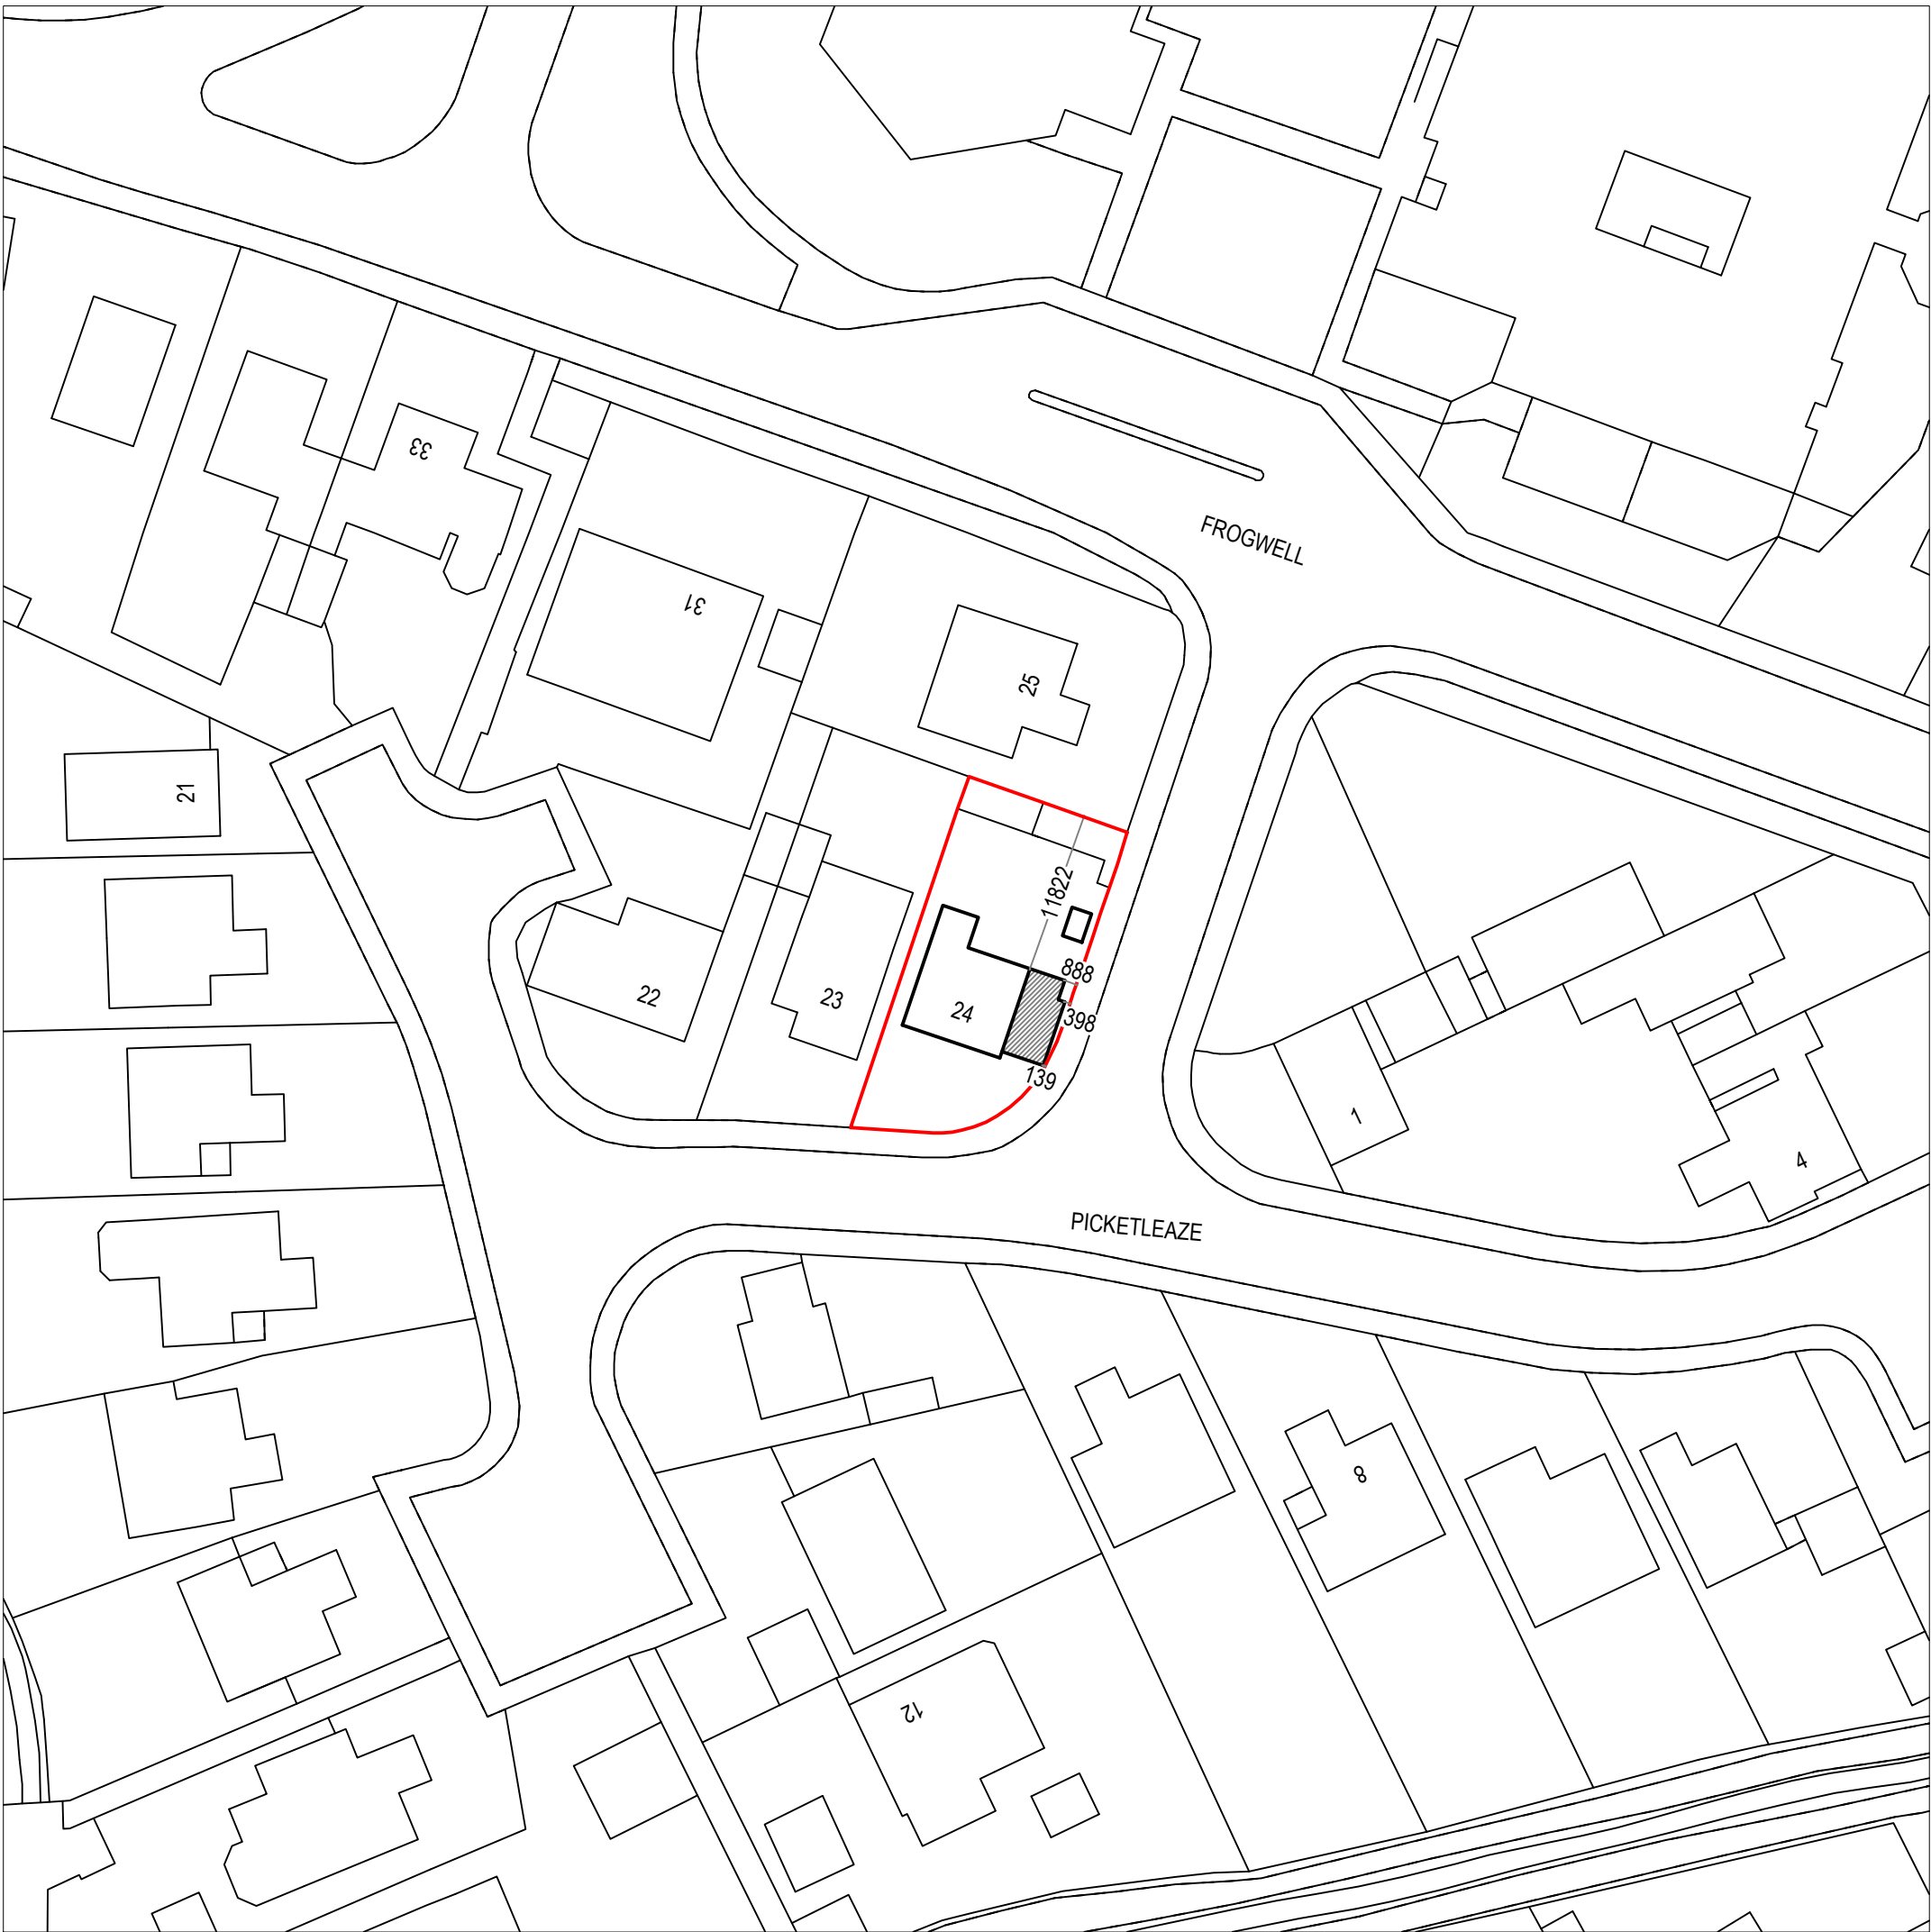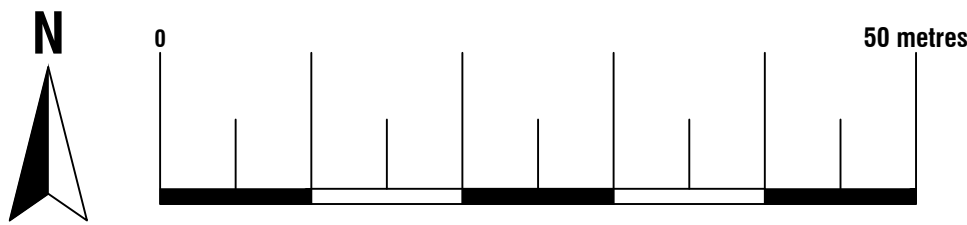

Proposed Block Plan

Scale 1:500
© Crown Copyright and database rights 2025
OS 100047474

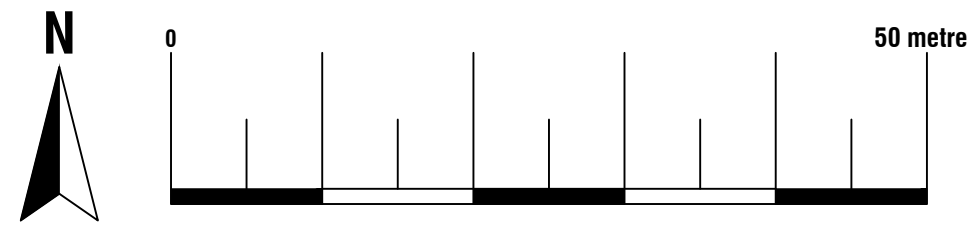



ArkiPlan Architectural Ltd • Enquiries@ArkiPlan.co.uk
Lytchett House, 13 Freeland Park, Wareham Road, Poole, Dorset, BH16 6FA

Site	24 Picketleaze, Chippenham SN14 0DN	Date	22.04.2026		
		Sheet	26-0056	D01	REV 03
		Job	New Extension		
		Scale	1:500, 1:1250 @A1, 1:1000, 1:2500 @A3		
Title Number	WT26880	Title	As Shown		