

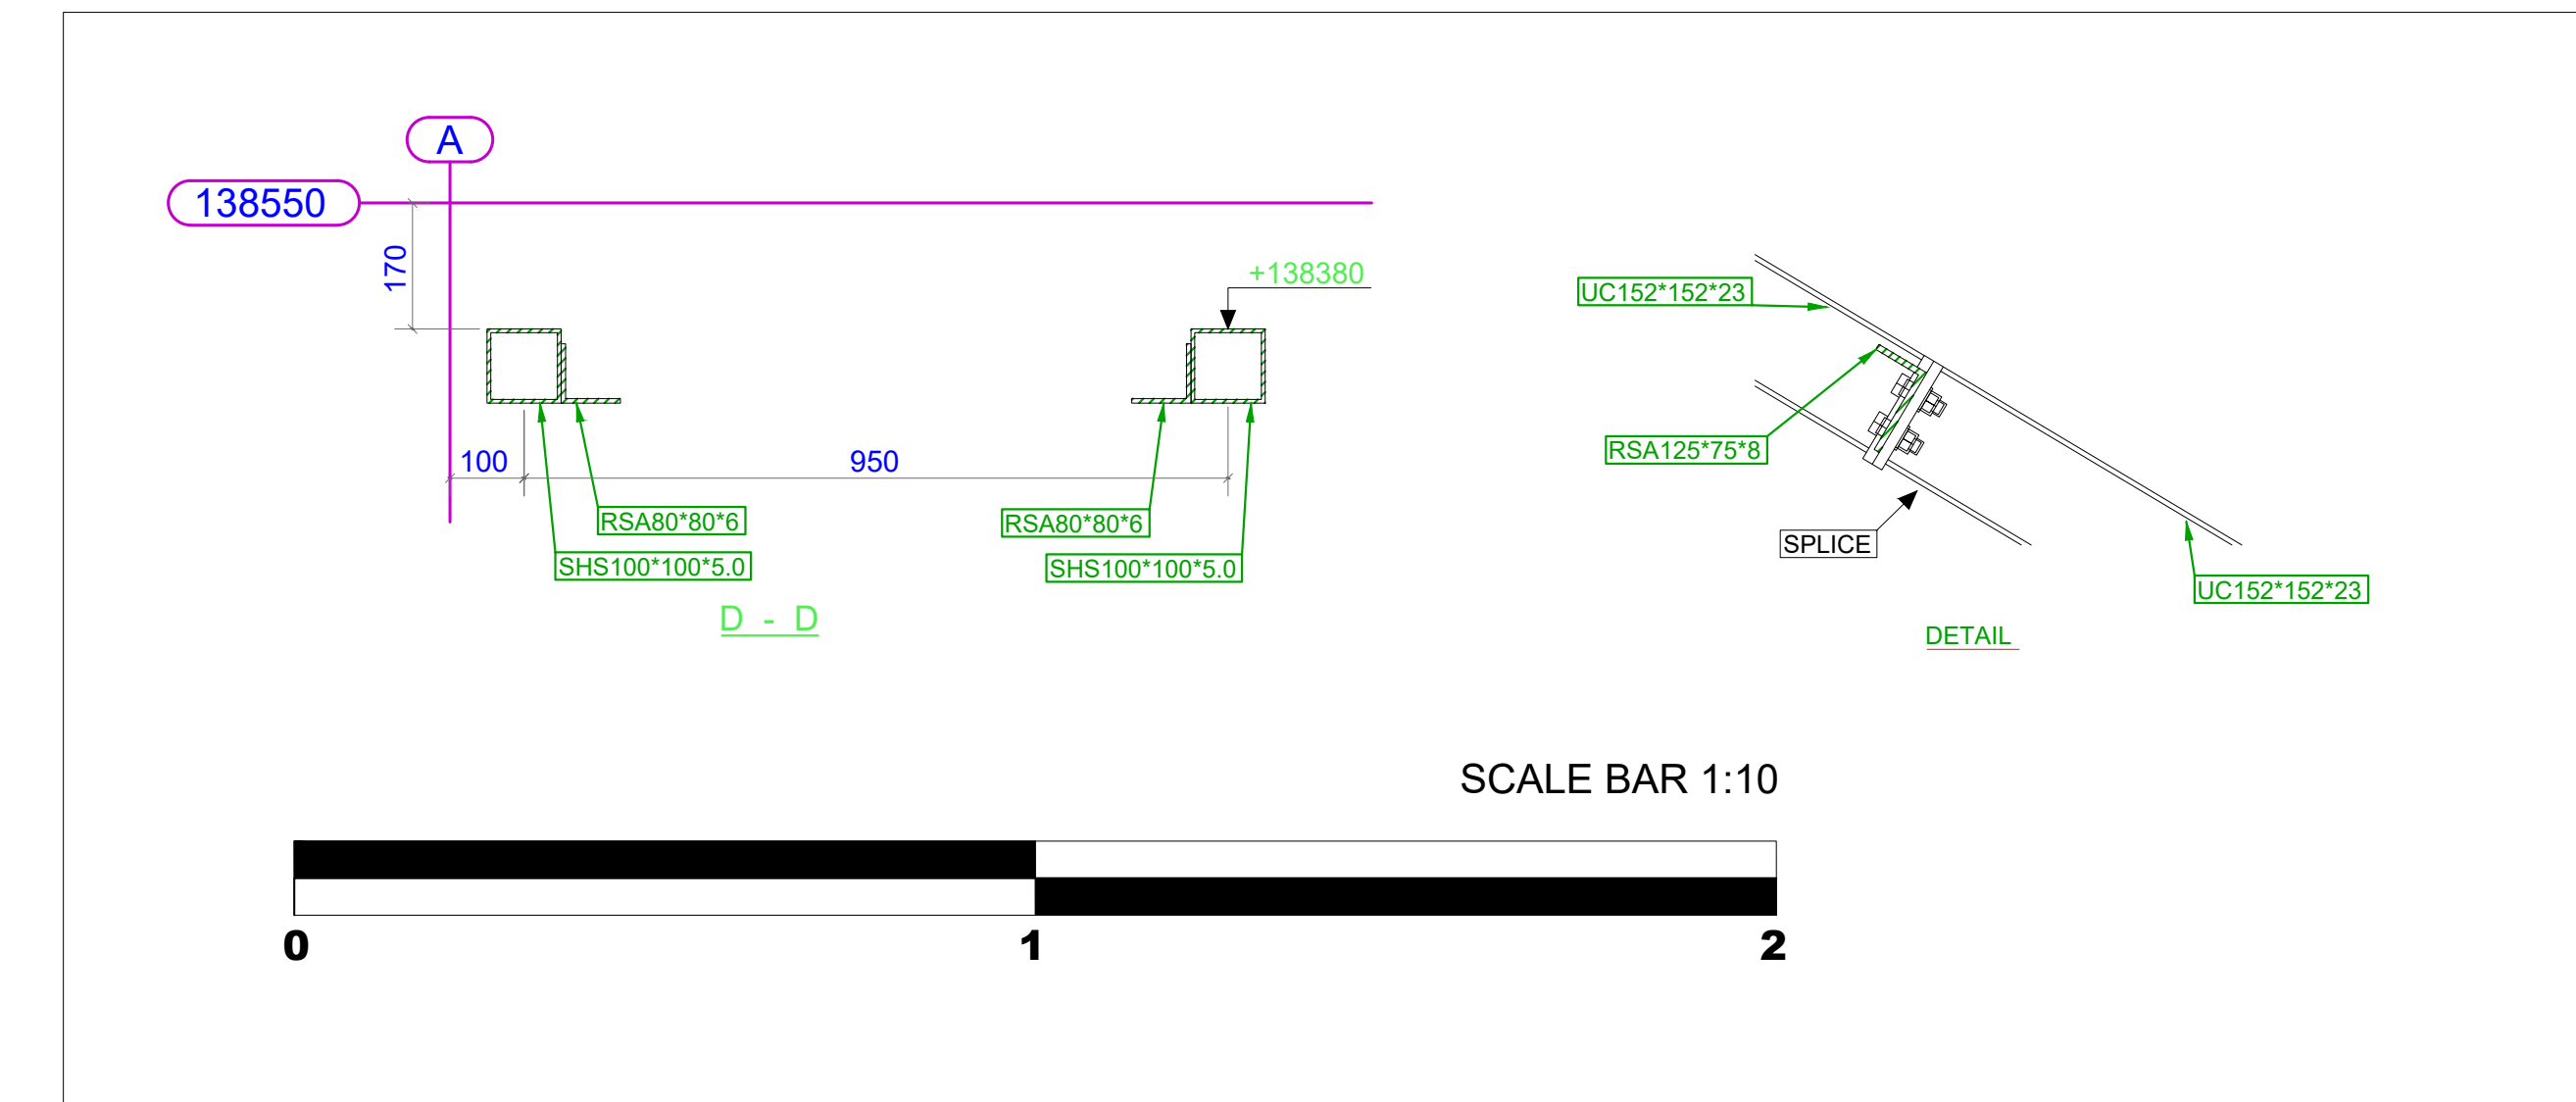
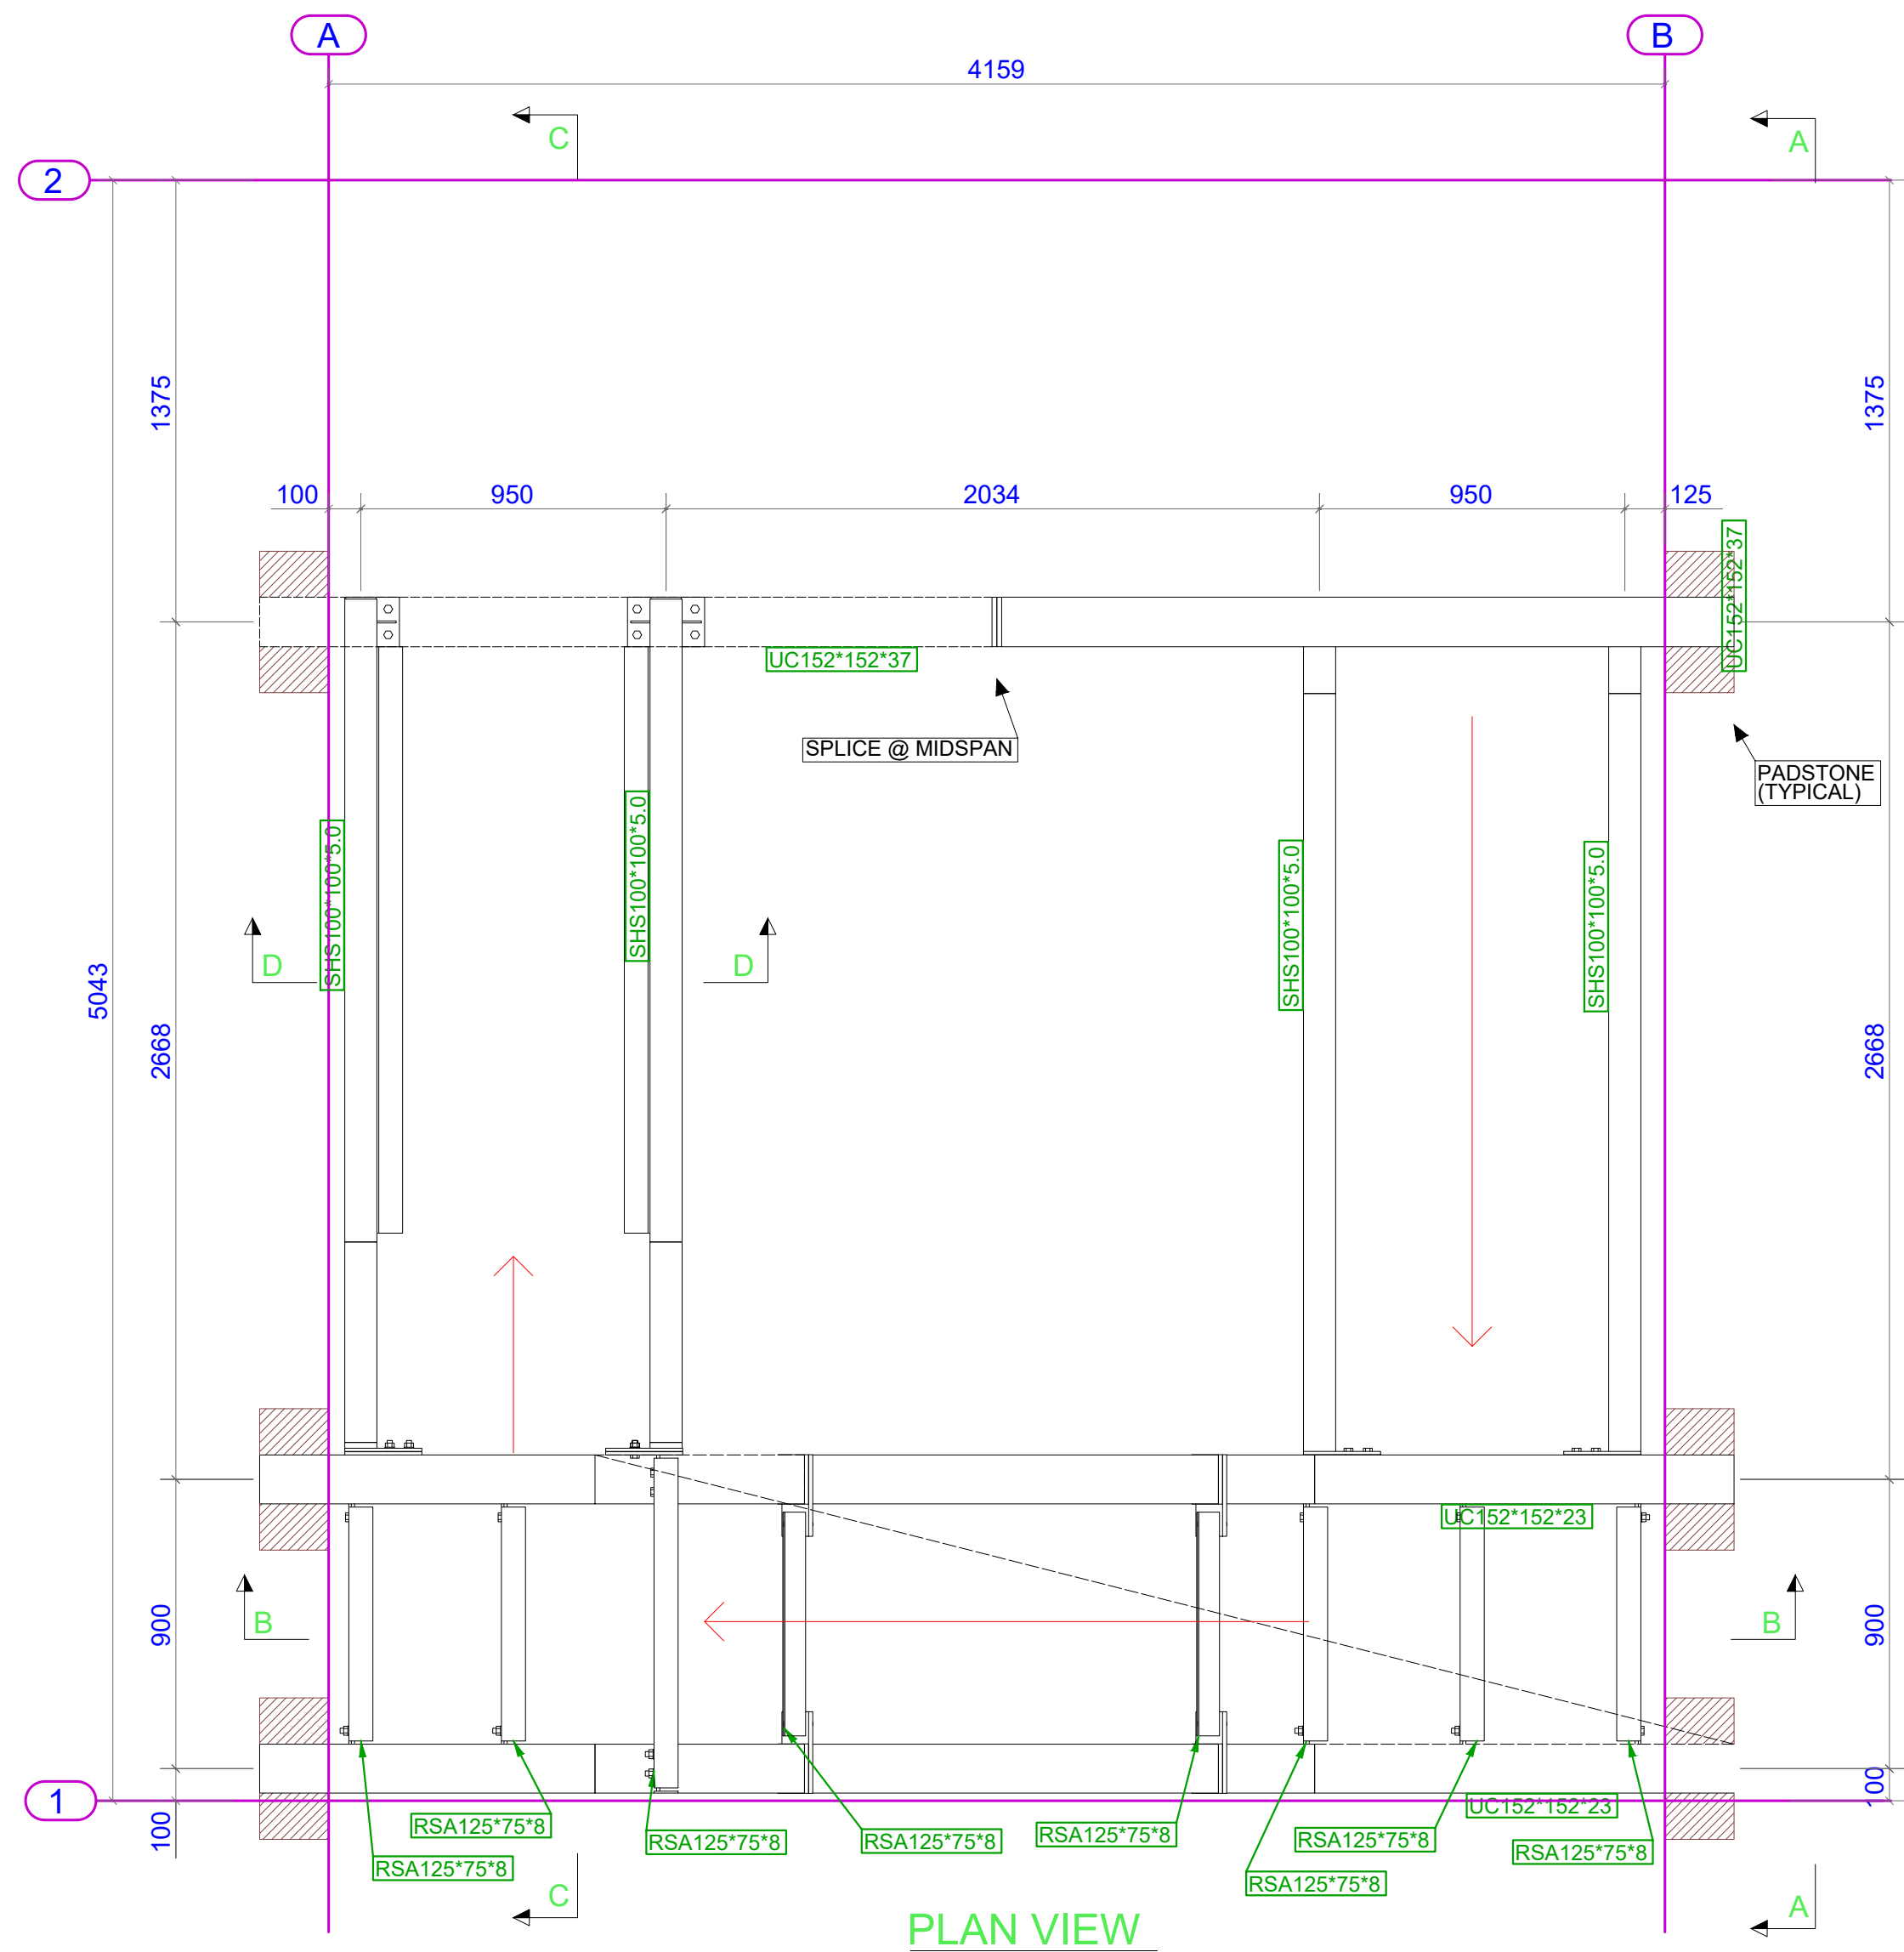
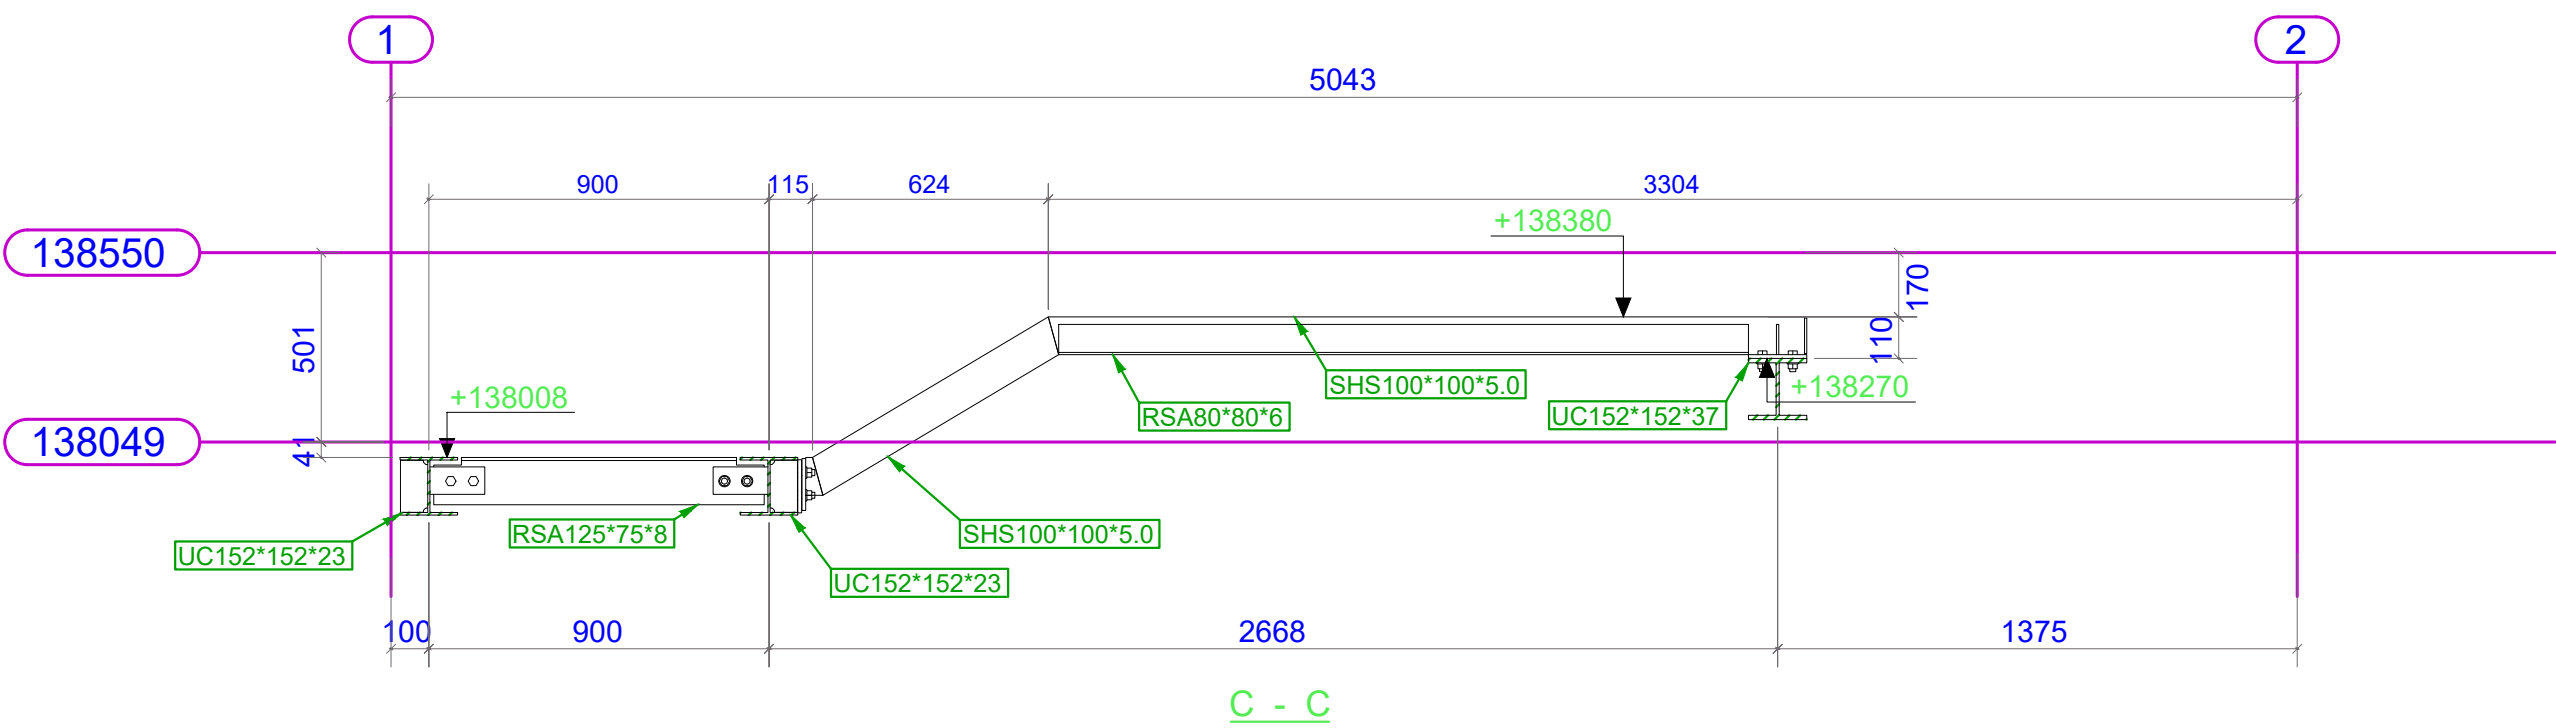


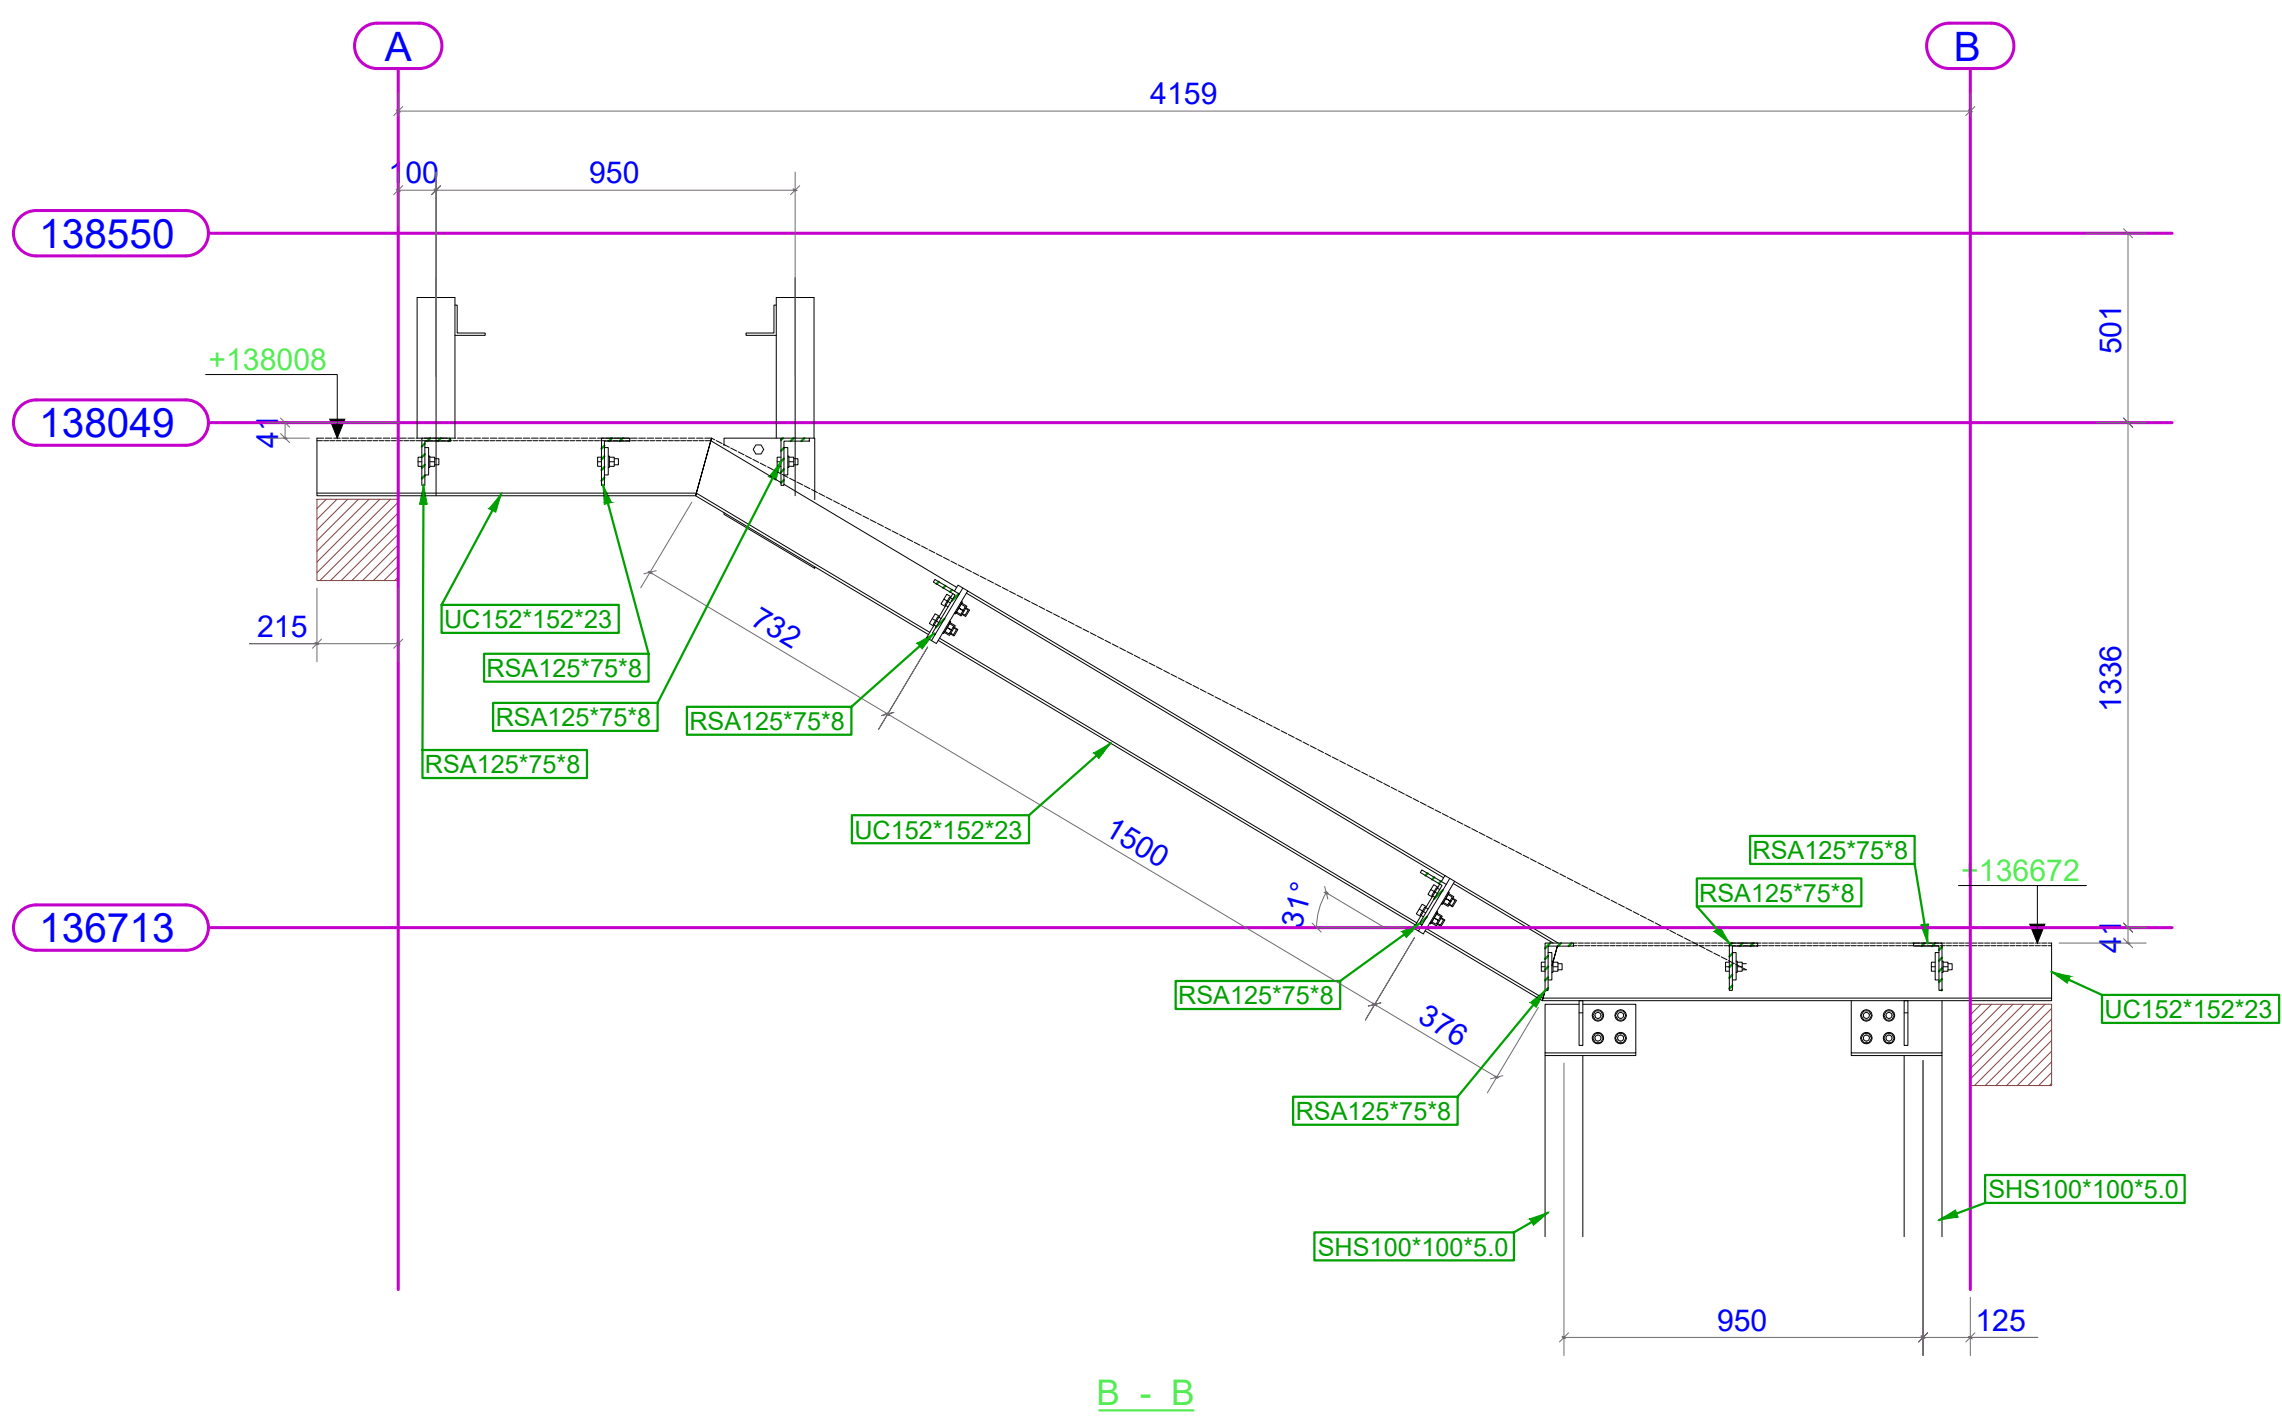

STEELWORK NOTES:

- FULL STRENGTH WELDS AT CRANK POINTS
- ALL BOLTS TO BE GRADE 8.8
- ALL STEELWORK TO BE GRADE S355
- ALL STEELWORK TO BE COATED WITH EPOXY ZINC PHOSPHATE PRIMER

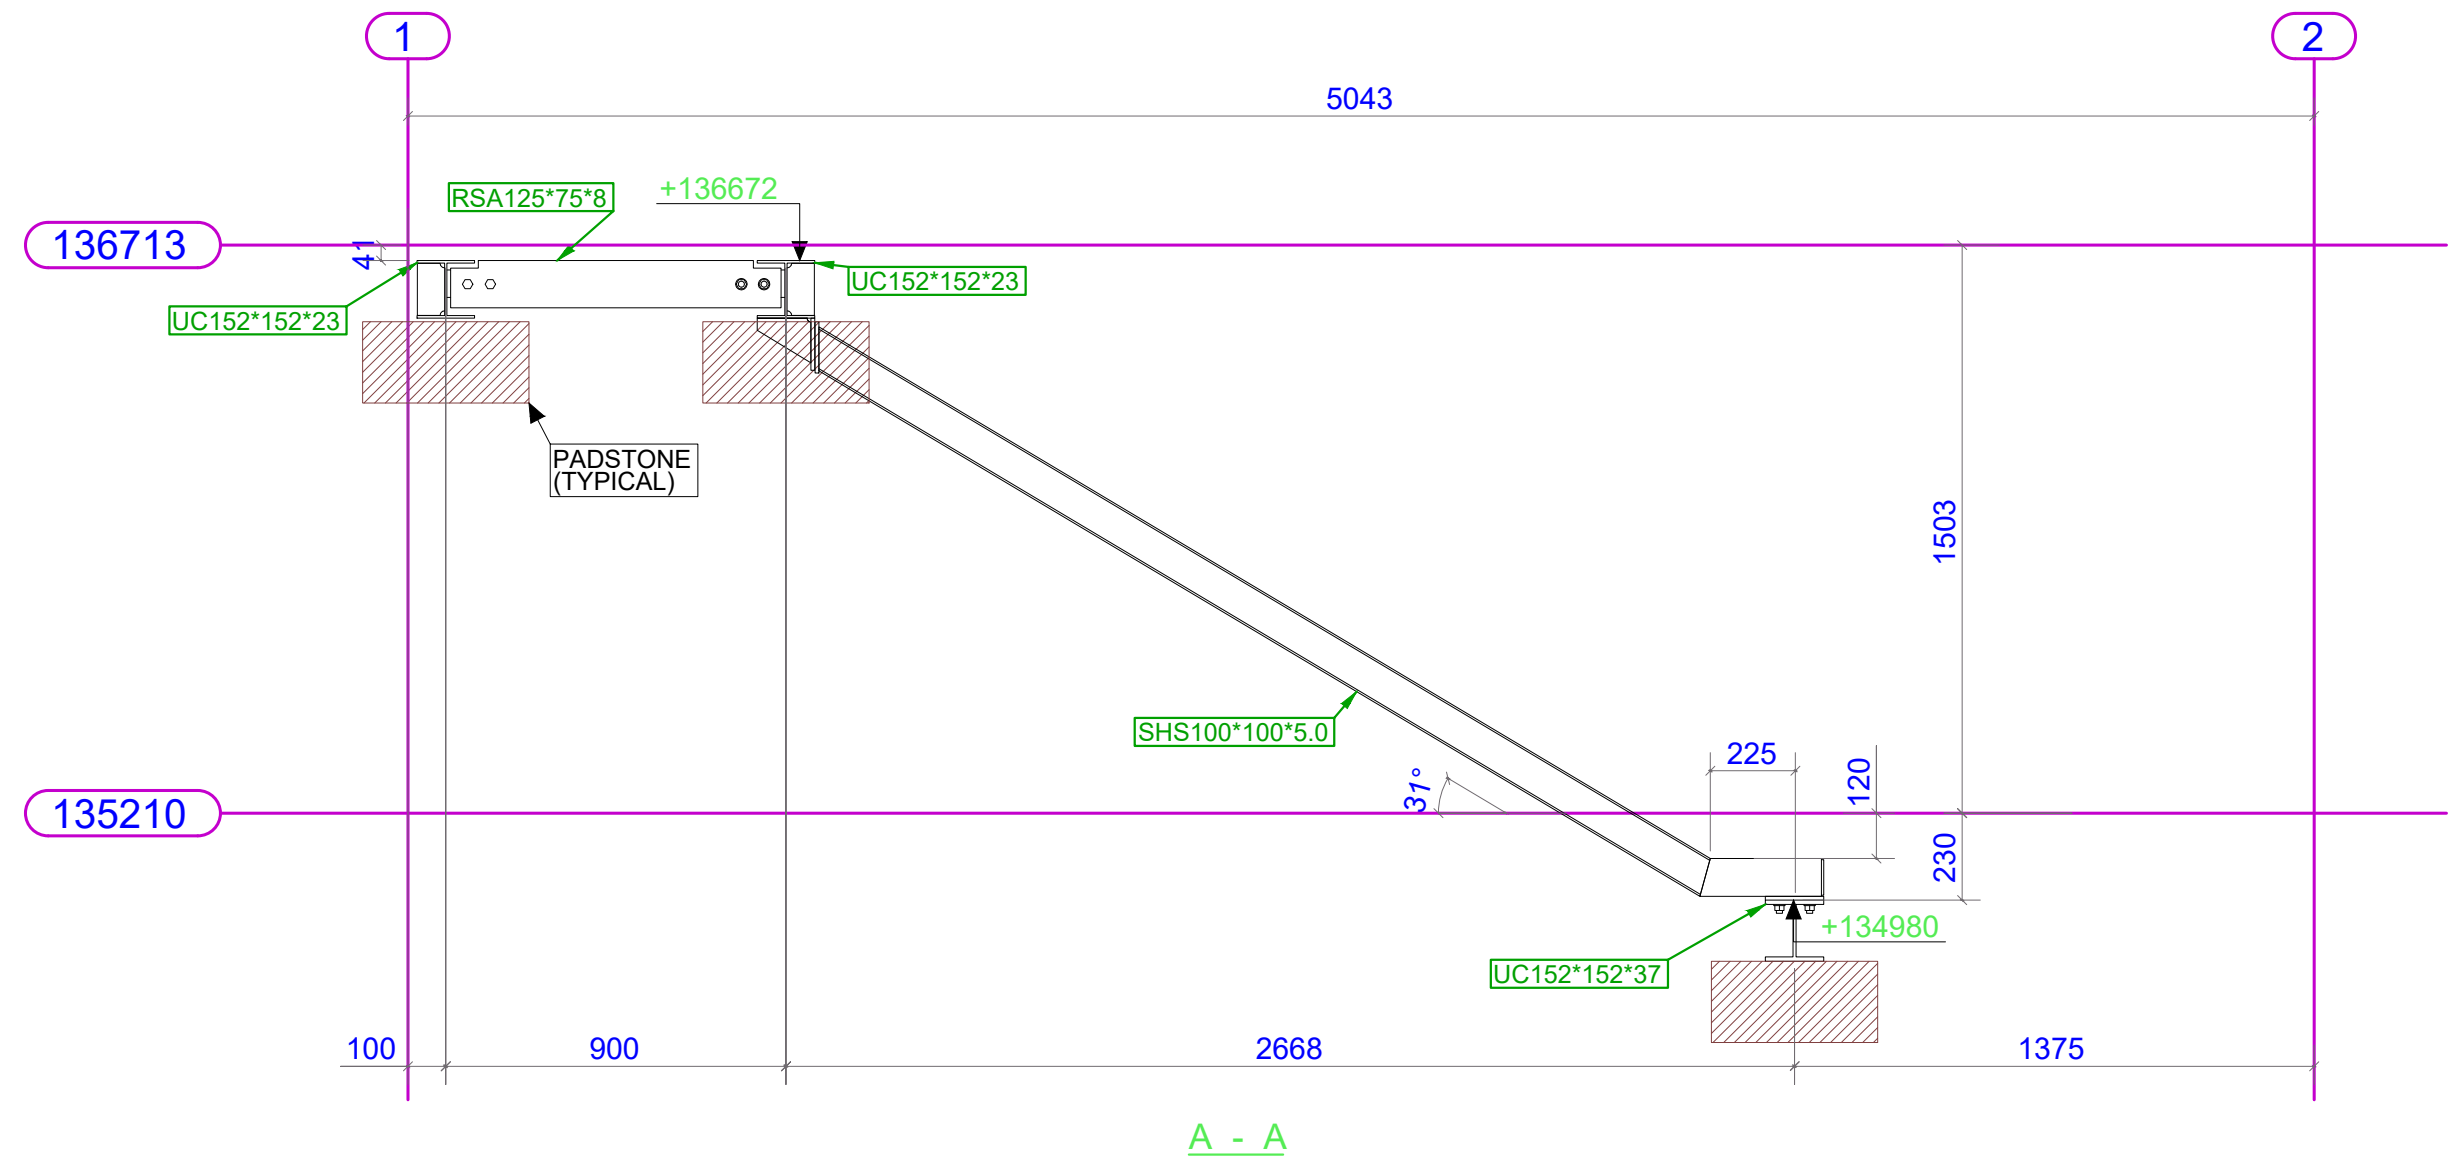

CO2	STEP PLATES REMOVED	RJM	07.04.2026		
CO1	CONSTRUCTION ISSUE	RJM	30.03.2026		
P01	PRELIMINARY ISSUE	RJM	13.03.2026		
REV MARK	DESCRIPTION	By	Date	By	Date
CLIENT:	RIGG CONS.				
PROJECT:	MASTERS LODGE STAIR A				
DRAWING TITLE:	STAIR A - STEELWORK SETTING OUT				
CONTRACT:	MASTERS LODGE STAIR A				
DRAWN BY:	RJM				
CONTRACT NO:	H107				
DRAWING NO:	G [1]				
ISSUE DATE	SCALE @ A1	1:10	1:20		
REVISION No.					