




Proposed South Elevation




Proposed East Elevation



Proposed North Elevation

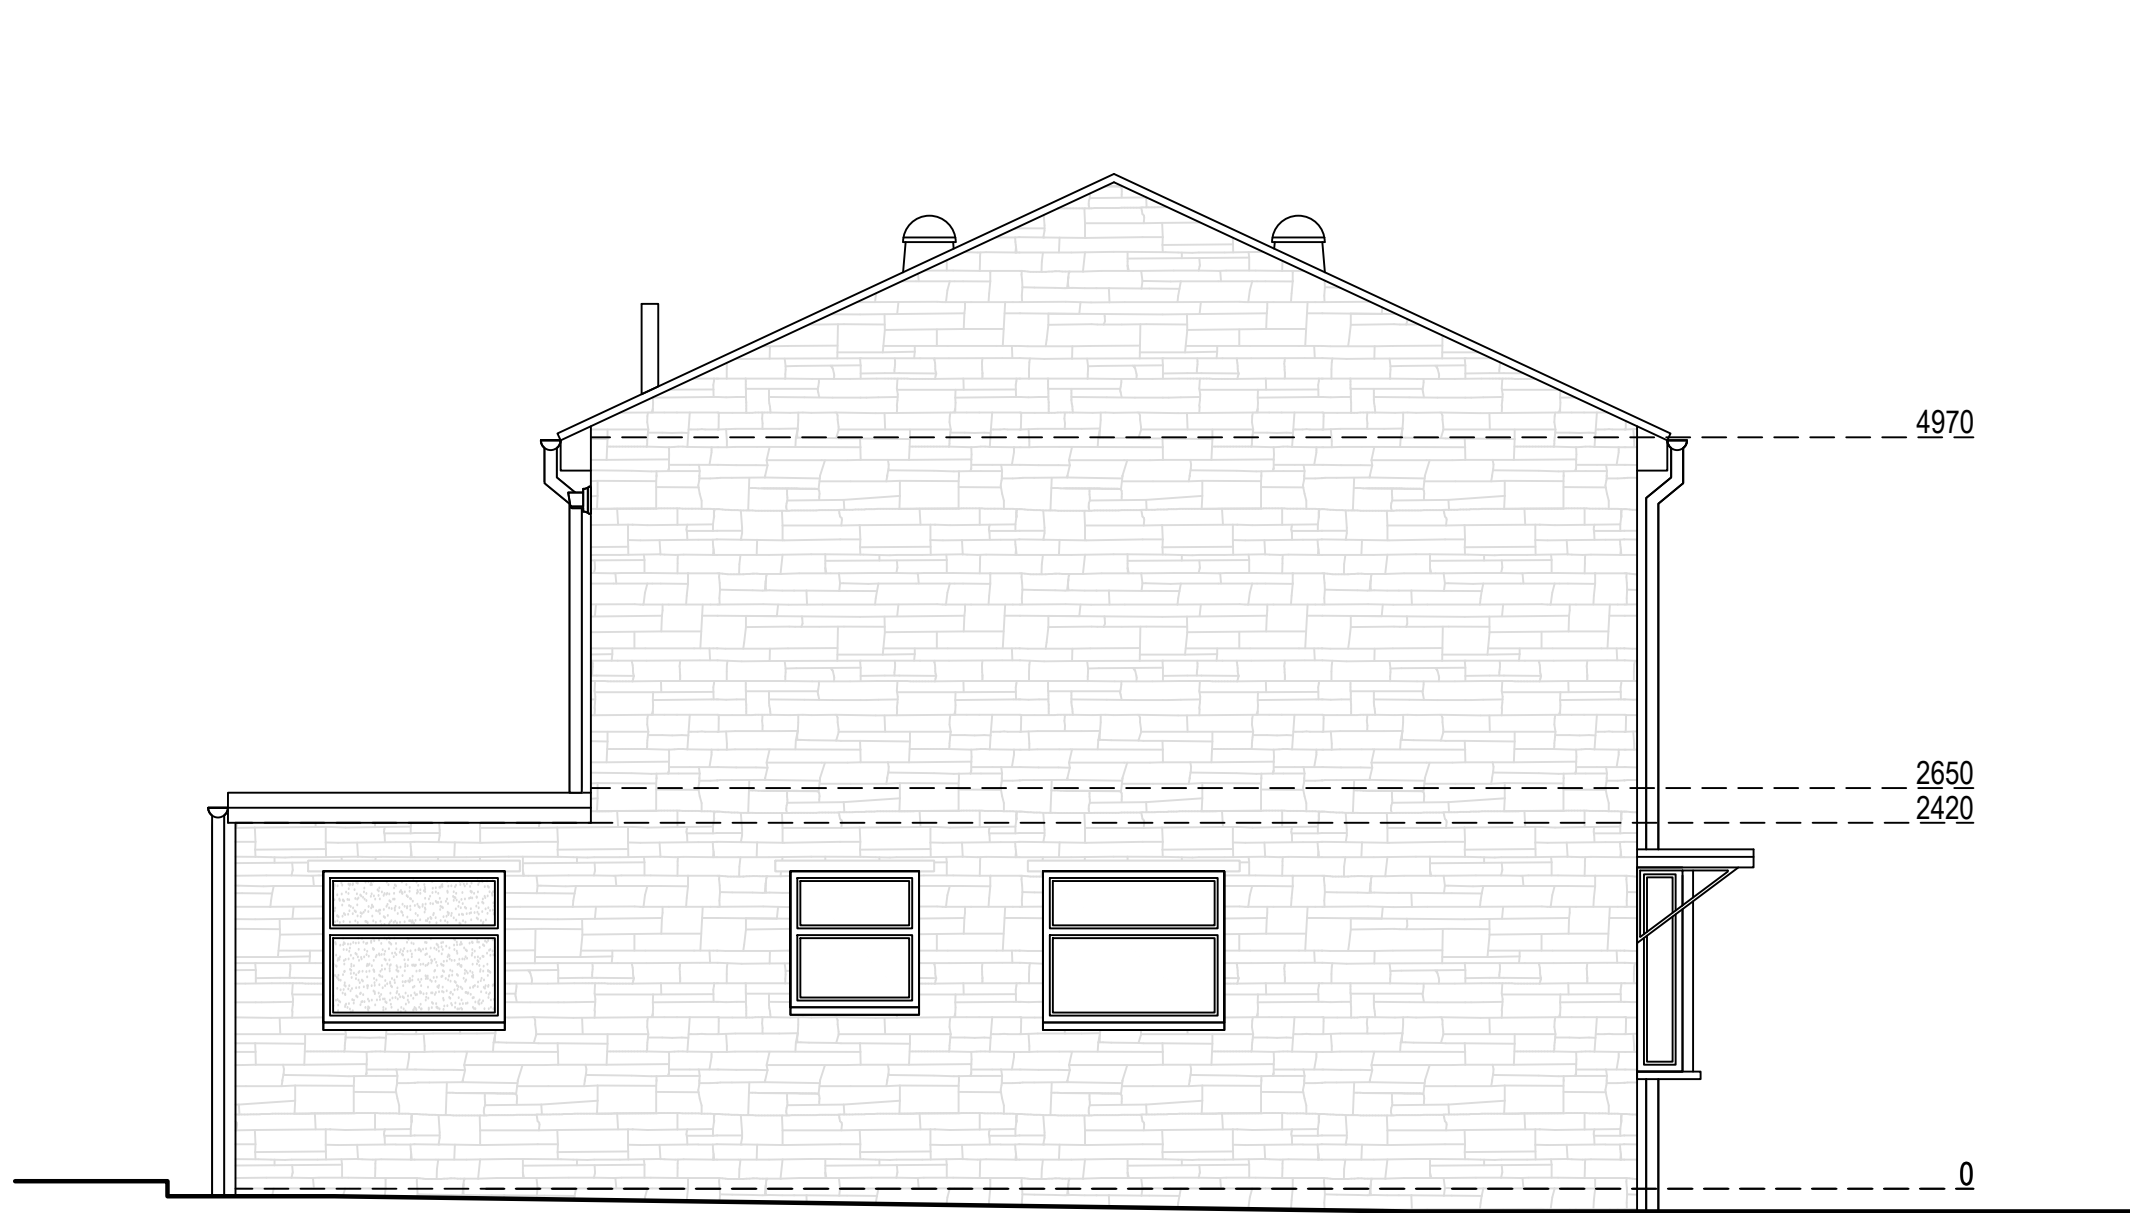

Proposed West Elevation

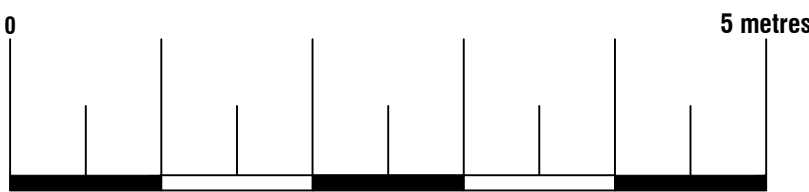

Proposed Materials:
Ground Floor Walls: Tooled buff block to match existing (cavity)
1st Floor Walls: Tooled buff block to match existing (cavity)
Pitched roof: Double roman clay tile to match existing
Windows: Double glazed (to match existing)
Skylights: Size as indicated (not protruding more than 150mm above the existing roof plane)

Arkiplan

ArkiPlan Architectural Ltd • Enquiries@ArkiPlan.co.uk
Lytchett House, 13 Freeland Park, Wareham Road, Poole, Dorset, BH16 6FA

Site	24 Picketleaze, Chippenham SN14 0DN	Date	22.04.2026		
		Sheet	26-0056	D07	REV 03
		Job	New Extension		
Title Number	WT26880	Scale	1:50 @A1, 1:100 @A3		
		Title	As Shown		