





Boundary line
Demolished
Details above
Wall outline below roof

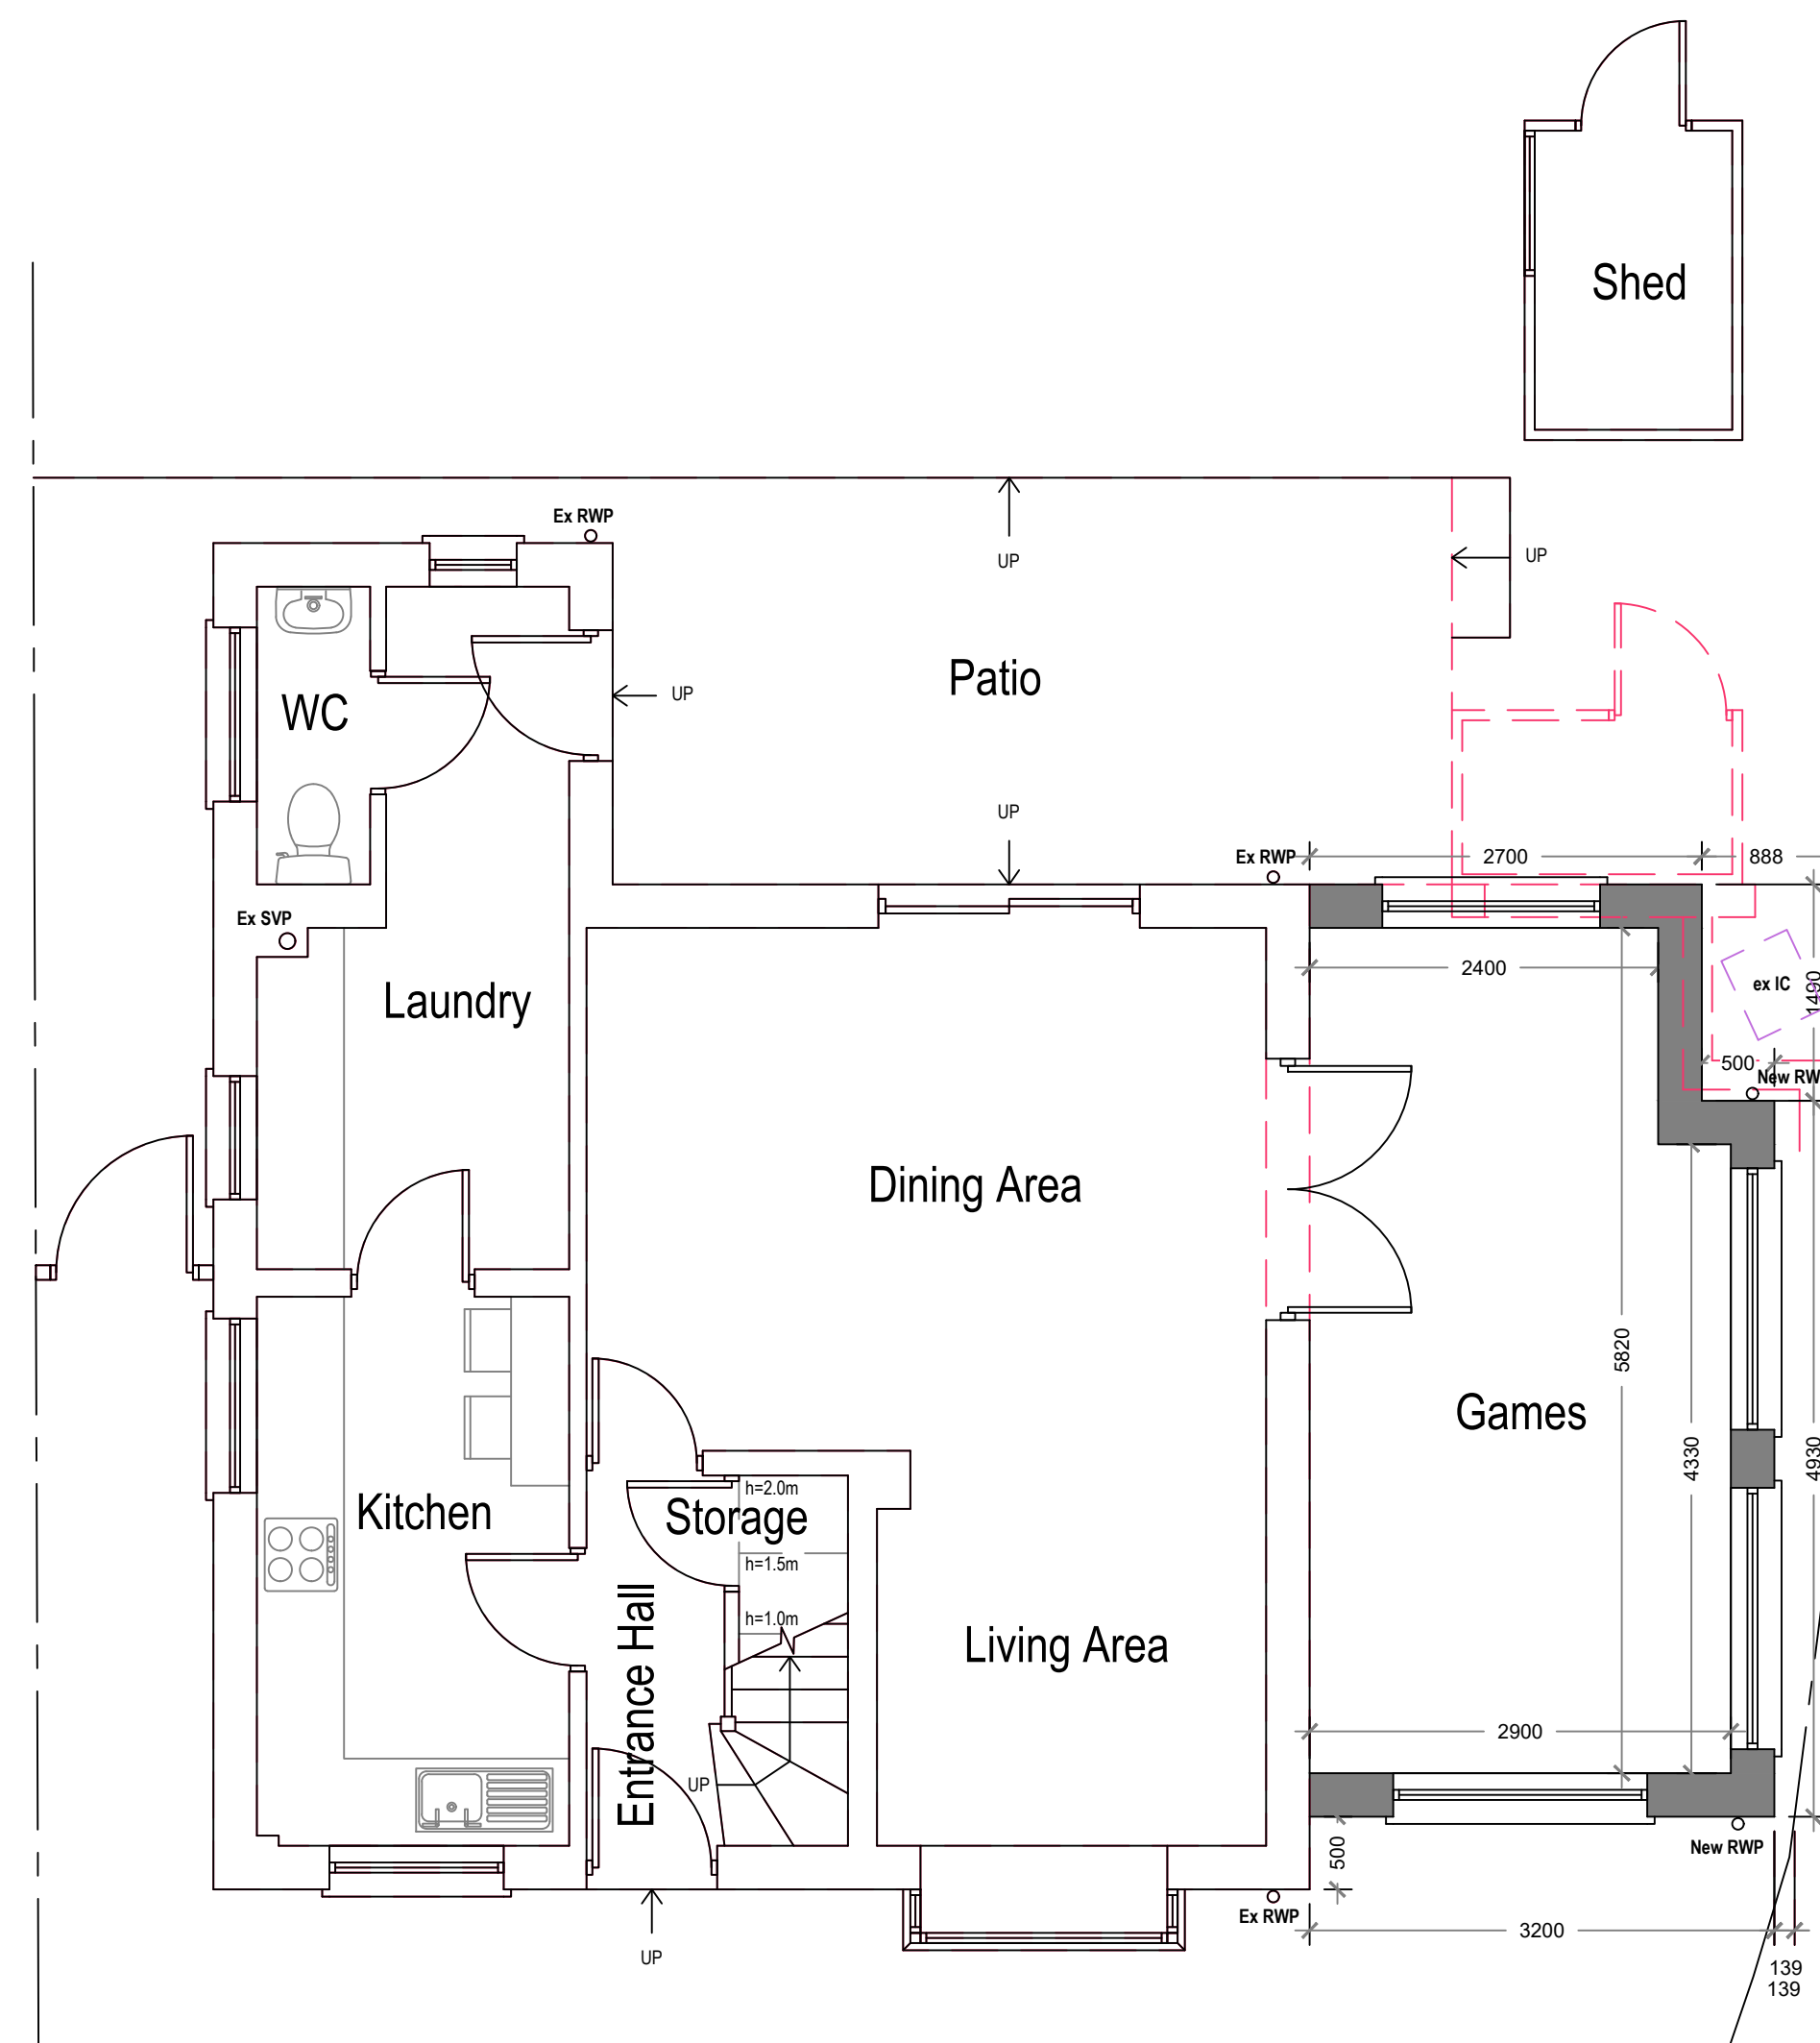

Area ca. 66.86 m²
Additional Area: 17.88 m²

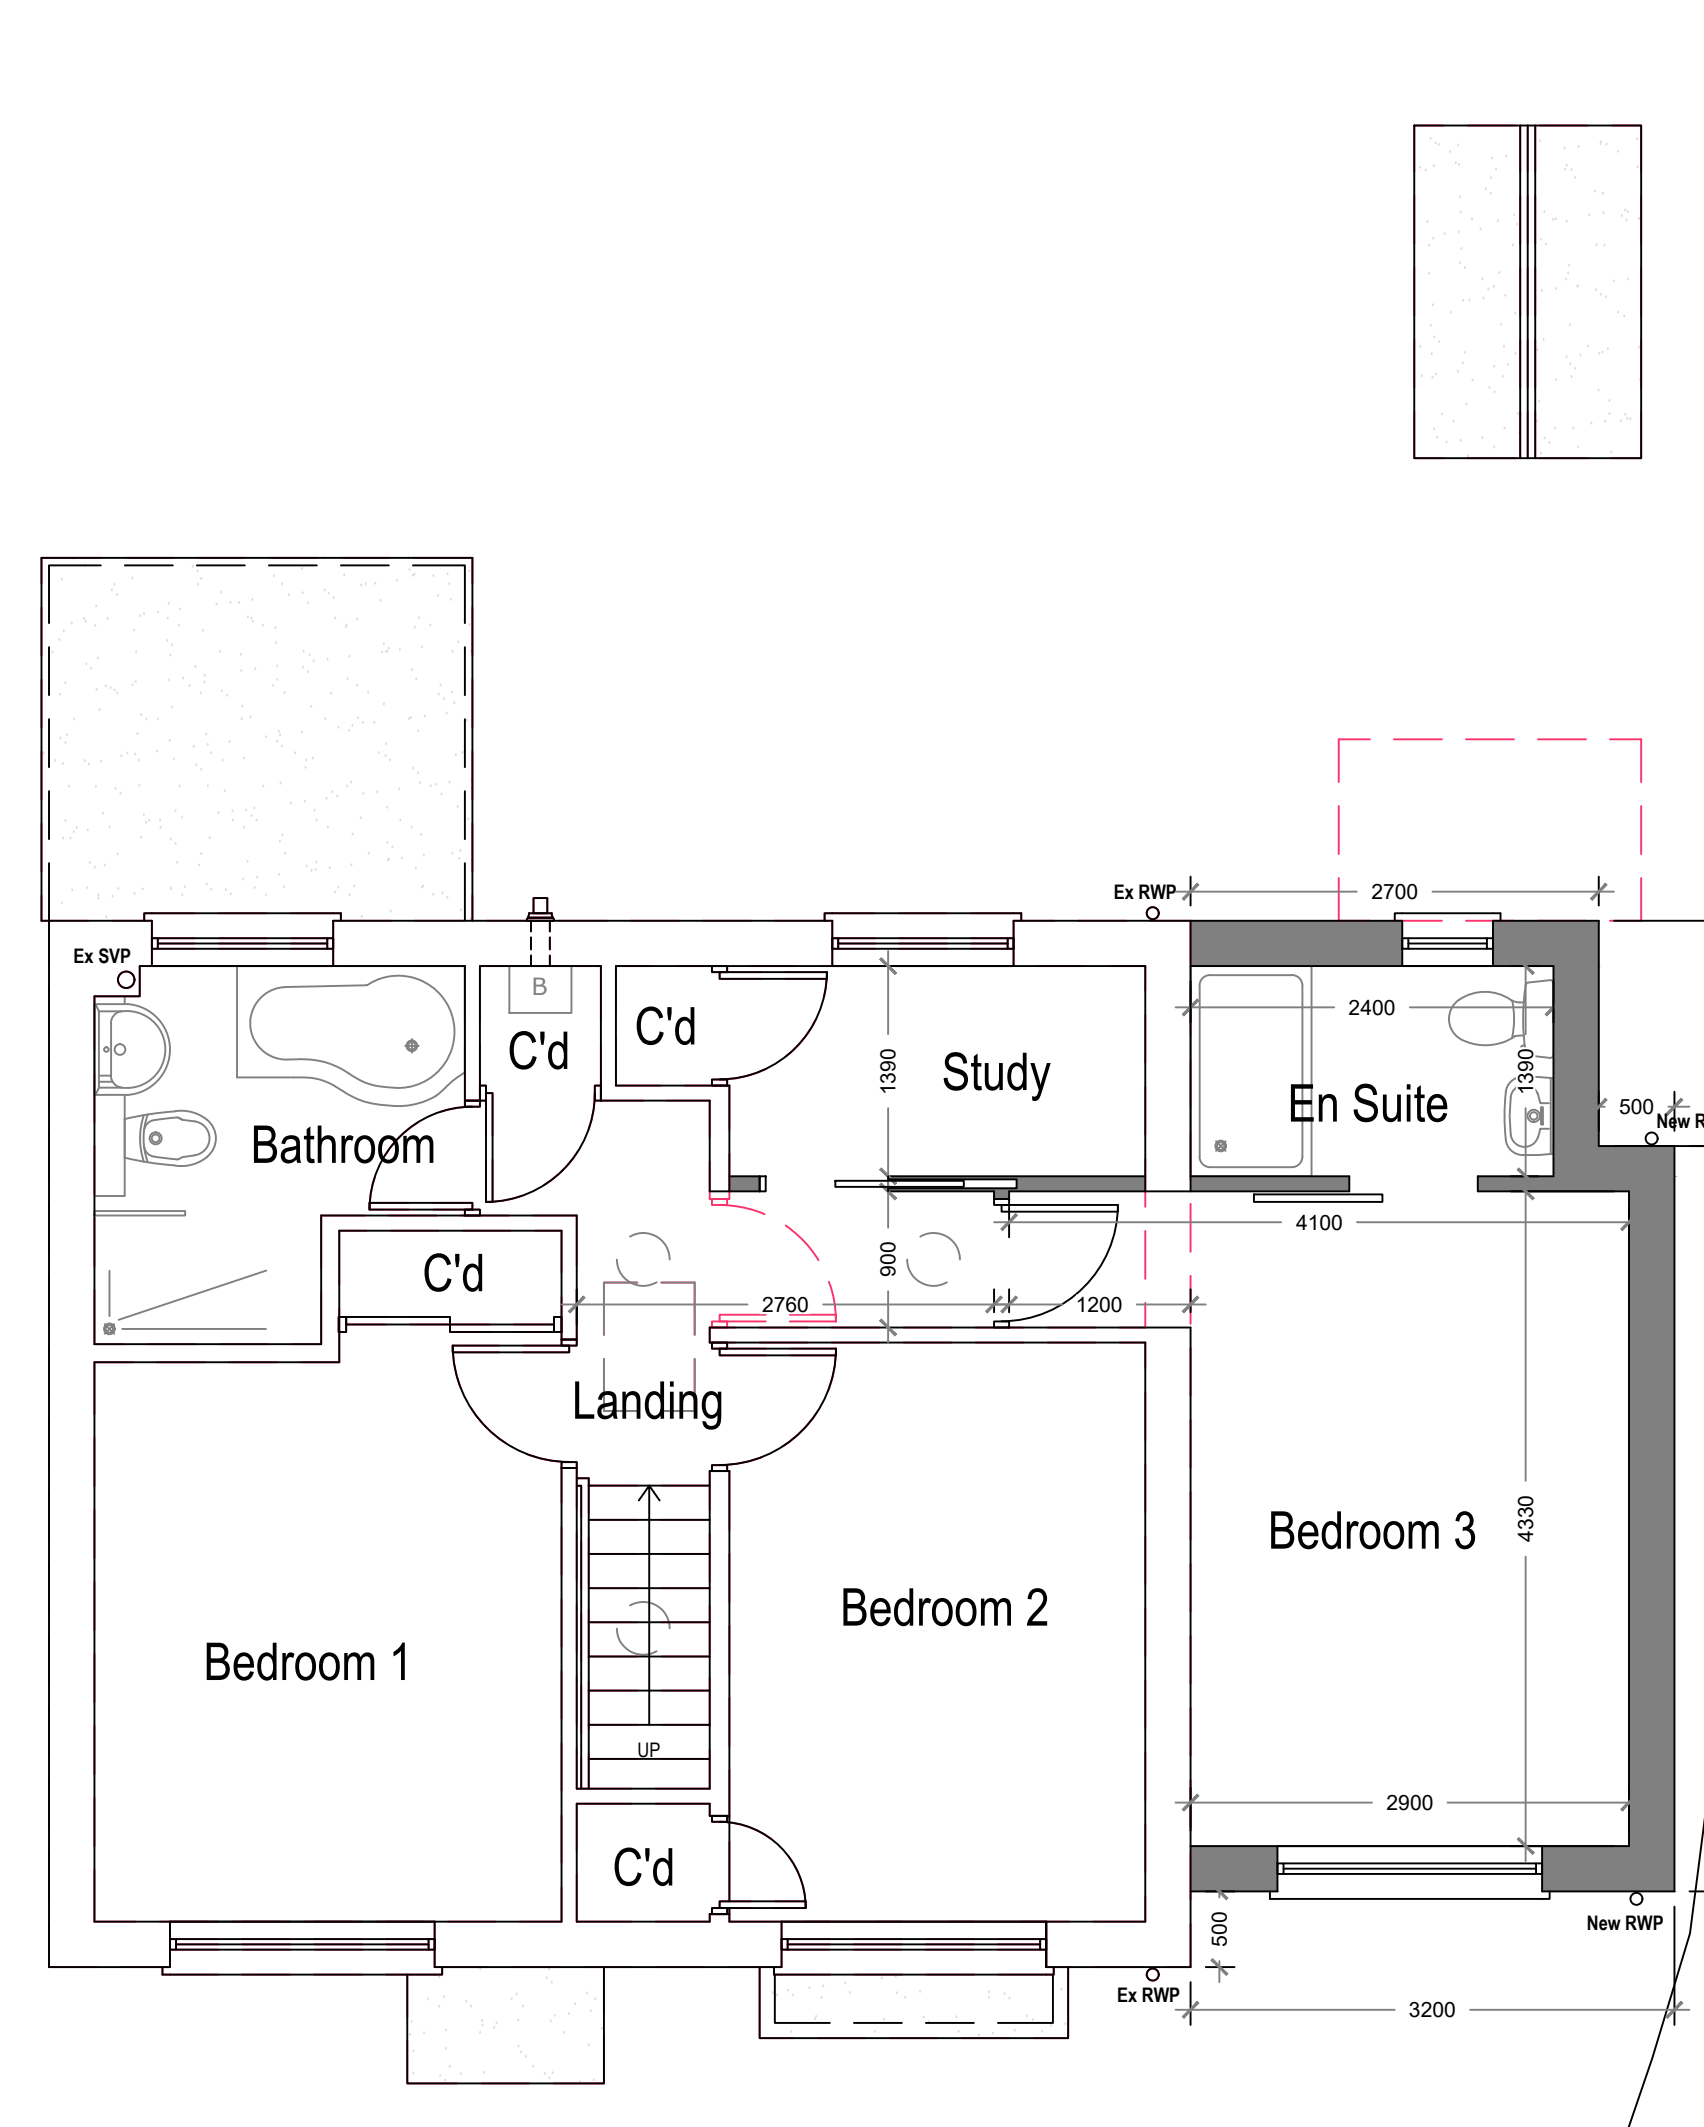

Area ca. 61.80 m²
Additional Area: 17.88 m²

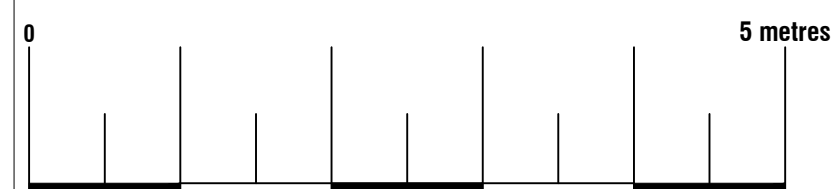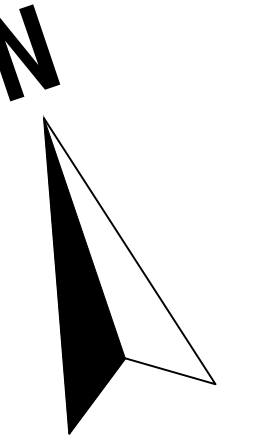

ArkiPlan

ArkiPlan Architectural Ltd • Enquiries@ArkiPlan.co.uk
 Lytchett House, 13 Freeland Park, Wareham Road, Poole, Dorset, BH16 6FA

Site	24 Picketlease, Chippenham SN14 0DN	Date	22.04.2026		
		Sheet	26-0056	D03	REV 03
		Job	New Extension		
		Scale	1:50 @A1, 1:100 @A3		
Title Number	WT26880	Title	As Shown		