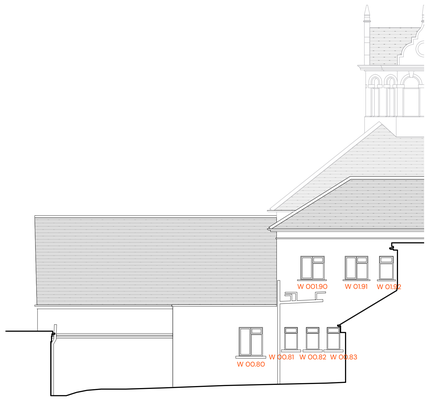

E5 ELEVATION

W5 ELEVATION

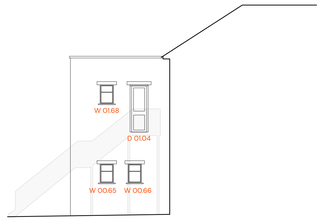

E6 ELEVATION

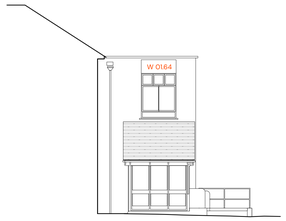

W6 ELEVATION

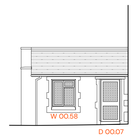

E7 ELEVATION

S1 ELEVATION

W1 ELEVATION

E1 ELEVATION

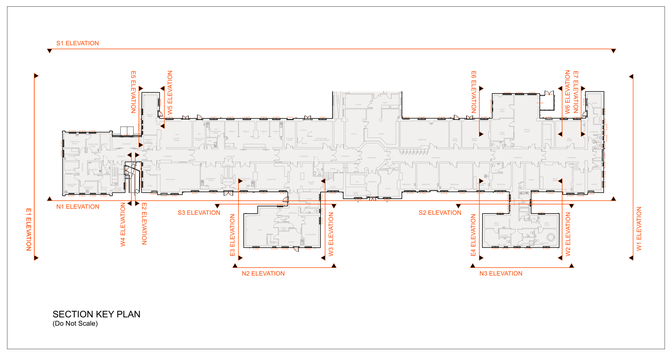

SECTION KEY PLAN
(Do Not Scale)

0 5 10 20M
Scale Bar 1:100

Kendall Kingscott
Windward House, Fitzroy Road,
Exeter, Devon, EX1 3LJ
+44 (0)1392 266 890
www.kendallkingscott.co.uk

Do not scale this drawing

Rev	Date	By	Ap	Note
P01	27/03/2026	RH	PS	Issued for Planning

Project
Chippenham Hospital Window Replacement

Client
NHSPS

Date: 27/03/2026
Drawn: RH
Purpose/Status: PLANNING
Scale: 1:100
Checked: PS
Paper Size: ISO A0

Drawing Title
EXISTING ELEVATIONS Sheet 2

Project Number/Drawing Number
241381-CWR-KK-XX-ZZ-DR-AT-1012

Revision
P01

Check all dimensions and levels on site

© Copyright

Only to be used on the site for which designed. The electronic transmission of designs/information contained in this drawing is carried out entirely at the User's risk and Kendall Kingscott Ltd. will have no liability for any errors or inaccuracies arising therefrom. The production of amended or updated information from the said designs/information by the User is entirely the responsibility of the User and Kendall Kingscott Ltd. shall have no responsibility in respect thereof whatsoever.