



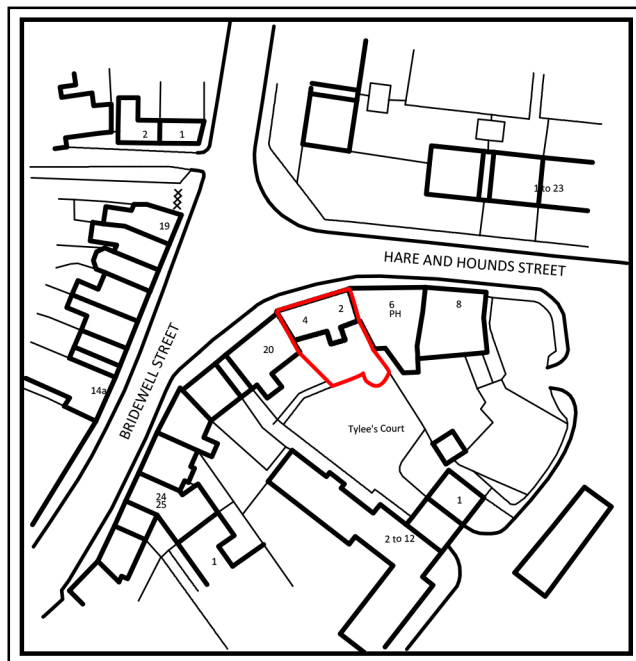

Site Location Plan Scale 1:1250

Ordnance Survey (c) Crown Copyright 2026. All rights reserved. Licence number 100022432

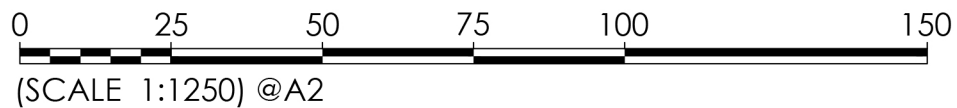

GENERAL NOTES:

1. This drawing is the copyright of KSA Architects Ltd and may not be copied, altered or reproduced in any form or passed on to a third party without written consent. If in doubt ASK.
2. This drawing has been produced as a guide, and is subject to further detailed information being provided, including but not limited to a full topographical survey, service enquires and an arboriculture study.

B	20.05.26	Scale change	BB	DK
A	30.03.26	First issue	BB	DK
Rev	Date	Description	Rev By	Ckd By



.....
Client

ASTER

Project
WILTSHIRE SITES
2 Hare and Hounds Street
Devizes
SN10 1LZ

Drawing Title
Site Location Plan

Drawing Status PLANNING	Scale 1:1250@ A4
Document Ref. 1324 PD100	Revision B
Drawn By BB	
RIBA KSA Architects Ltd, Concept House Chartered Practice 35 Kingston Crescent, North End Portsmouth, Hampshire, PO2 8AA Phone: 023 9267 3618 Email: info@ksaltd.co.uk Web: www.ksaltd.co.uk	