


GENERAL NOTES:
1. This drawing is the copyright of KSA Architects Ltd and may not be copied, altered or reproduced in any form or passed on to a third party without written consent. If in doubt ASK.
2. This drawing has been produced as a guide, and is subject to further detailed information being provided, including but not limited to a full topographical survey, service enquires and an arboriculture study.

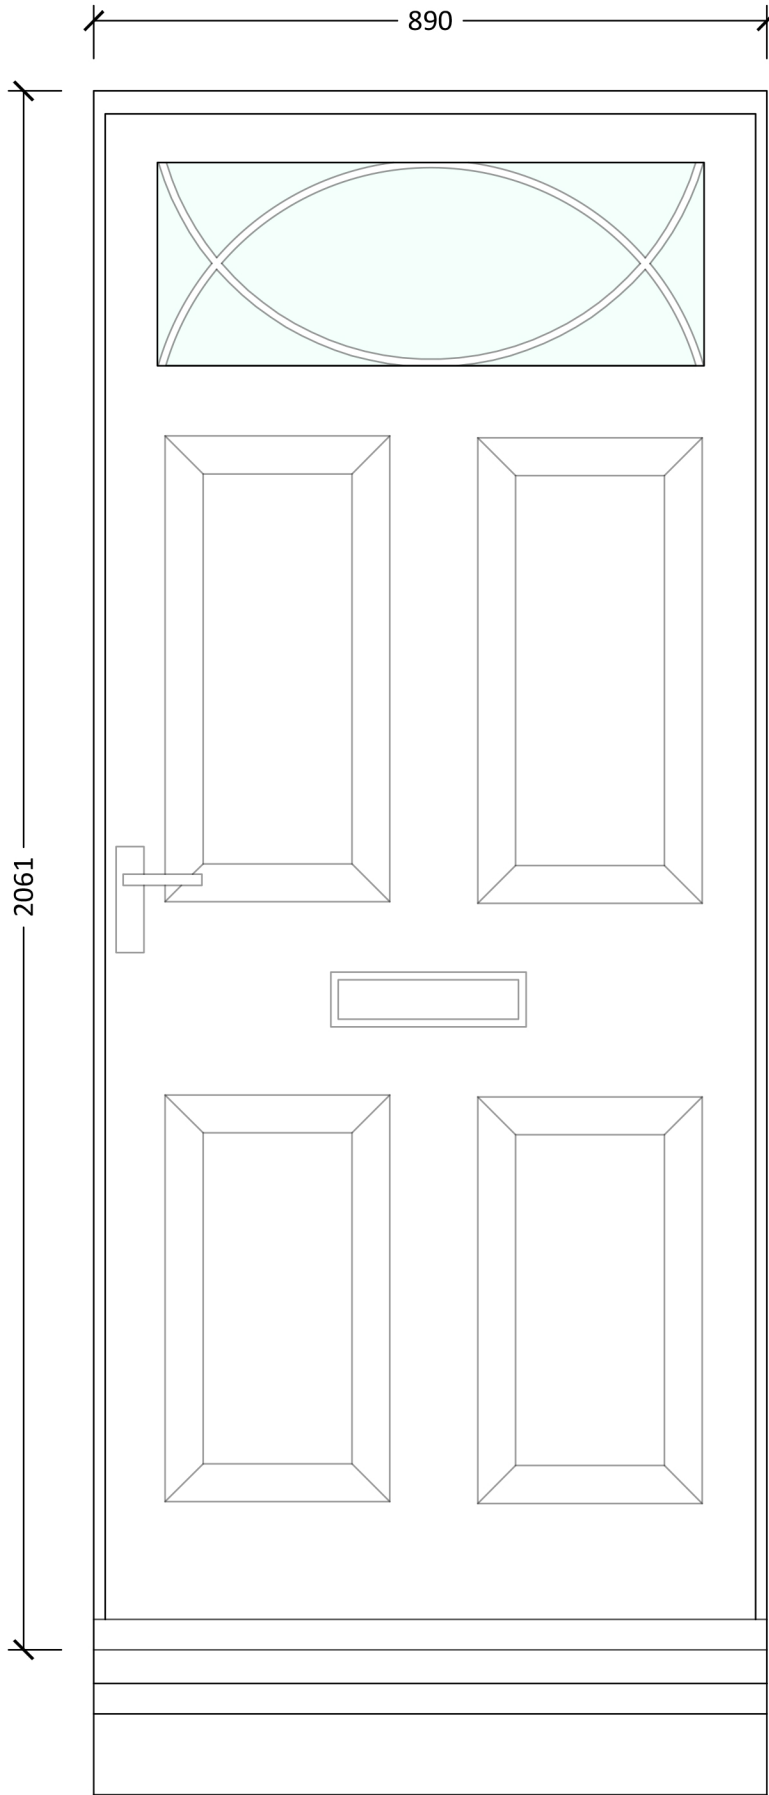

Door Elevation (SCALE 1:10)



Existing Door Photo

A	19.05.26	First Issue	BB	OK
Rev	Date	Description	Rev By	Ckd By



The people
orientated
placemakers.

.....

Client
ASTER

Project
WILTSHIRE SITES
2 Hare and Hounds Street
Devizes
SN10 1LZ

Drawing Title
Existing Door Elevation and Photo

Drawing Status	Scale
PLANNING	1:10 @ A2
Document Ref.	Revision
1324 PD430	A
	BB



RIBA
Chartered Practice



KSA Architects Ltd, Concept House
35 Kingston Crescent, North End
Portsmouth, Hampshire, PO2 8AA



Phone: 023 9267 3618



Email: info@ksaltd.co.uk



Web: www.ksaltd.co.uk



SGS