




GENERAL NOTES:
1. This drawing is the copyright of KSA Architects Ltd and may not be copied, altered or reproduced in any form or passed on to a third party without written consent, if in doubt ASK.
2. This drawing has been produced as a guide, and is subject to further detailed information being provided, including but not limited to a full topographical survey, service enquires and an arboriculture study.

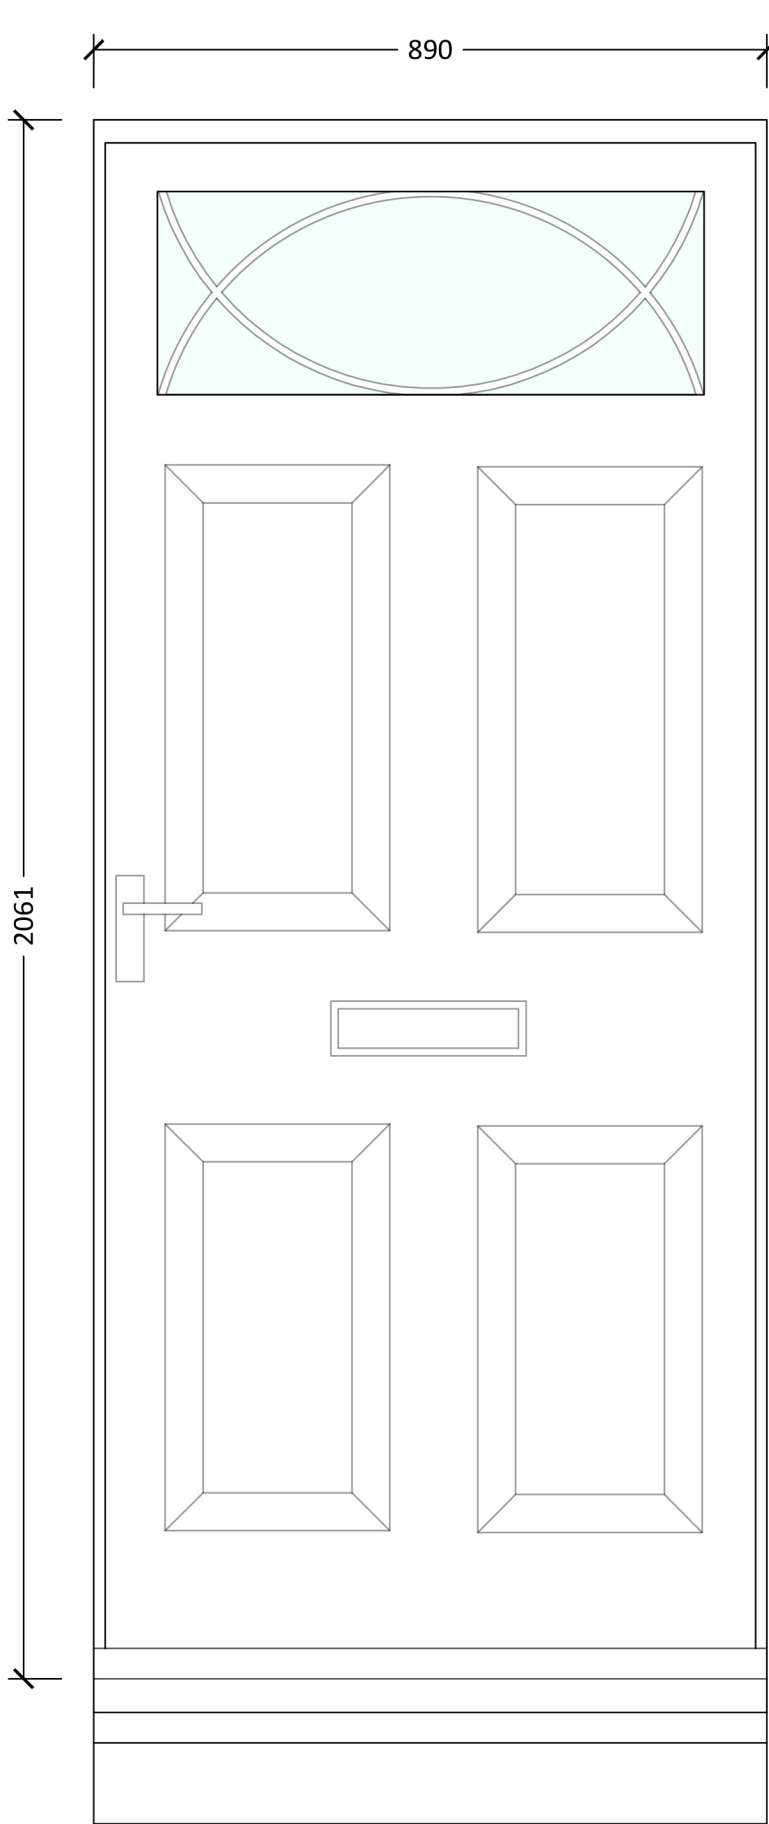

Door Elevation (SCALE 1:10)

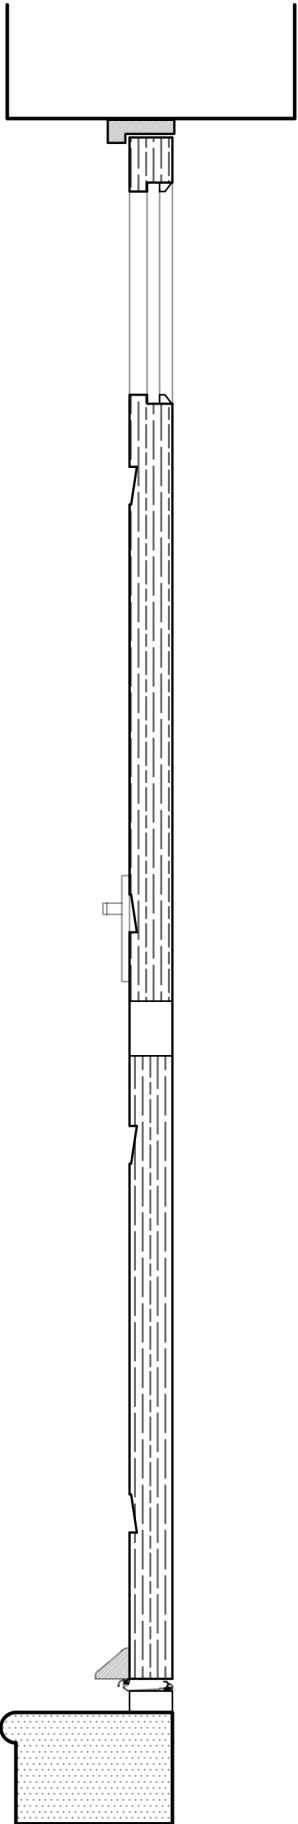

Door Section (SCALE 1:10)

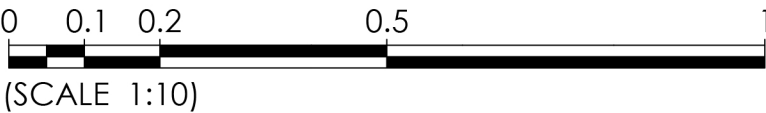

A 19.05.26 First Issue			BB OK	
Rev	Date	Description	Rev By	Ckd By



The people
orientated
placemakers.

.....

Client

ASTER

Project
WILTSHIRE SITES
2 Hare and Hounds Street
Devizes
SN10 1LZ

Drawing Title
Proposed Elevation and Section

Drawing Status PLANNING		Scale 1:10 @ A2	
Document Ref. 1324 PD431	Revision A	Drawn By BB	