

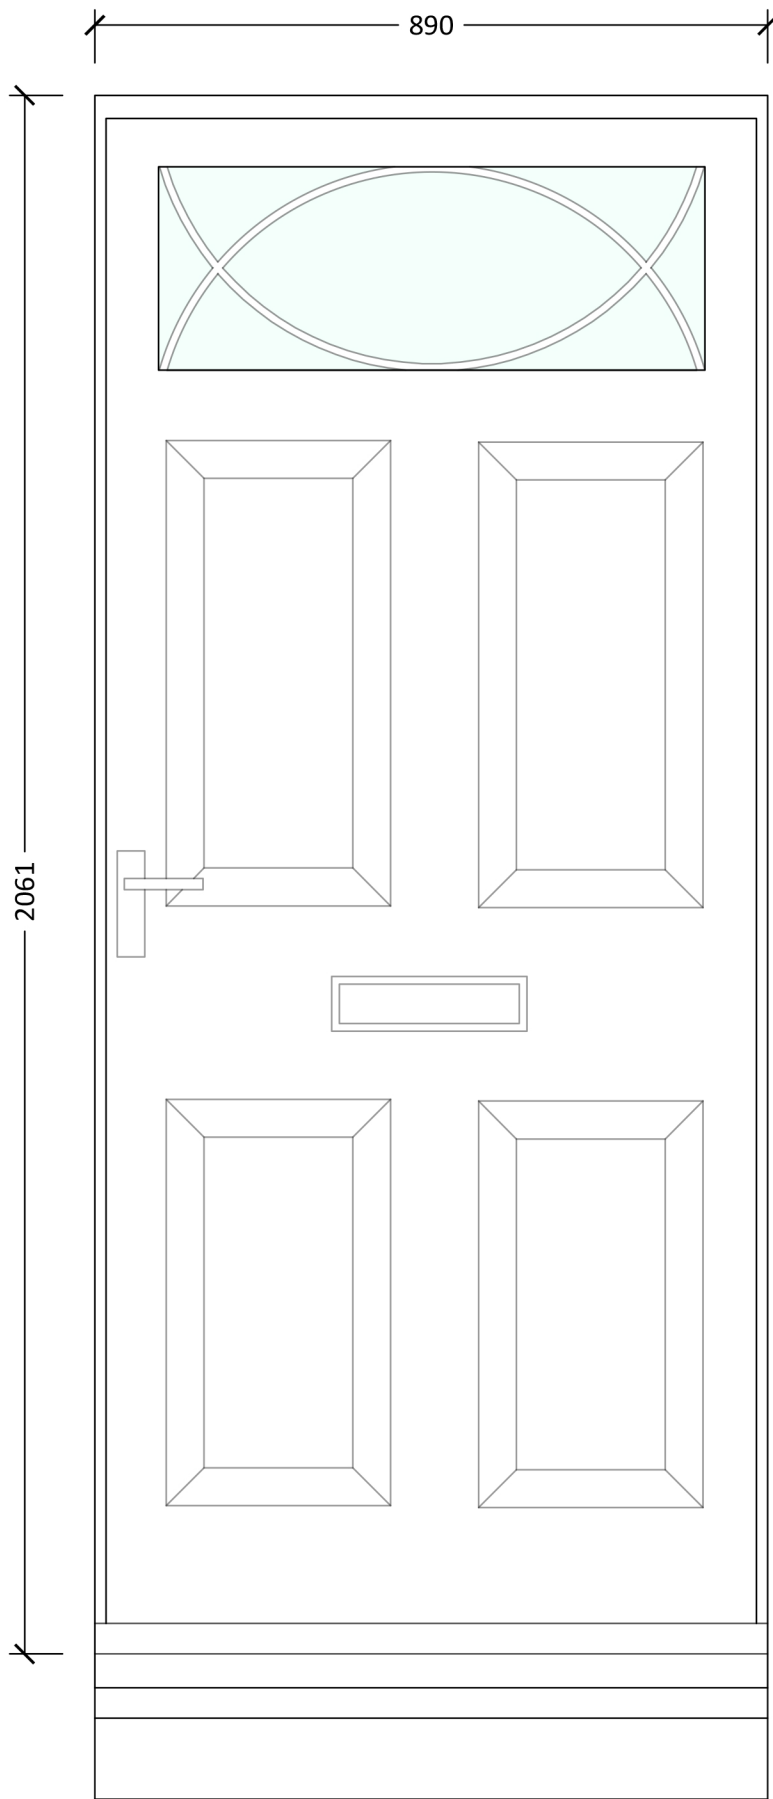



GENERAL NOTES:
1. This drawing is the copyright of KSA Architects Ltd and may not be copied, altered or reproduced in any form or passed on to a third party without written consent. If in doubt ASK.
2. This drawing has been produced as a guide, and is subject to further detailed information being provided, including but not limited to a full topographical survey, service enquires and an arboriculture study.

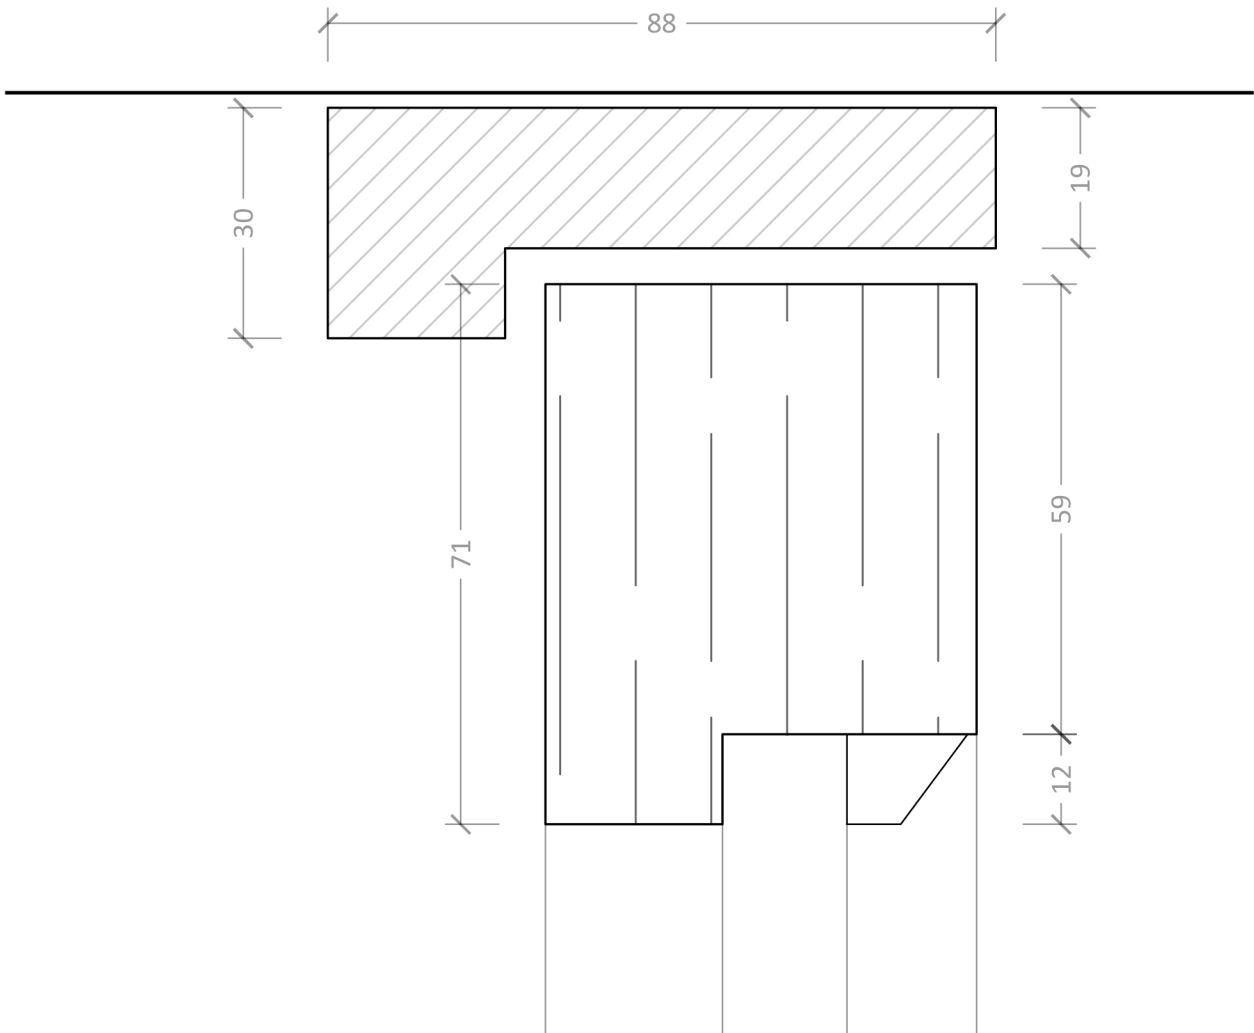


Door Section (SCALE 1:10)

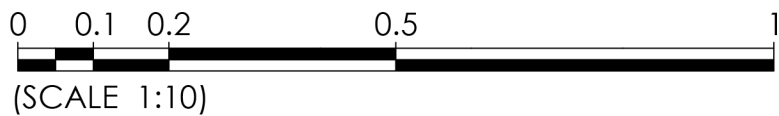

Door Head (SCALE 1:1)

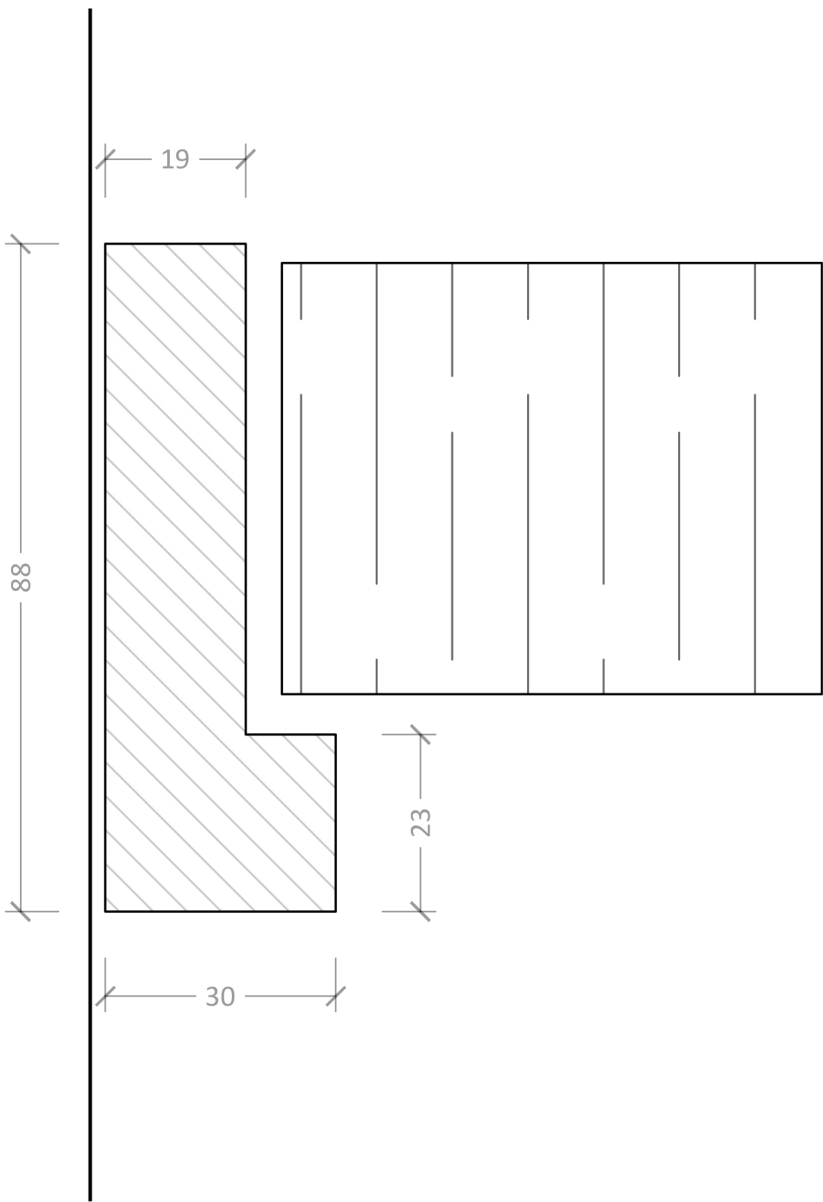

Door Frame (SCALE 1:1)

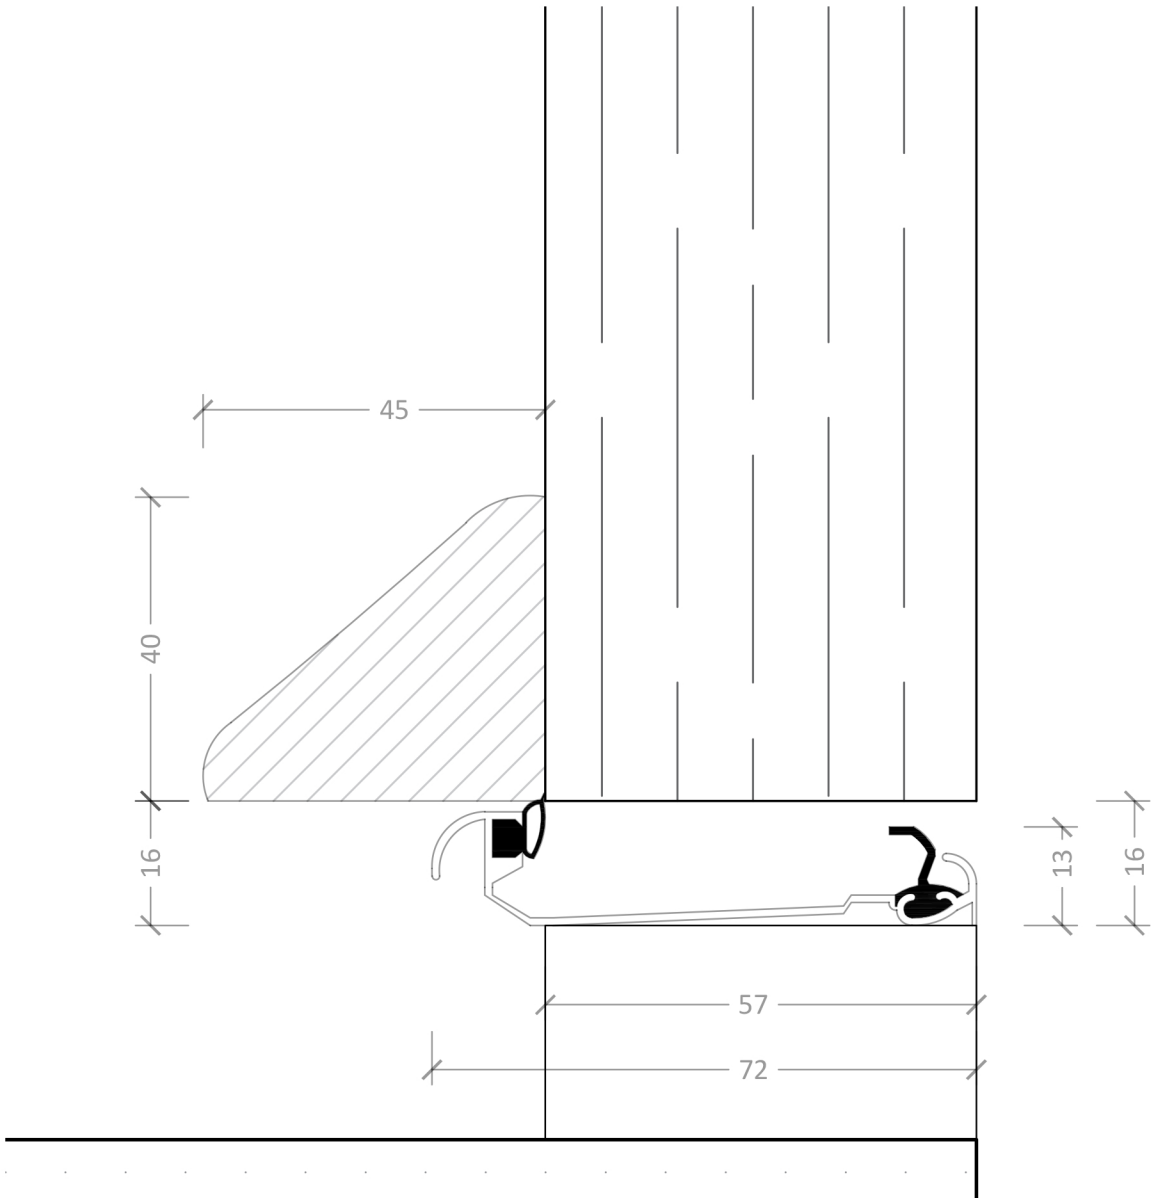

Sill Threshold and Weather Bar (SCALE 1:1)

A	19.05.26	First Issue	BB	OK
Rev	Date	Description	Rev By	Ckd By



Client
ASTER

Project
WILTSHIRE SITES
2 Hare and Hounds Street
Devizes
SN10 1LZ

Drawing Title
Proposed Door Details

Drawing Status
PLANNING

Scale
1:10 @ A2

Document Ref.
1324 PD730

Revision
A

Drawn By
BB

RIBA KSA Architects Ltd, Concept House, 35 Kingston Crescent, North End, Portsmouth, Hampshire, PO2 8AA. Phone: 023 9267 3618. Email: info@ksaltd.co.uk. Web: www.ksaltd.co.uk.