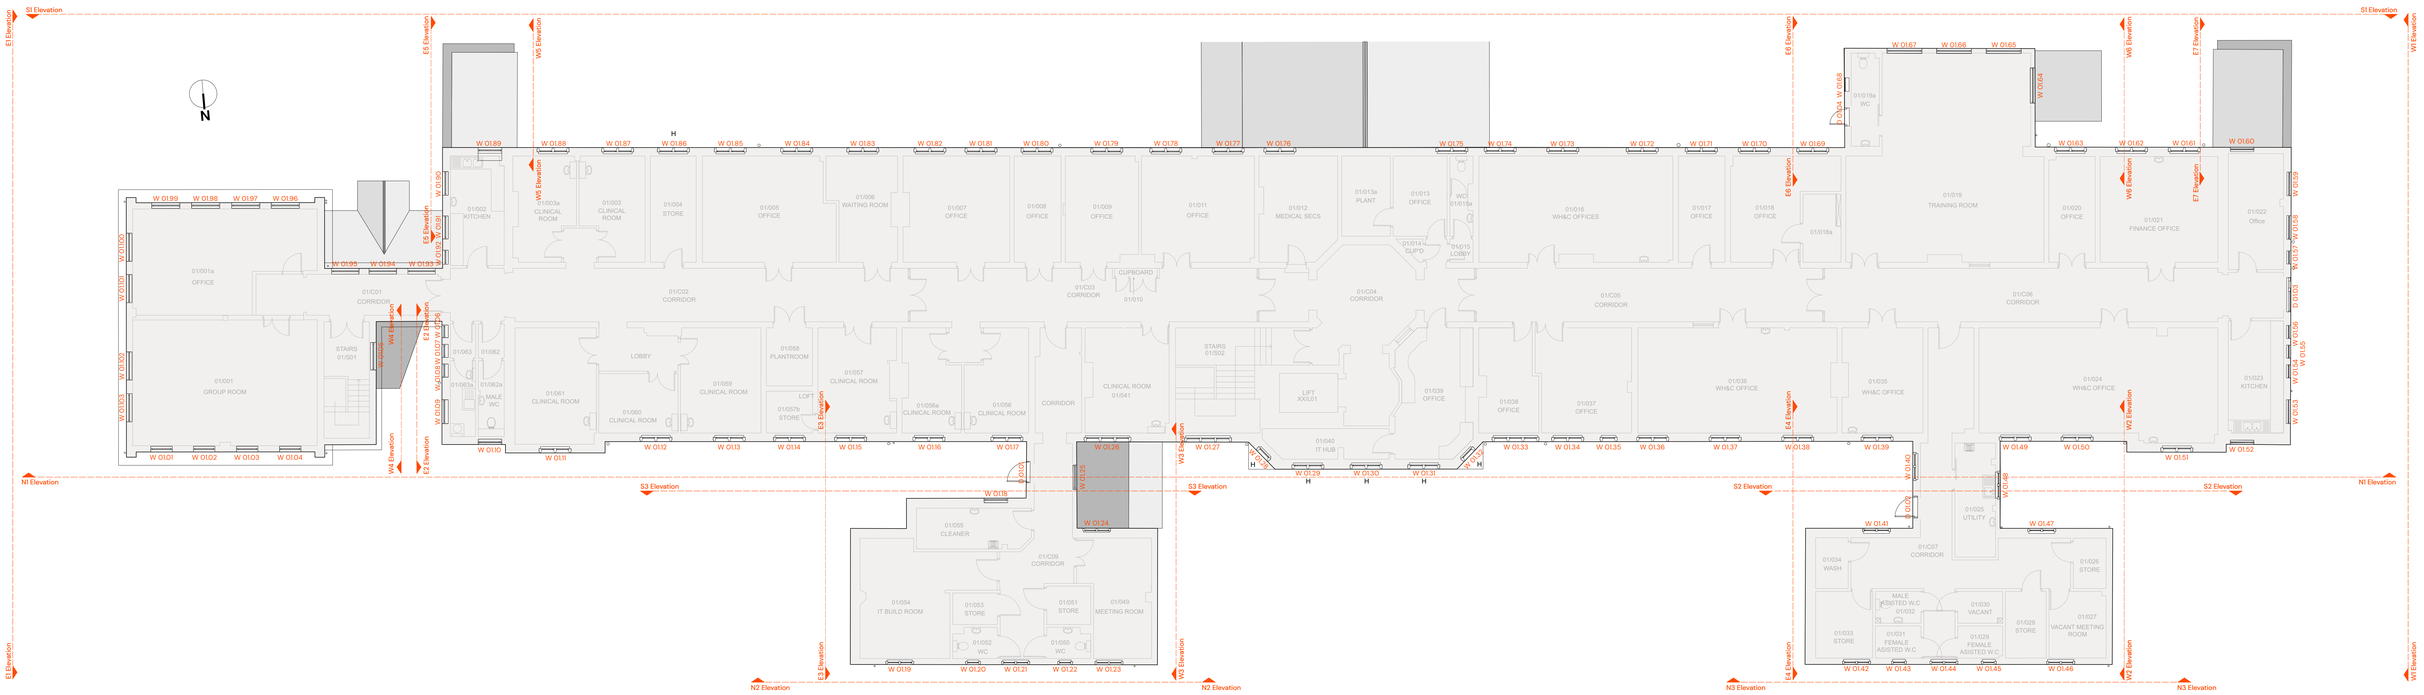

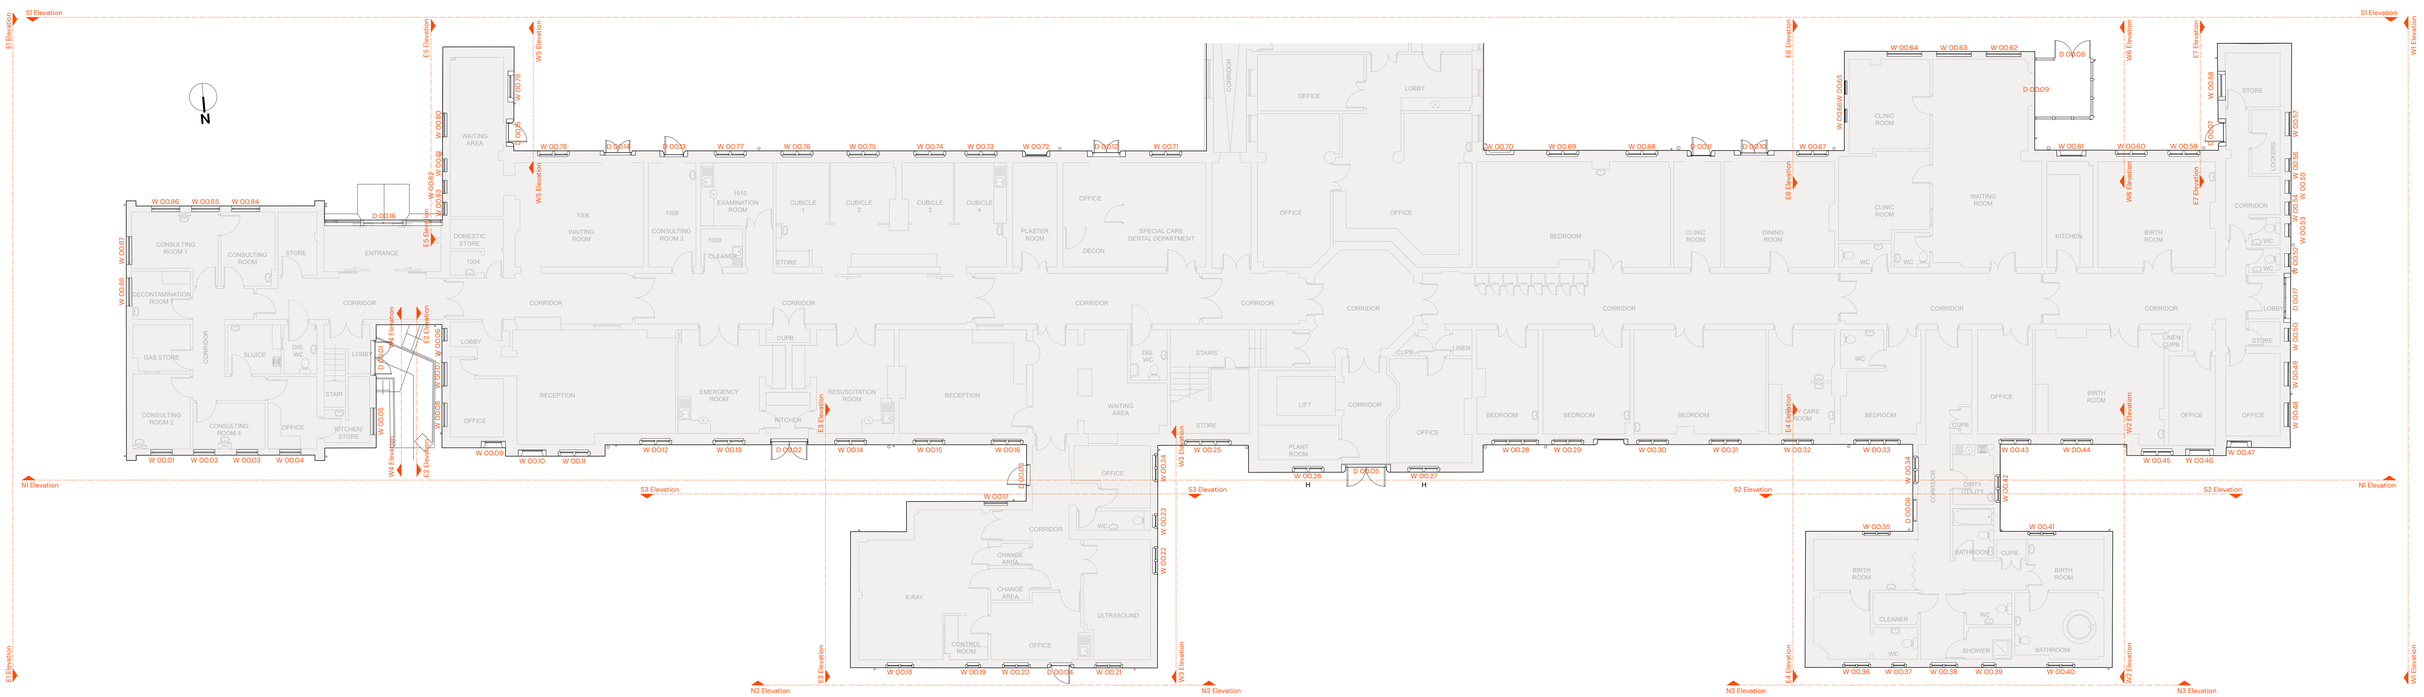

Scale Bar 1:100

Do not scale this drawing

Kendall Kingscott
Windward House, Fitzroy Road,
Exeter, Devon, EX1 3LJ
+44 (0)1392 266 890
www.kendallkingscott.co.uk

Rev	Date	By	Ap	Note
P01	27/03/2026	RH	PS	Issued for Planning

Project: **Chippenham Hospital Window Replacement**

Client: **NHSPS**

Date: 27/03/2026 | Drawn: RH | Purpose/Status: PLANNING

Scale: 1:100 | Checked: PS | Paper Size: ISO A0

Drawing Title: **PROPOSED GROUND and 1st FLOOR PLANS**

Project Number/Drawing Number: **24-381-CWR-KK-XX-ZZ-DR-AT-1201**

Revision: **P01**

Check all dimensions and levels on site

© Copyright

Only to be used on the site for which designed. The electronic transmission of designs/information contained in this drawing is carried out entirely at the User's risk and Kendall Kingscott Ltd. will have no liability for any errors or inaccuracies arising therefrom. The production of amended or updated information from the said designs/information by the User is entirely the responsibility of the User and Kendall Kingscott Ltd. shall have no responsibility in respect thereof whatsoever.