






FRONT (NORTH) ELEVATION - scale 1:100

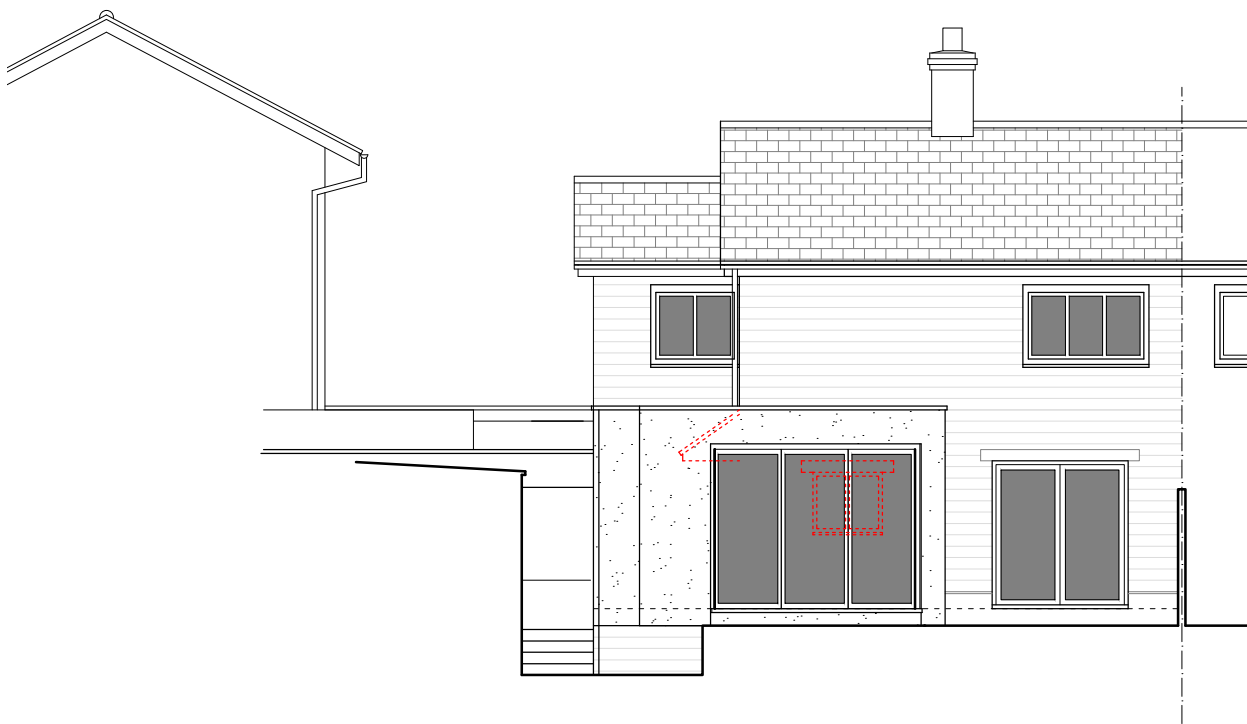

REAR (SOUTH) ELEVATION - scale 1:100

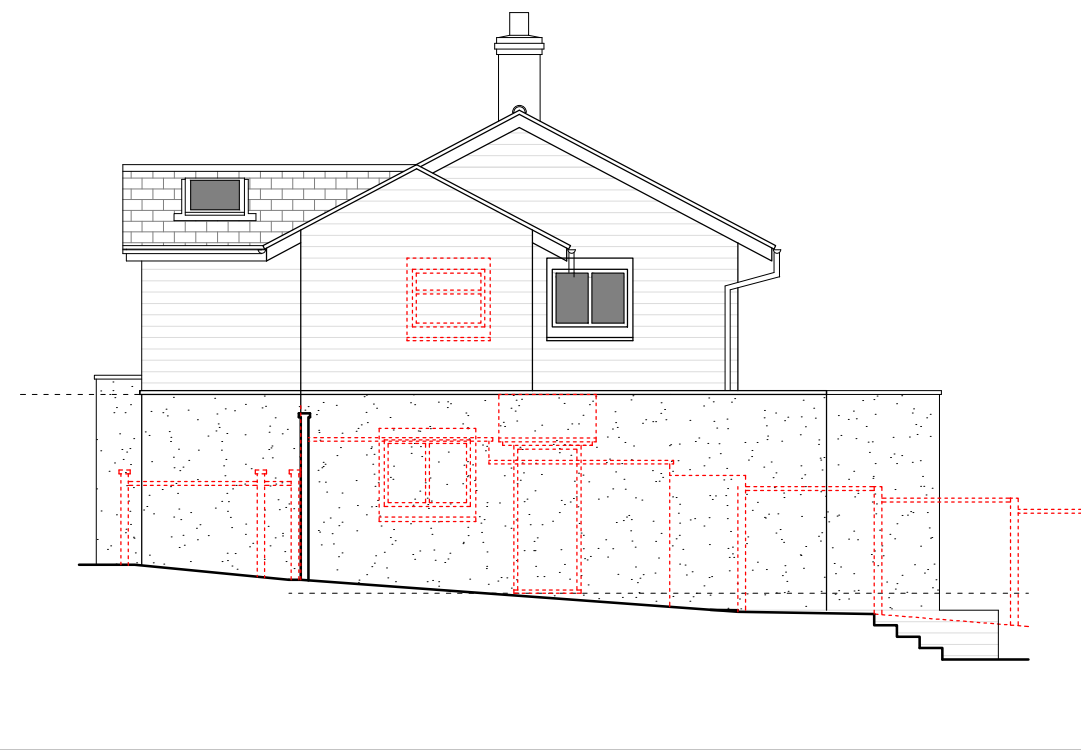


SIDE - LANE (WEST) ELEVATION - scale 1:100

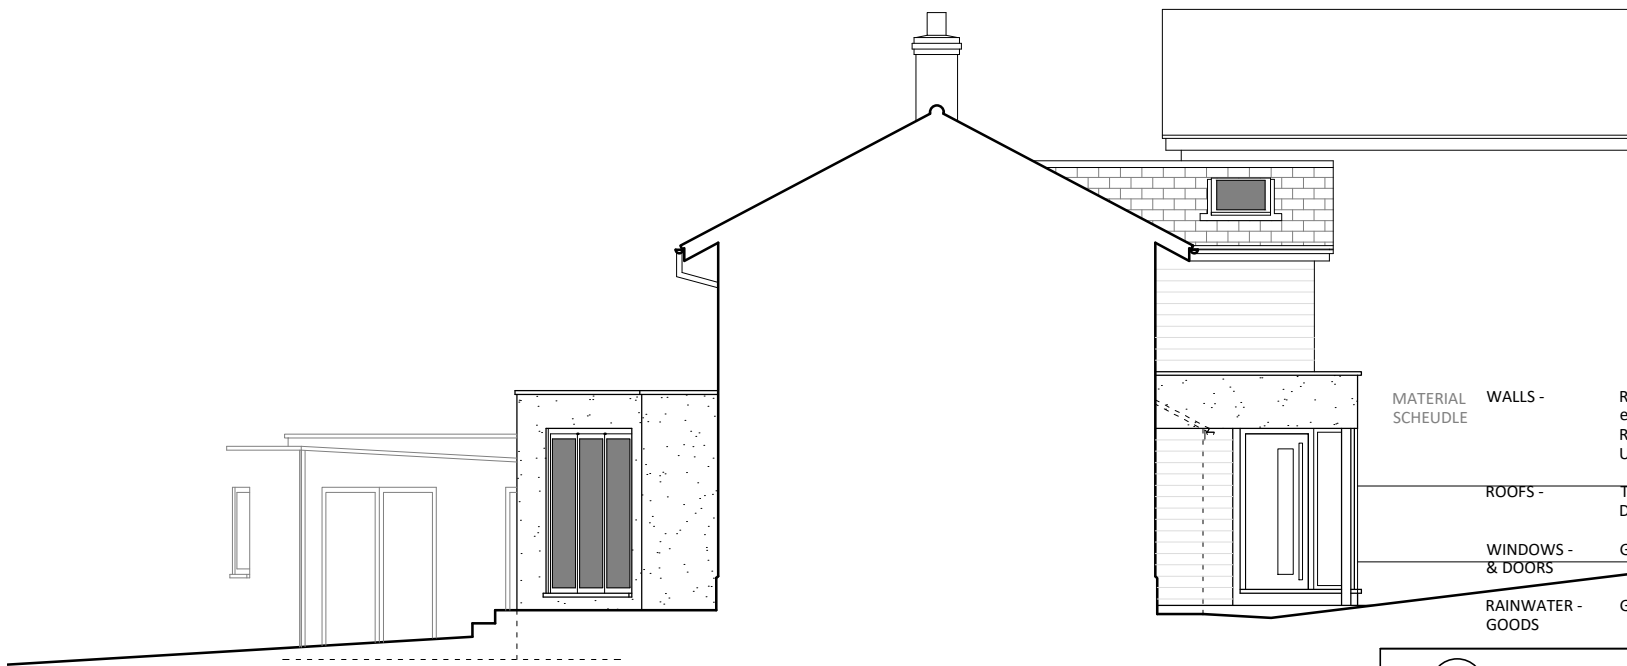

SIDE - LANE (EAST) ELEVATION - scale 1:100

MATERIAL SCHEUDLE	WALLS -	Recon stone to match existing Render - off white Untreated cladding
	ROOFS -	Tiles to match existing Dark grey membrane
	WINDOWS - & DOORS	Grey frames
	RAINWATER - GOODS	Galvanised metal

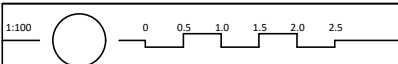

ISSUED FOR PLANNING

CLIENT	Mr & Mrs Waldren
PROJECT	46 Priory Close, Bradford On Avon
DRWG TITLE	Proposed Elevations
DRWG NO	A17 25 16 P03 Rev B
DRAWN	NB
SCALE	1:100 @ A3
DATE	14.10.25
CHK'D	NB

atelier 17 ltd