




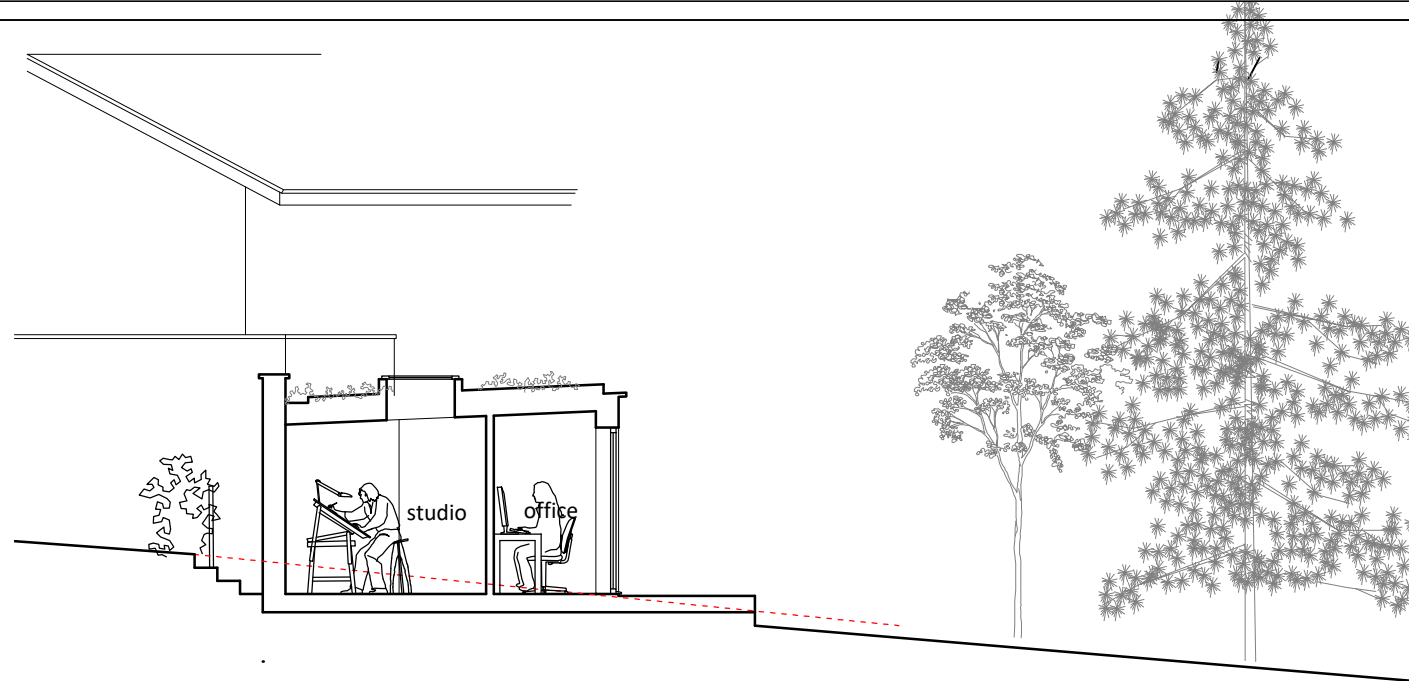


SECTION - scale 1:100

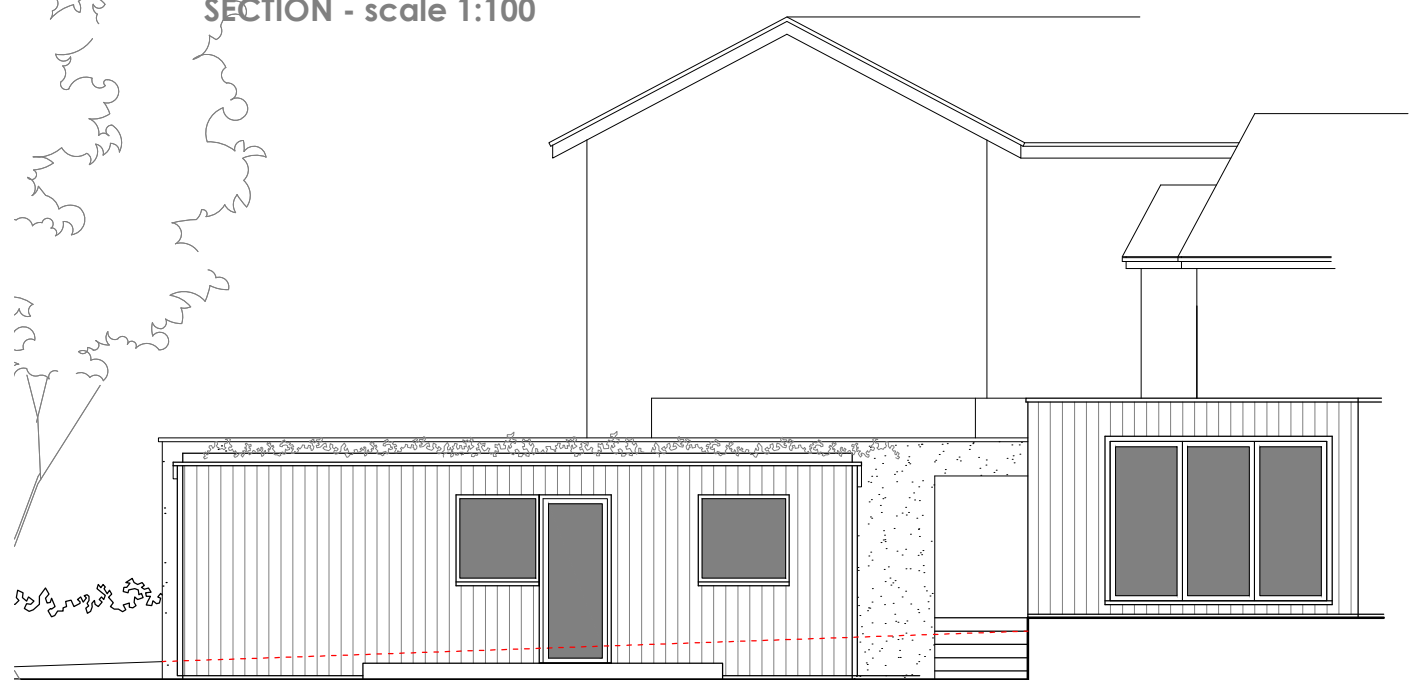


REAR (SOUTH EAST) ELEVATION - scale 1:100

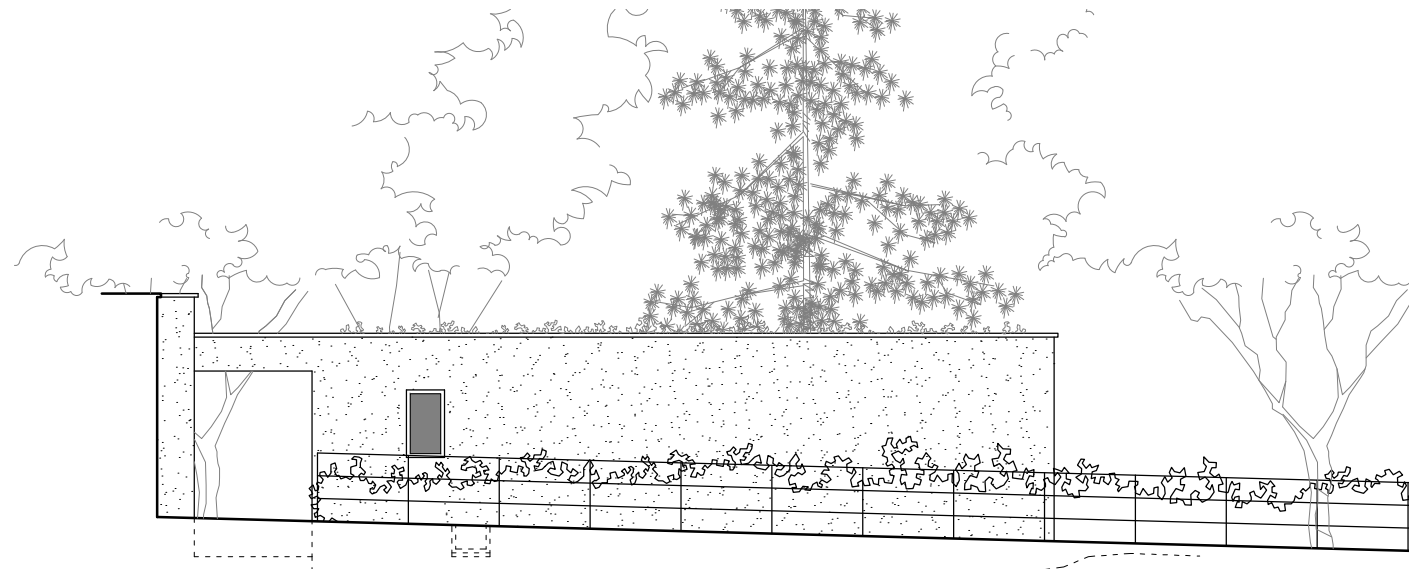

STREET (NORTH WEST) ELEVATION - scale 1:100

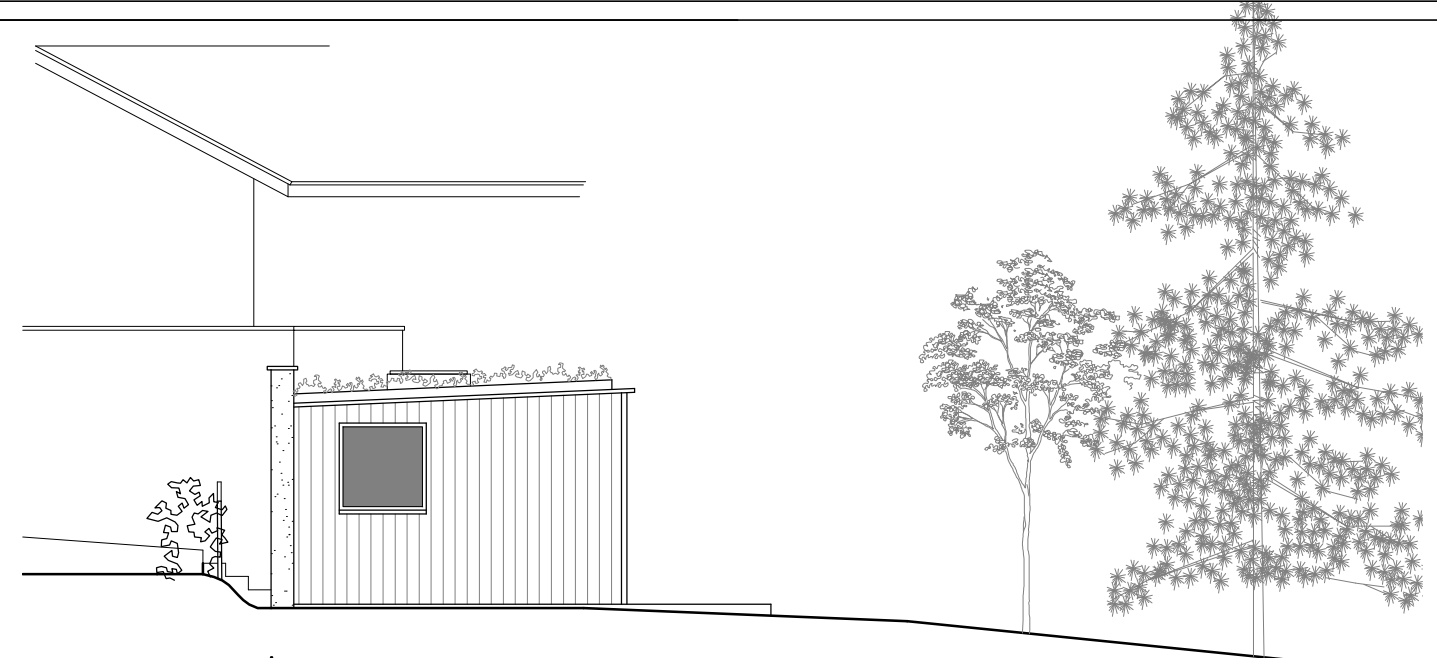

SIDE (SOUTH WEST) ELEVATION - scale 1:100

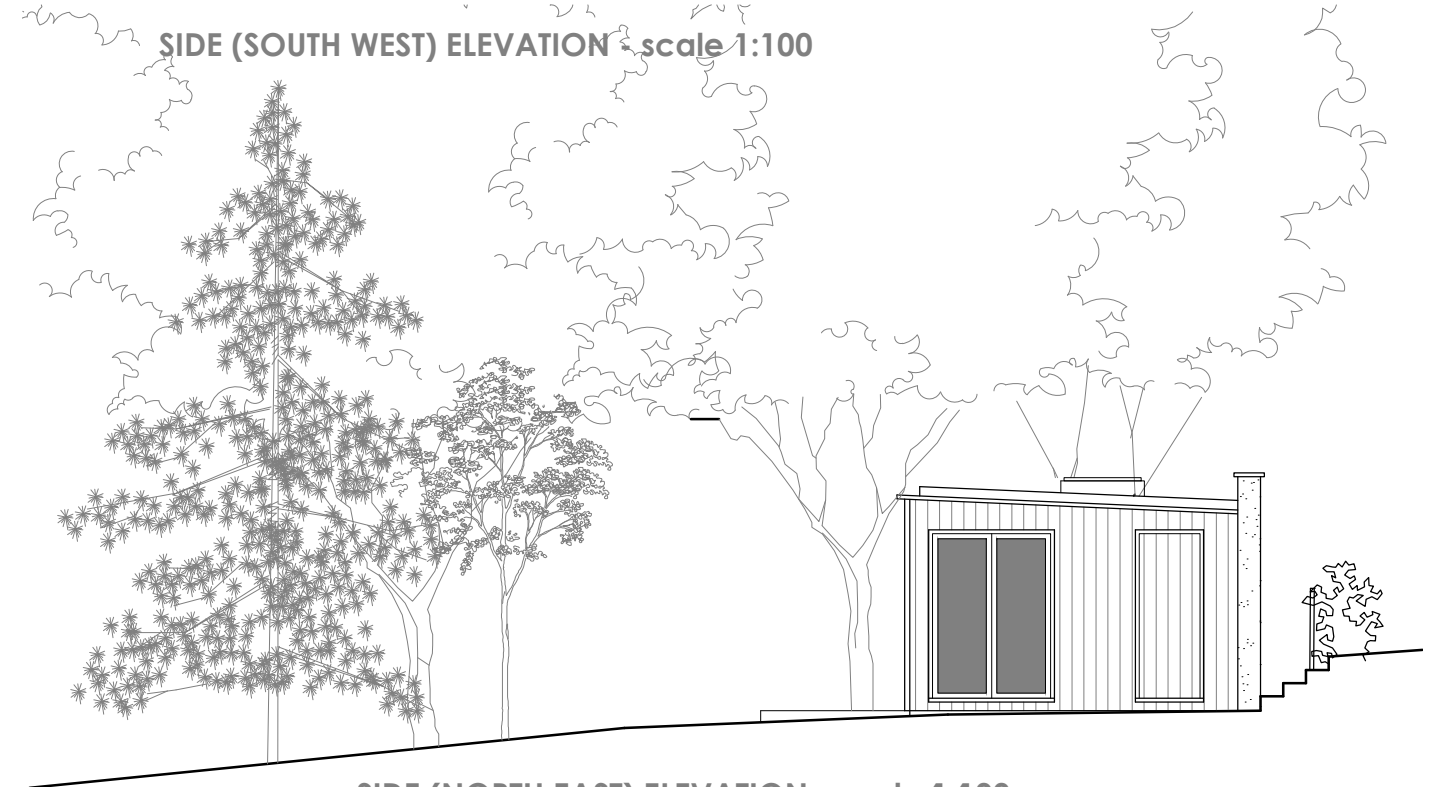

SIDE (NORTH EAST) ELEVATION - scale 1:100

MATERIAL SCHEUDLE	WALLS -	Render - off white Untreated cladding
	ROOFS -	Dark grey membrane with sedum cover
	WINDOWS - & DOORS	grey frames
	RAINWATER - GOODS	Galvanised metal

1:100

0

0.5

1.0

1.5

2.0

2.5

ISSUED FOR PLANNING

CLIENT	Mr & Mrs Waldren
PROJECT	46 Priory Close, Bradford On Avon
DRWG TITLE	Proposed Elevations (Studio)
DRWG NO	A17 25 16 P04 Rev B
DRAWN	NB
SCALE	1:100 @ A3
DATE	14.10.25
CHK'D	NB

atelier 17 ltd

Atelier 17 Ltd, 28 Southleigh, Bradford On Avon, BA15 2EQ
nigel.a.w.bedford@gmail.com VV www.atelier17.co.uk T: 07841679591

This drawing is copyright. Only figured dimensions to be used.
Contractors to check all dimensions before proceeding