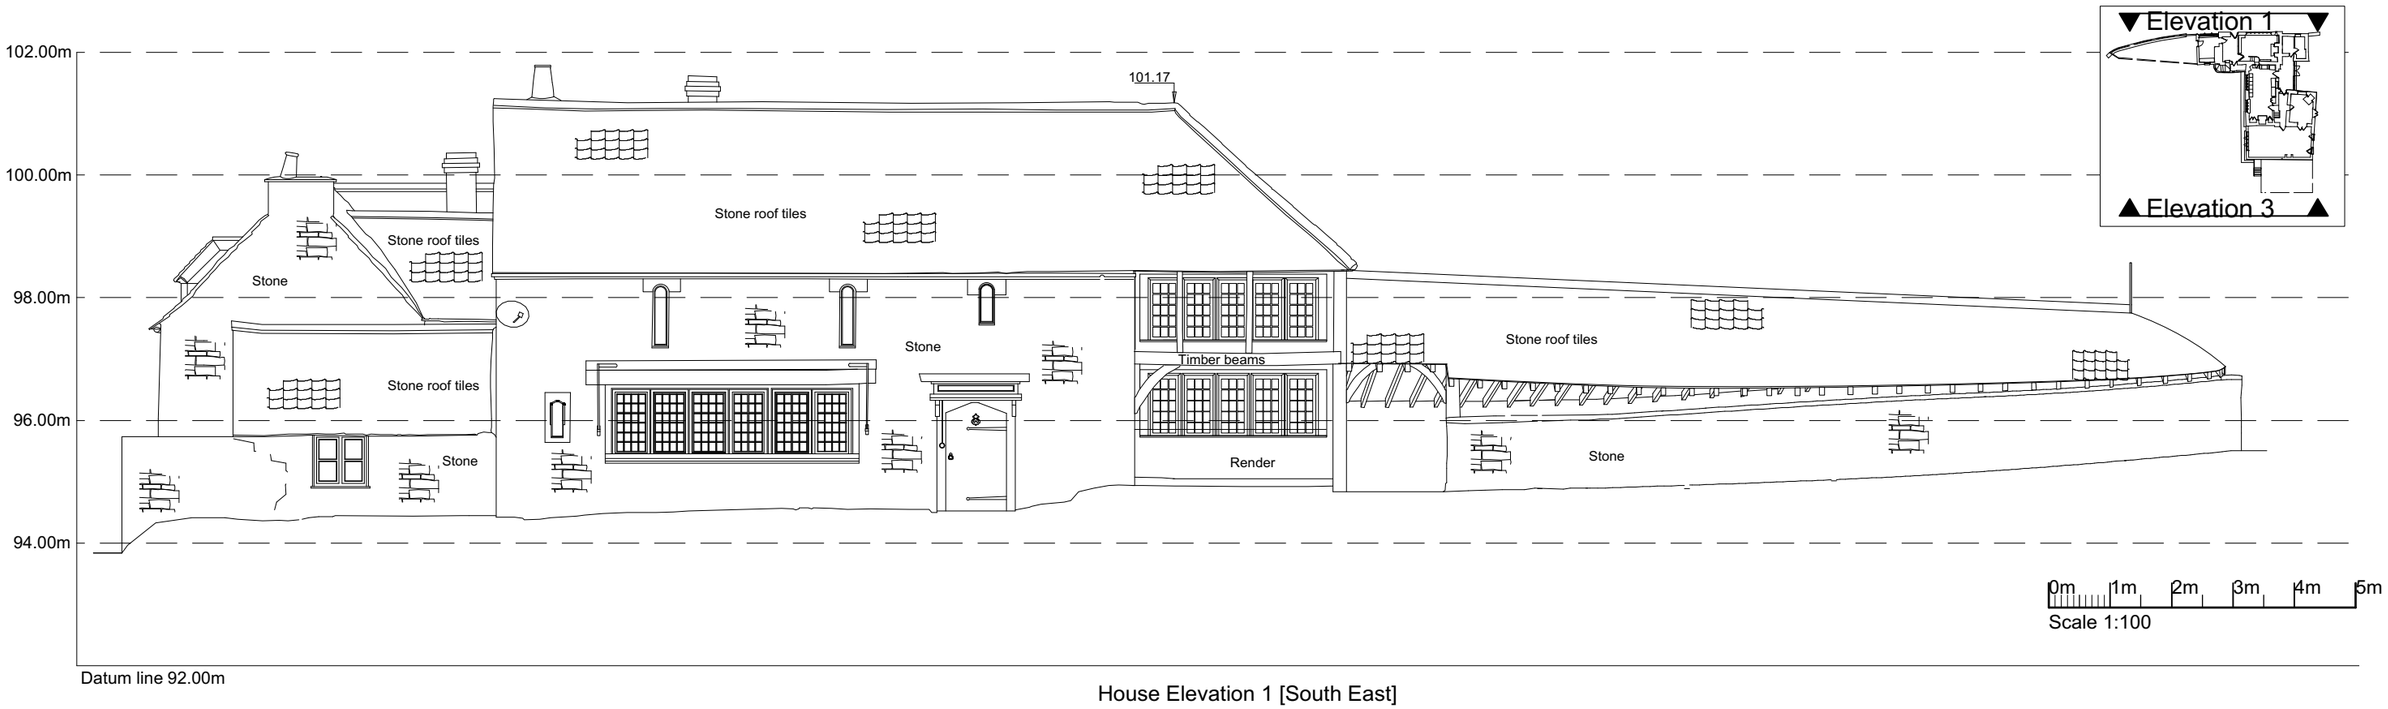

House Elevation 1 [South East]

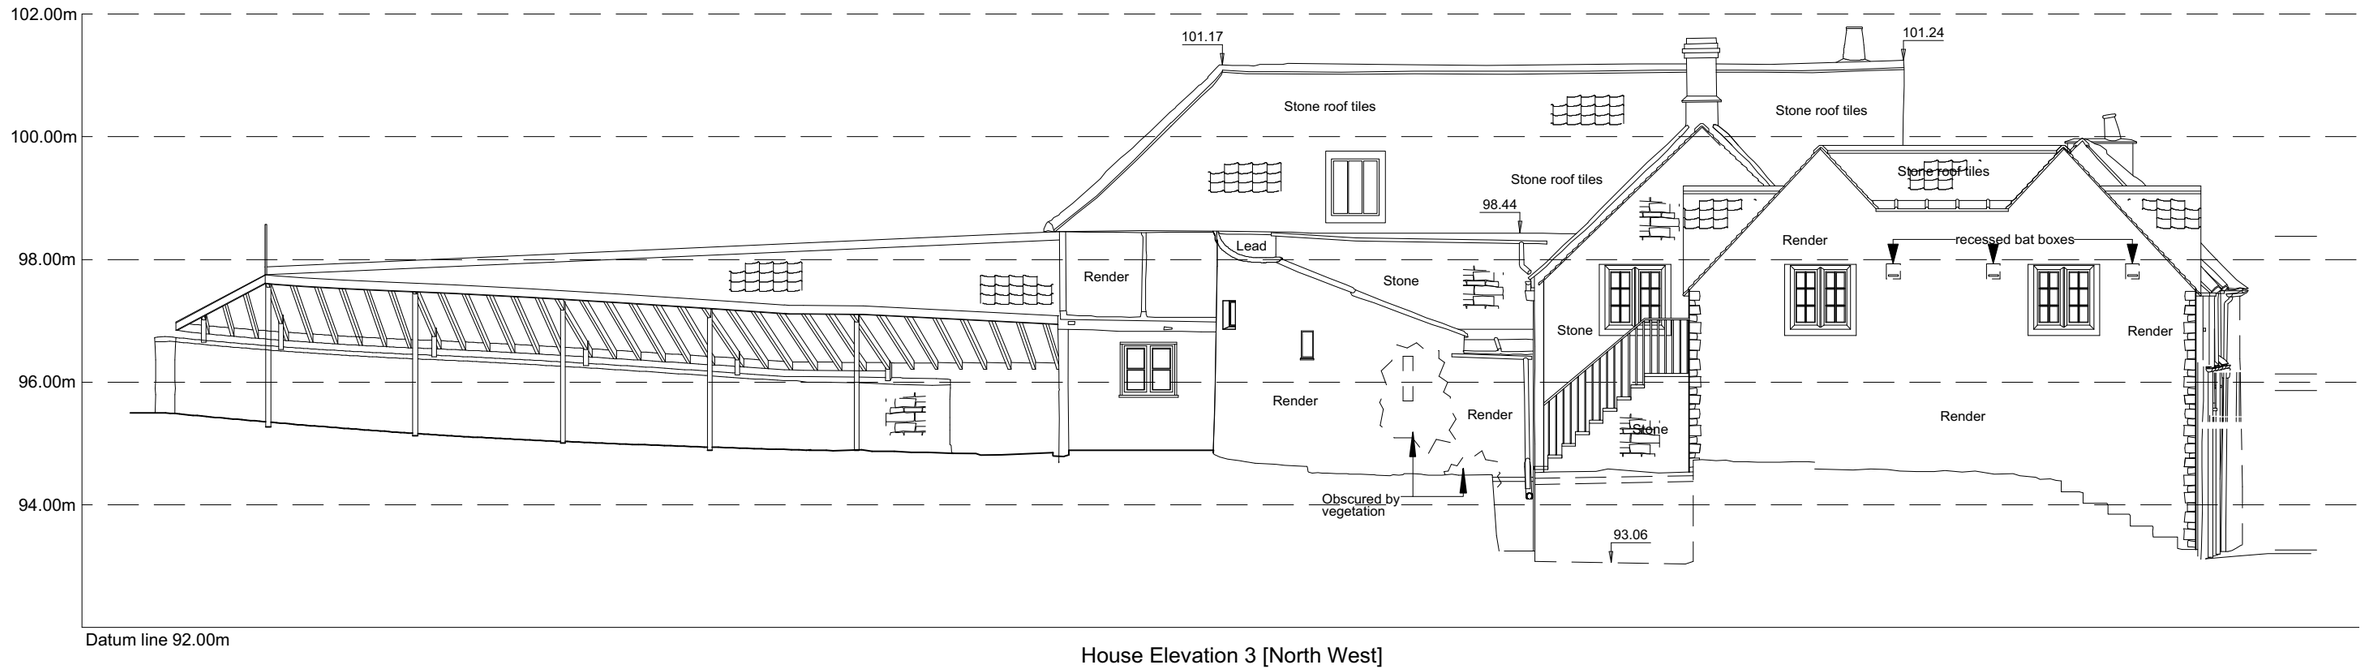

House Elevation 3 [North West]

A3	DRAWING STATUS PLANNING	REV	
		DESCRIPTION	
	GENERAL NOTES 1. No dimensions to be scaled off this drawing 2. Any discrepancies found between this drawing and other documents should be reffered immediately to the consultants 3. This drawing should be removed from currency immediately a revised version is issued 4. All dimensions in millimetres	DATE	
		NAME	

hiscox parladé

1a lime grove works
new shepherds bush market
london w12 8ee

GOULTERS MILL
NETTLETON
WILTSHIRE SN14 7LL

title:

PROPOSED ELEVATIONS 1 & 3

drawing no: 22223_P_04

project: 22223
scale: 1:100 @ A3
date:02.09.25