


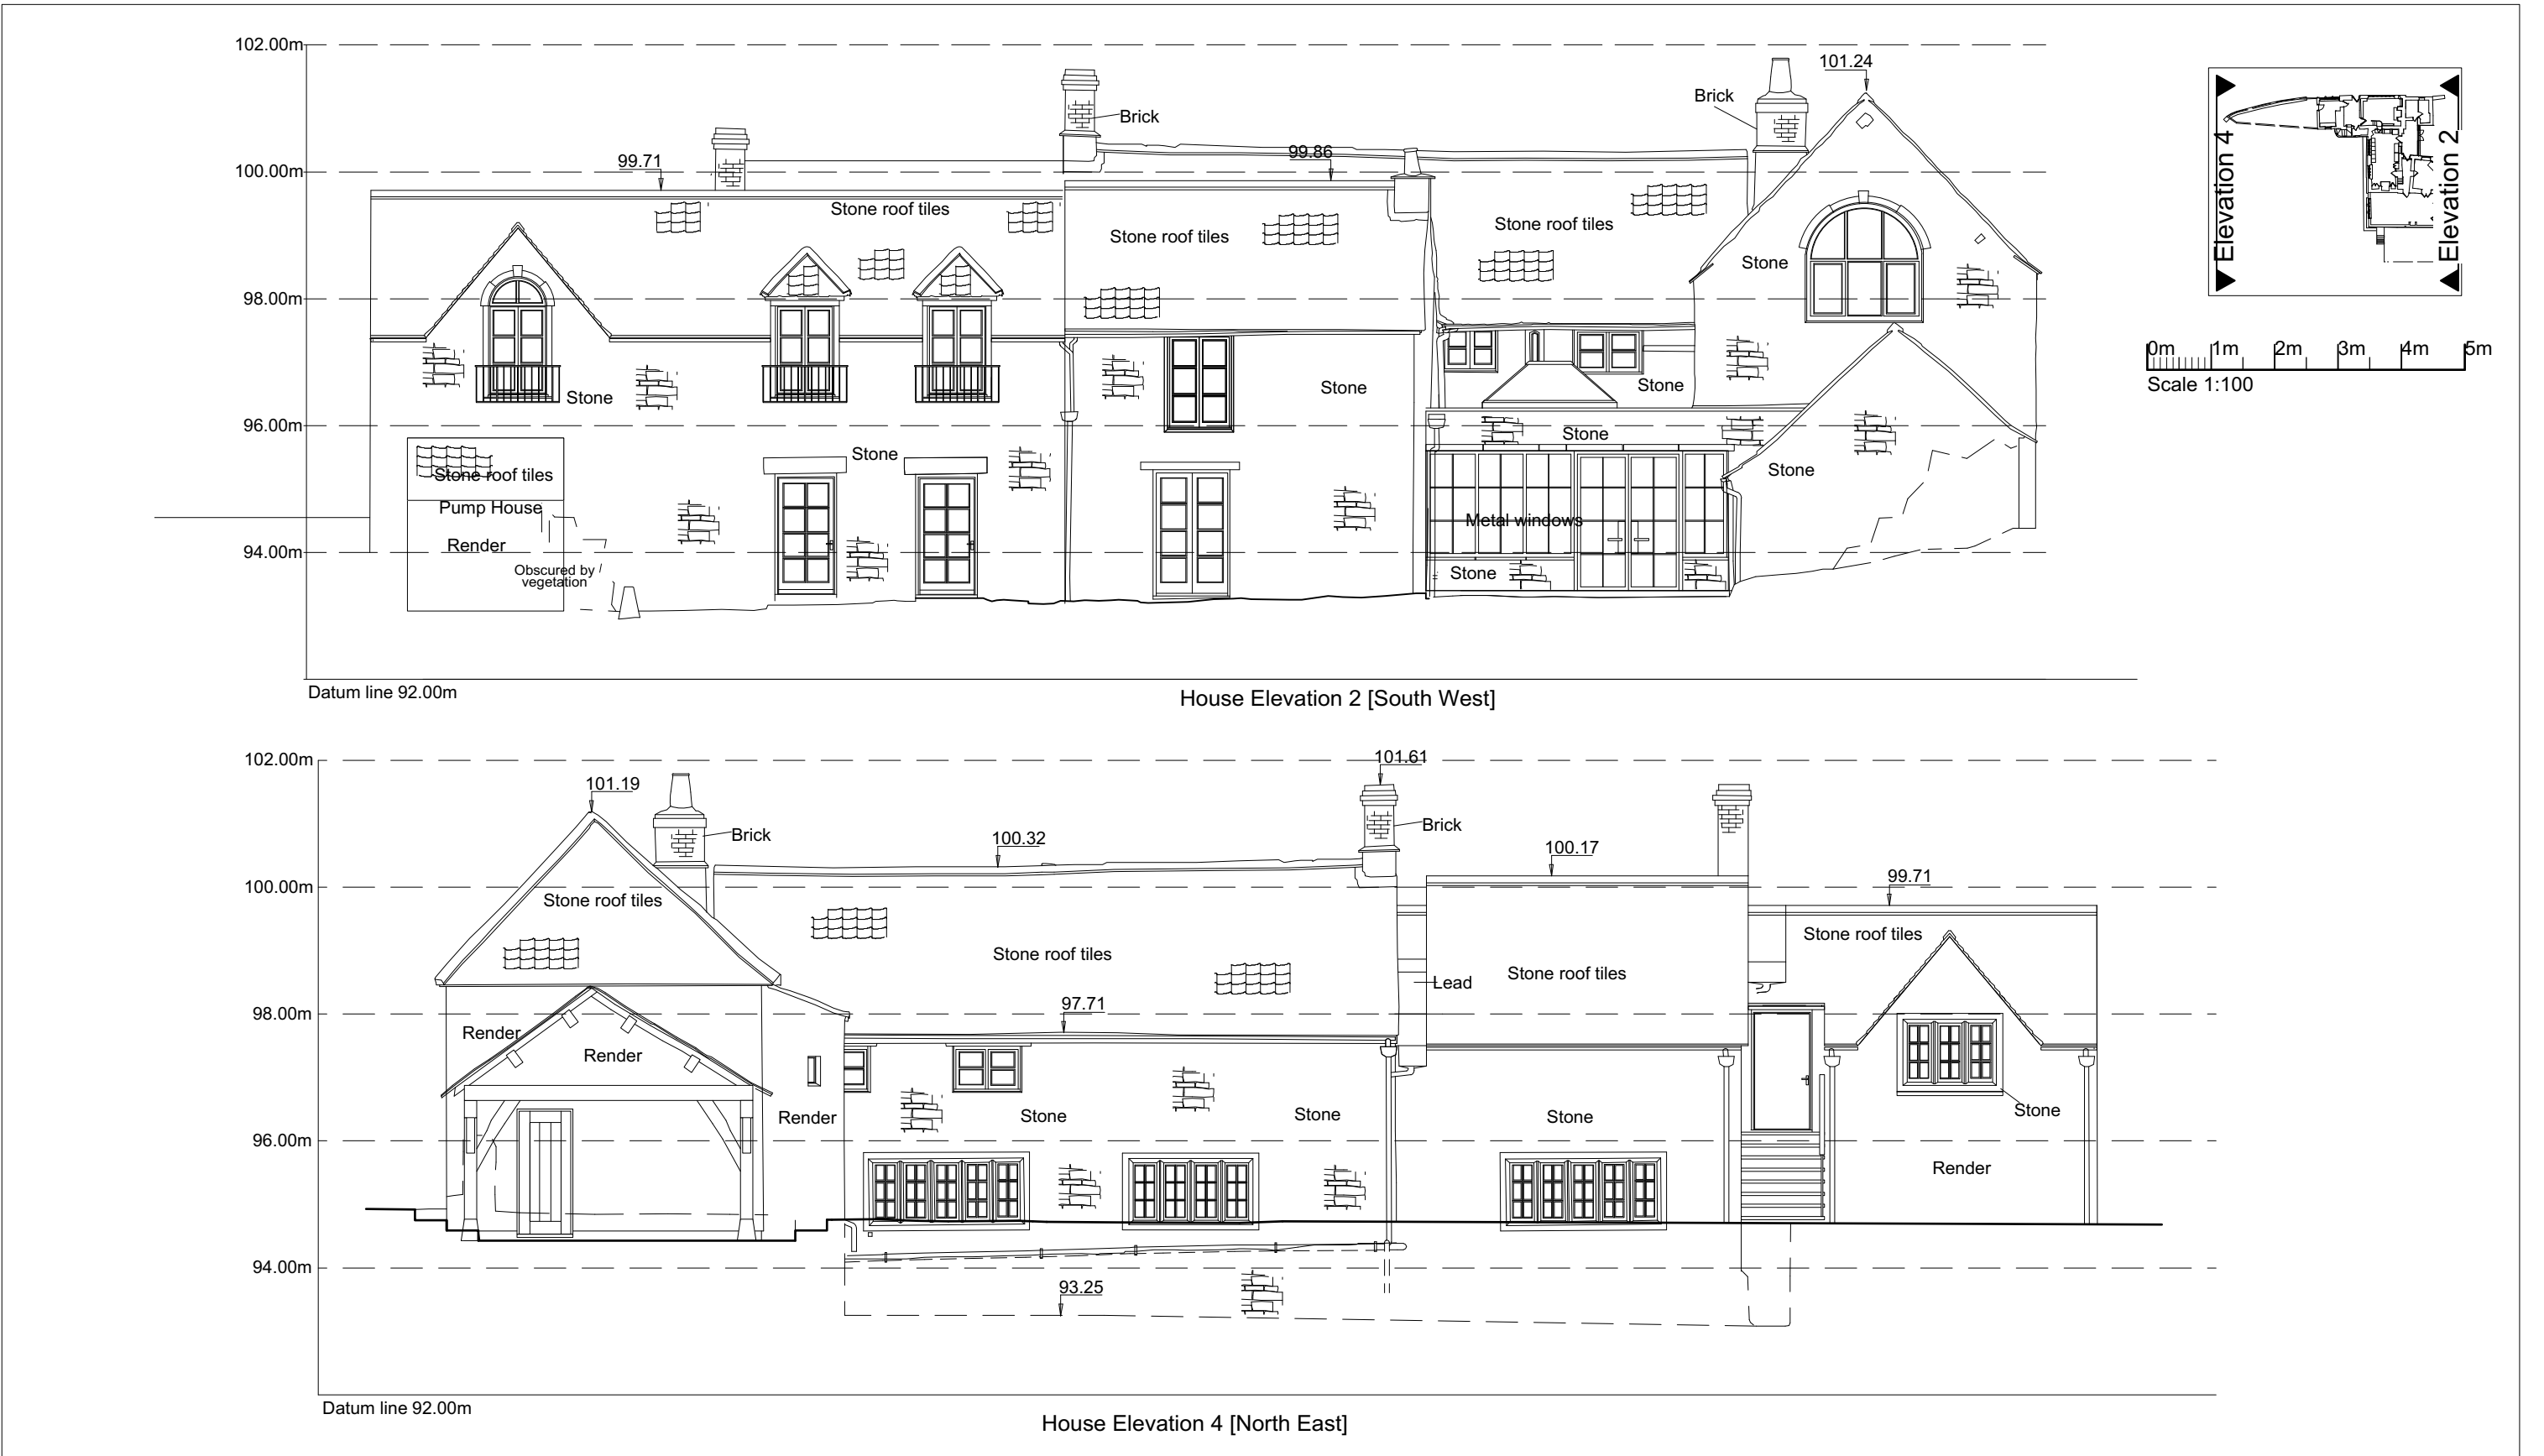

A3	DRAWING STATUS		REV			hiscox parladé 1a lime grove works new shepherds bush market london w12 8ee	title: PROPOSED ELEVATIONS 2 & 4	
	PLANNING		DESCRIPTION				drawing no: 22223_P_05	
	GENERAL NOTES 1. No dimensions to be scaled off this drawing 2. Any discrepancies found between this drawing and other documents should be referred immediately to the consultants 3. This drawing should be removed from currency immediately a revised version is issued 4. All dimensions in millimetres		DATE					
			NAME					