



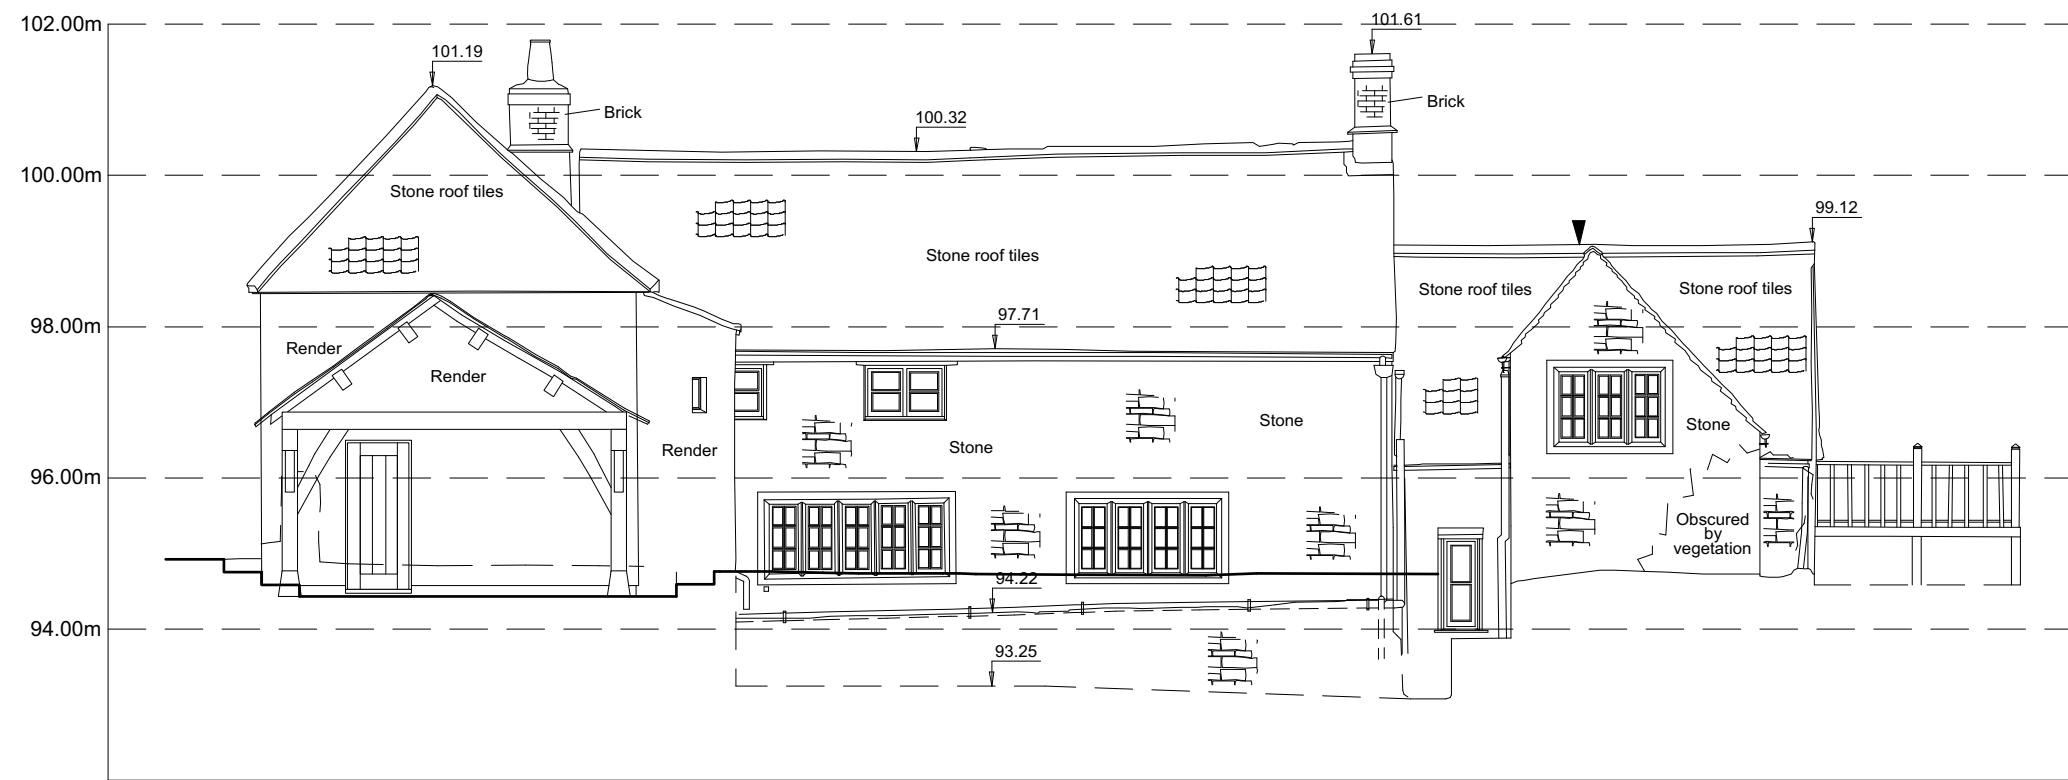


Datum line 92.00m

House Elevation 2 [South West]

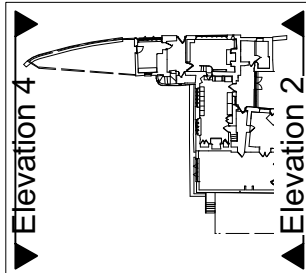

Datum line 92.00m

House Elevation 4 [North East]

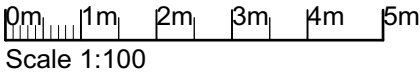

A3	DRAWING STATUS	REV			hiscox parladé	title:	
	SURVEY	DESCRIPTION				EXISTING ELEVATIONS 2 & 4	
GENERAL NOTES						drawing no: 22223_E_05	
	1. No dimensions to be scaled off this drawing 2. Any discrepancies found between this drawing and other documents should be referred immediately to the consultants 3. This drawing should be removed from currency immediately a revised version is issued 4. All dimensions in millimetres	DATE				GOULTERS MILL NETTLETON WILTSHIRE SN14 7LL	project: 22223 scale: 1:100 @ A3 date:02.09.25
NAME							