



HW
23/04/2026

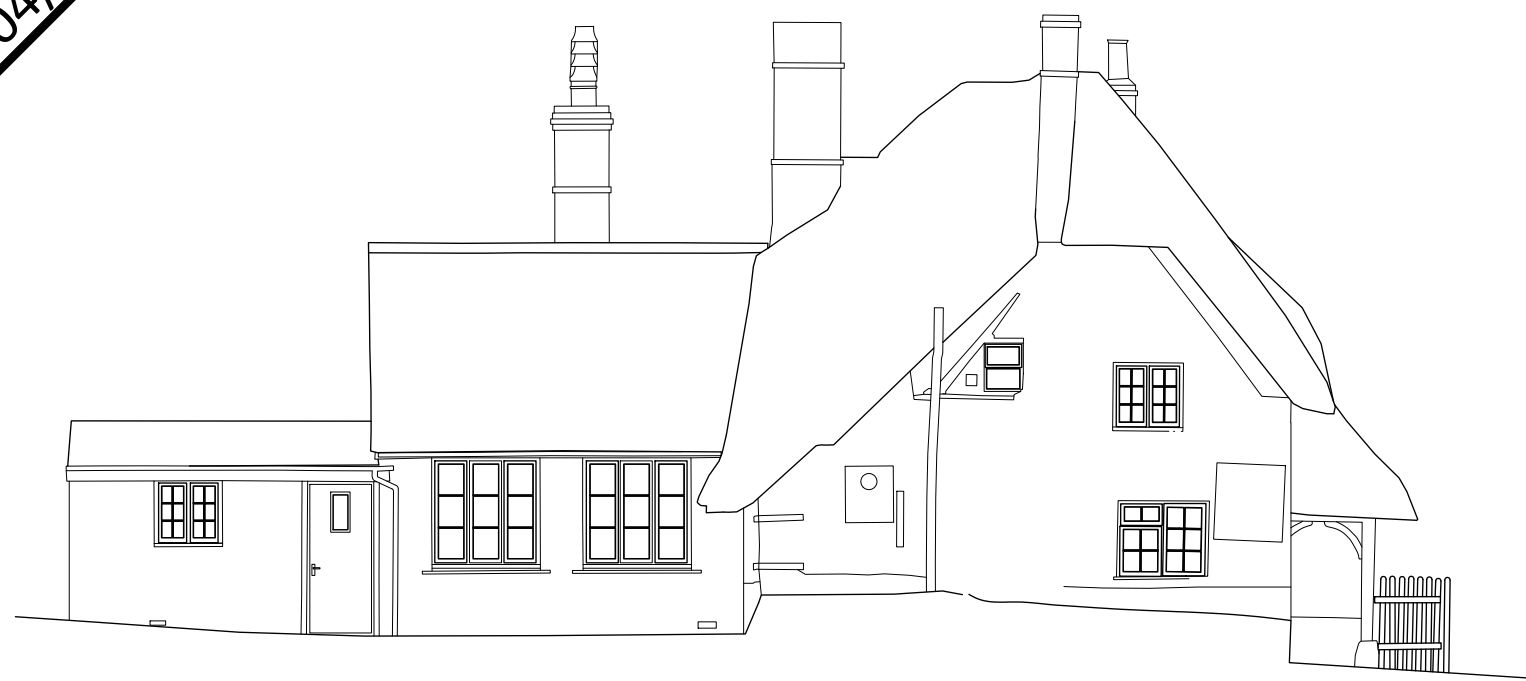

WEST ELEVATION

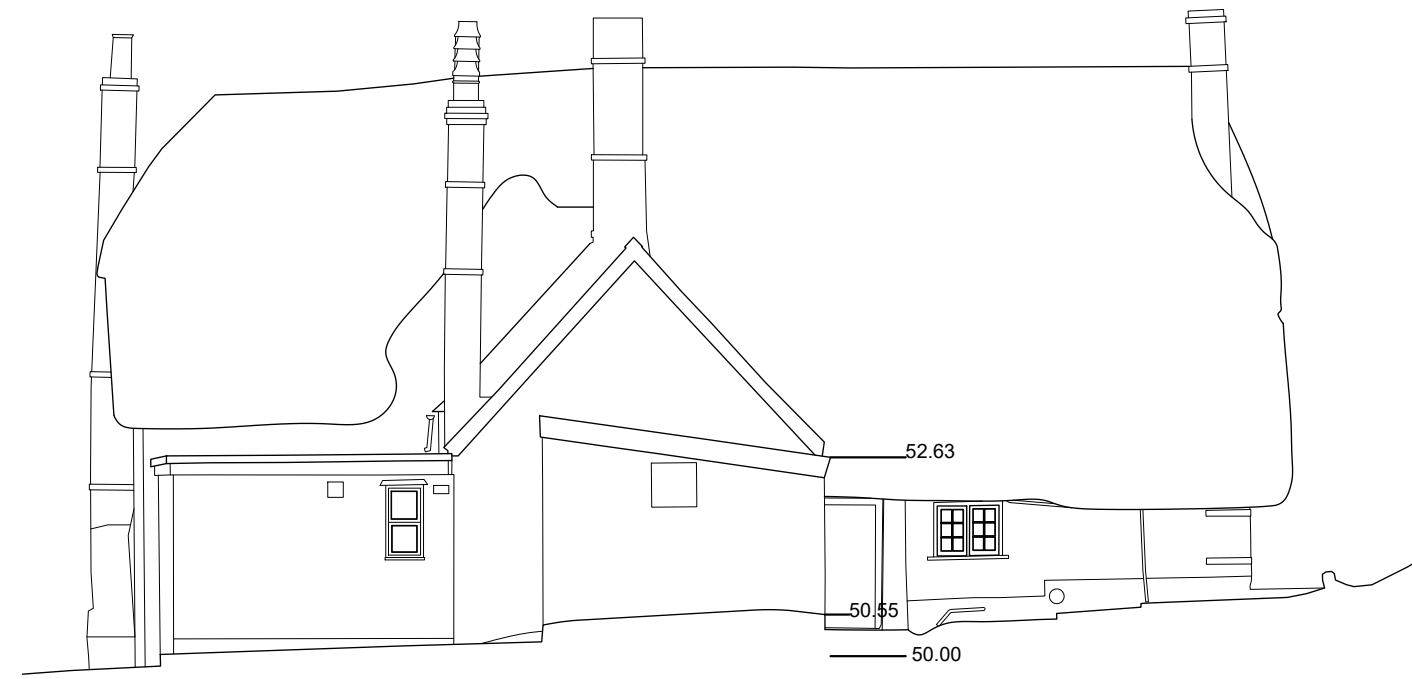

NORTH ELEVATION



EAST ELEVATION



SOUTH ELEVATION



FIRST FLOOR PLAN

GROUND FLOOR PLAN

PROJECT

The Ivy P.H., Heddington

ALL FIGURED DIMENSIONS ARE TO BE TAKEN IN PREFERENCE TO SCALED DIMENSIONS AND ANY INACCURACIES ARE TO BE REPORTED TO THE ARCHITECT. DIMENSIONS TO BE CHECKED ON SITE BEFORE ANY WORK IS PUT IN HAND OR PREFABRICATED. COPYRIGHT OF THIS DRAWING IS RETAINED BY THE ARCHITECT AND IT MUST NOT BE REPRODUCED WITHOUT THEIR WRITTEN CONSENT.

REVISION	DATE	AMENDMENTS
----------	------	------------

SCALE BAR - 1:50

Extg. plans/elevations

1:50/1:100 @ A1

MATHEWSON WATERS ARCHITECTS

The Old Surgery
 Crowle Road · Lambourn
 Berkshire · RG17 8NR
 enquiries@mw-architects.co.uk
 01488 73131
 www.mw-architects.co.uk

Winchester Studio:
 07540 726562
 Chartered Practitioners

Devizes Studio:
 01267 72594

© MATHEWSON WATERS ARCHITECTS LLP
25062-104