

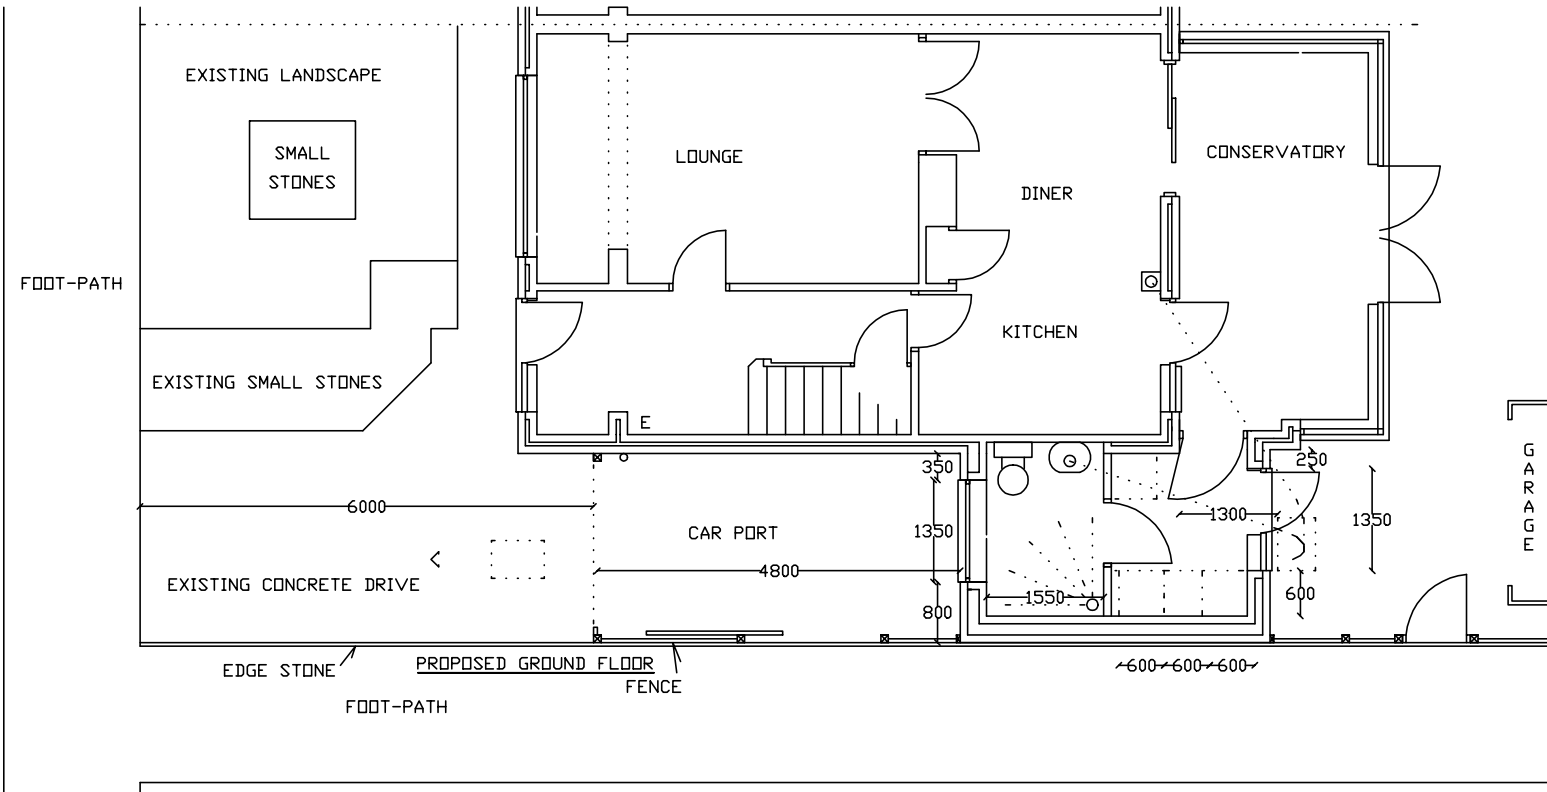


0 1 2 3 4 5 6 7 8 9 10 12 14 16 18 20
SCALE 1:100
METRES
FEET

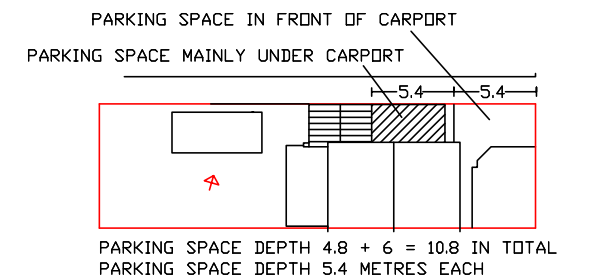

0 1 2 3 4 5 6 7 8 9 10 12 14 16 18 20
SCALE 1:500
METRES
FEET

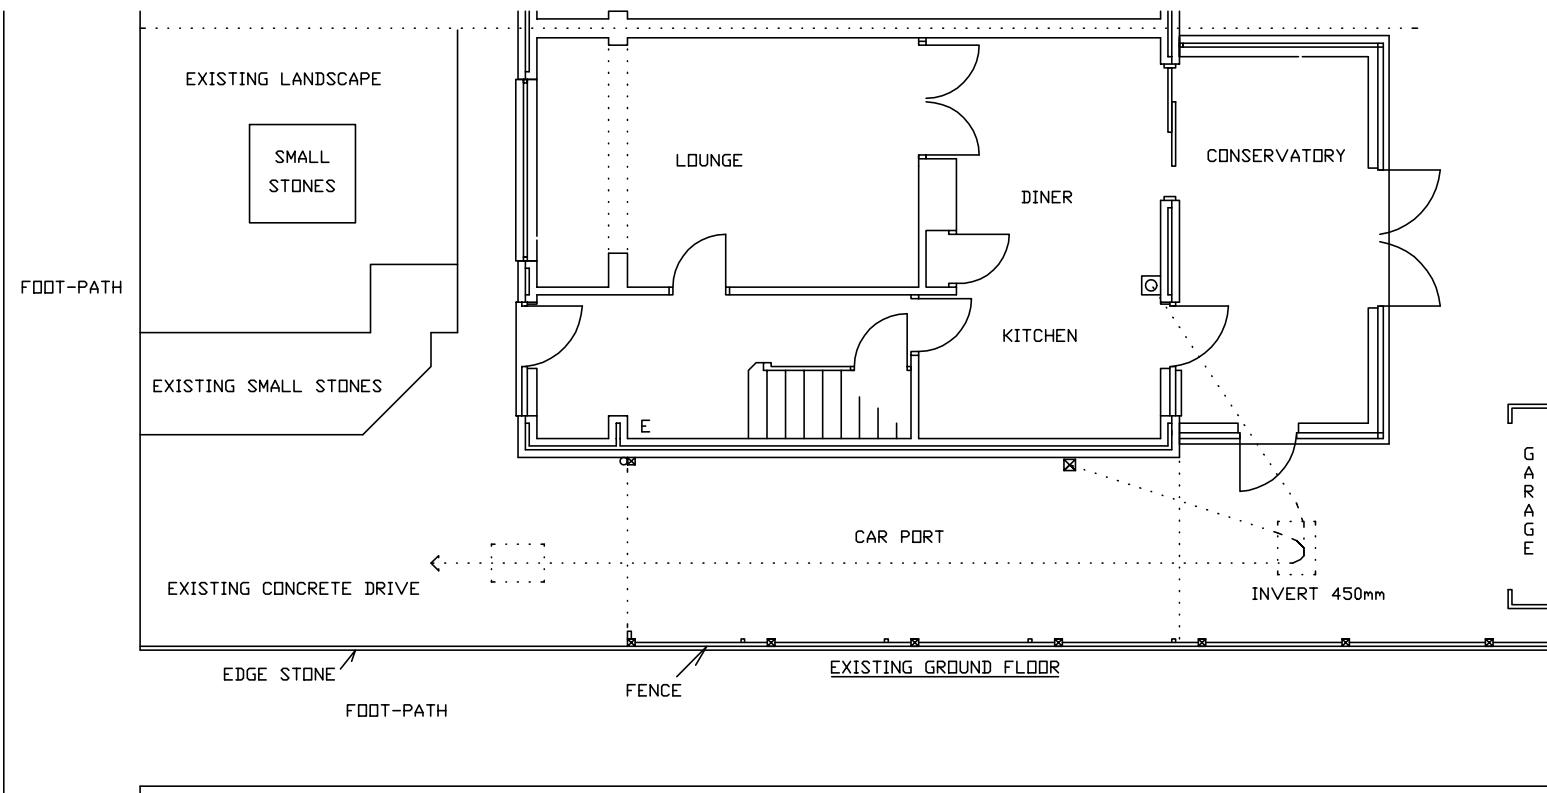

NORTH SEE RED ARROW
BLOCK PLAN - SCALE 1:500
SCALE BAR 25 METRES
0 2 4 6 8 10 12 14 16 18 20 25

Lawrence.Wills@outlook.com	TELEPHONE:
18 LAPWING CLOSE SWINDON SN3 5EB	07979 762 587
PROPOSED SINGLE STOREY EXTENSION + CARPORT	
FOR MR PINNAGAR	
SITE 18 TENNYSON ROAD WOOTTON BASSETT	
DWG 2	
DATED 21 05 2026	A3
SCALES 1:50 1:100 UNLESS OTHERWISE SPEC	