



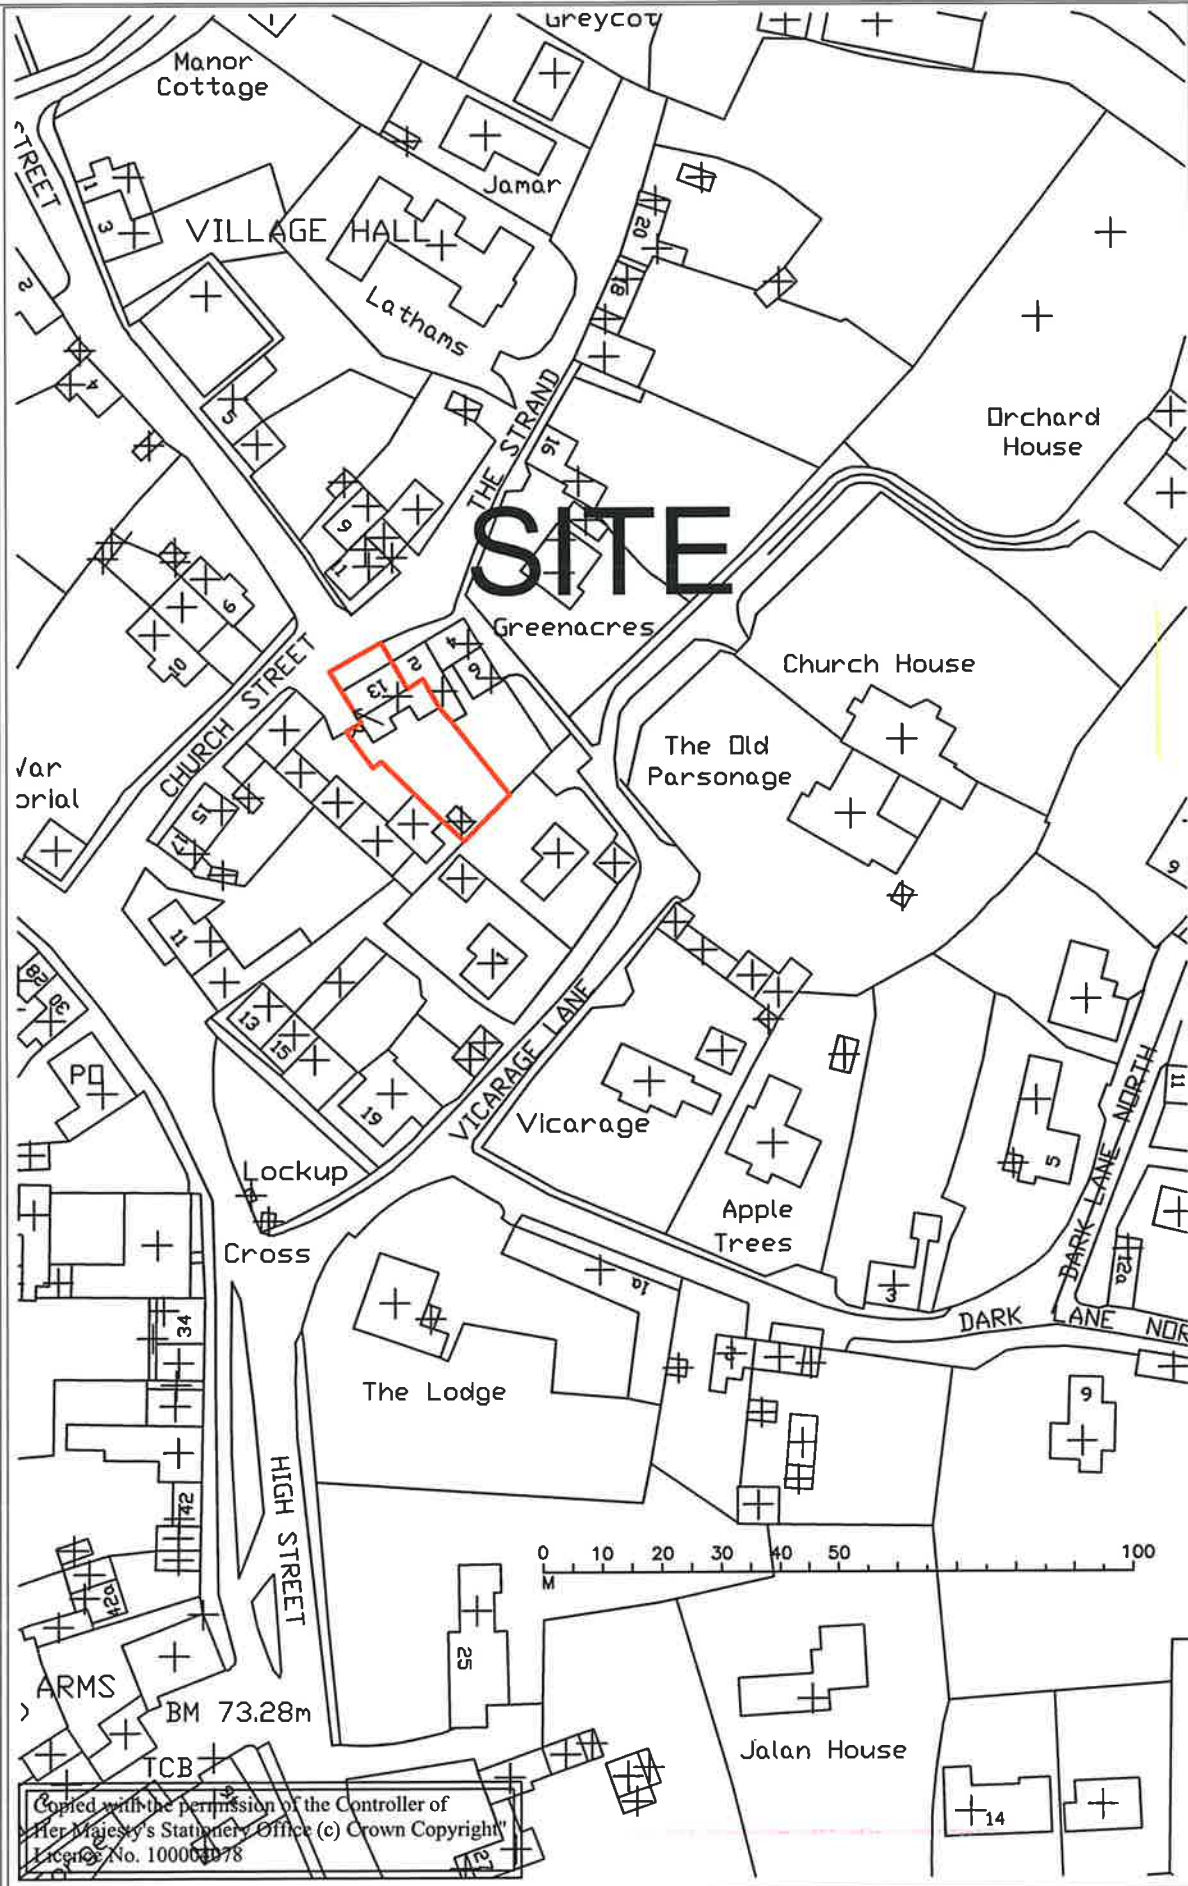

LOCATION PLAN
1:1250

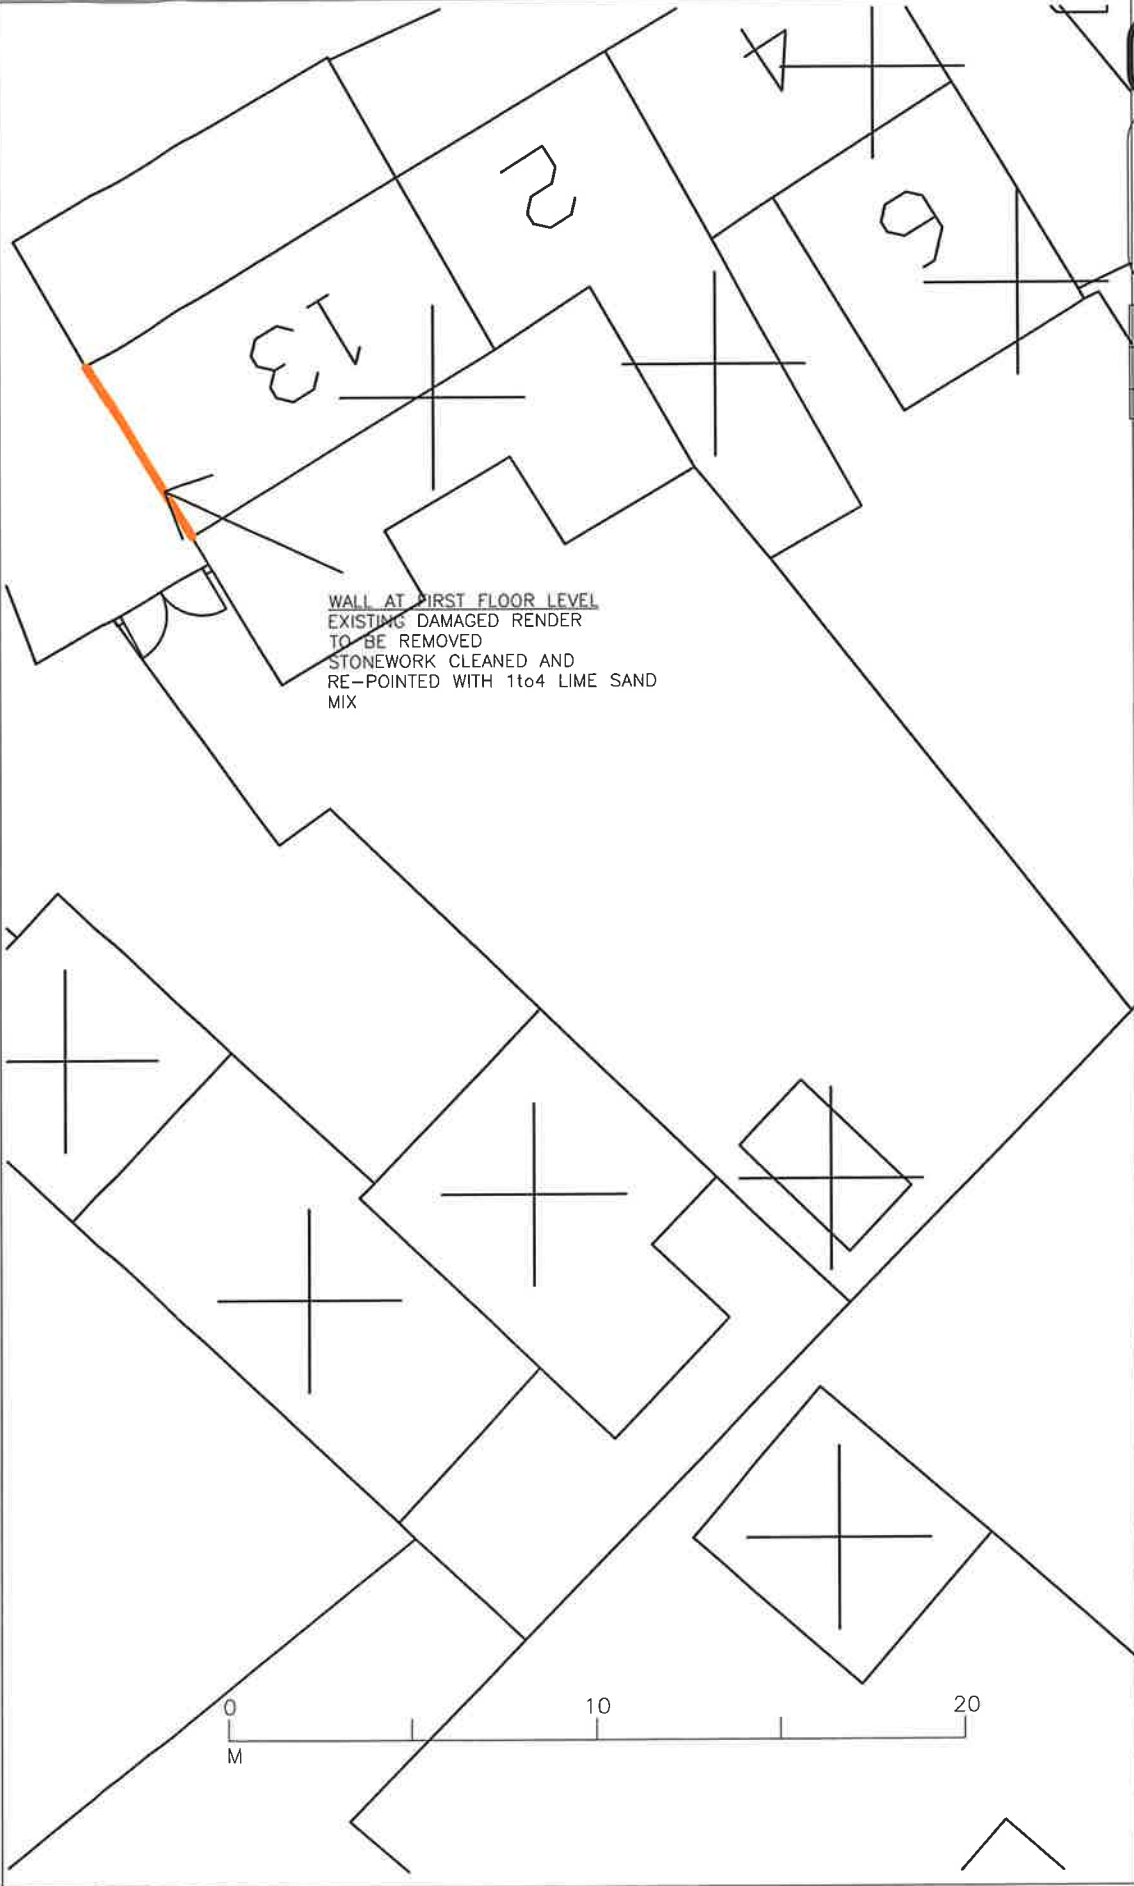

BLOCK PLAN
1:200

CHARTERED ARCHITECTS

© All rights reserved

This is a CAD drawing and should not be altered manually. Do not scale from this drawing, work to figured dimensions. Any discrepancies should be reported immediately.

This drawing is to be read in conjunction with all other relevant documentation.

All dimensions to be checked on site.

Revisions

Iss.	Description	Date
-	-	-

HODGES ASSOCIATES

CHARTERED ARCHITECTS

The Studio

13 Dark Lane North

Steeple Ashlon

Trowbridge, Wiltshire

BA14 6EY

Tel: +44 (0)1380 871072

Fax: +44 (0)1380 871759

Email: office@hodgesassociates.co.uk

Website: www.hodgesassociates.co.uk

Client:

Mrs C Smith

Project:

PROPOSED REMOVAL OF RENDER AND REPOINTING
CHURCH STREET HOUSE
13 CHURCH STREET
STEEPLE ASHTON
TROWBRIDGE
BA14 6EW

Drawing Title

LOCATION AND BLOCK PLAN

Drawn by

BH

Checked by

rbh

Date

9th April 2026

Scale

1:1250 and 1:200 at A4

Drg. No.

2601-01

Rev.

Paper Size

A3