AB
MAY 26

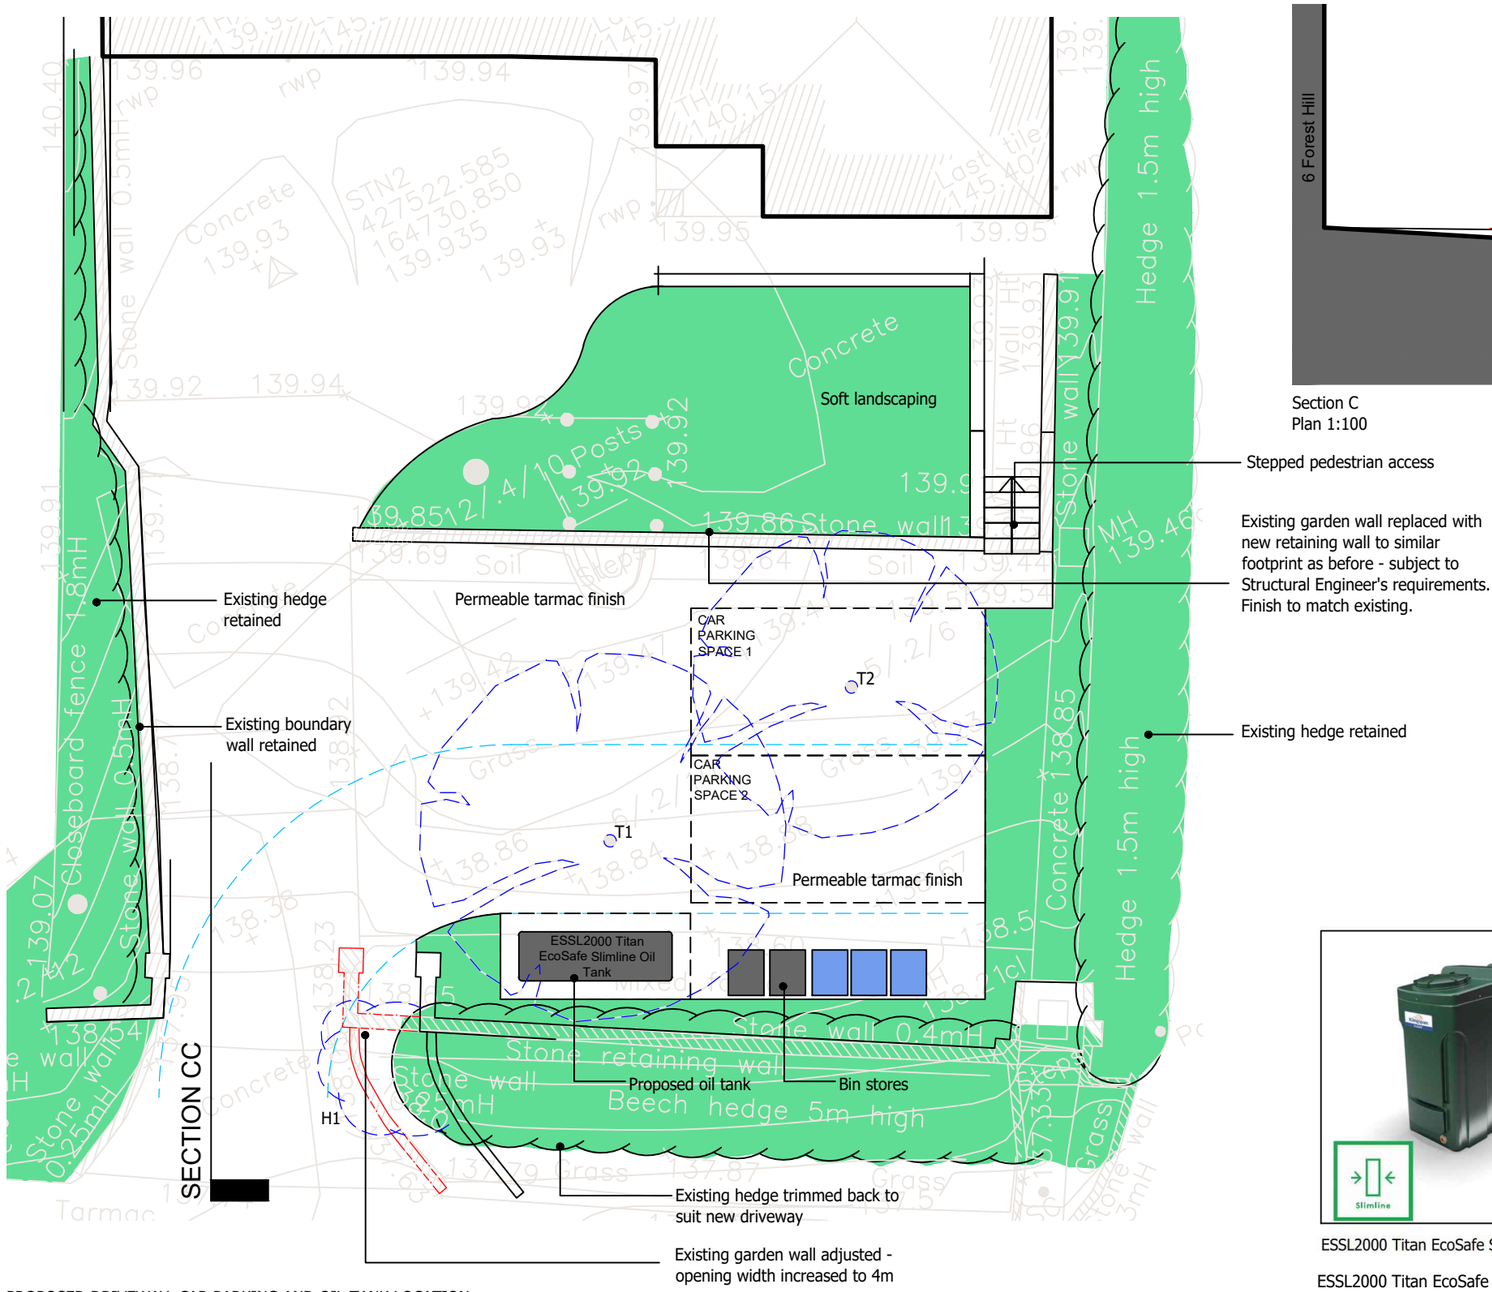

PROPOSED DRIVEWAY, CAR PARKING AND OIL TANK LOCATION
PLAN 1:100

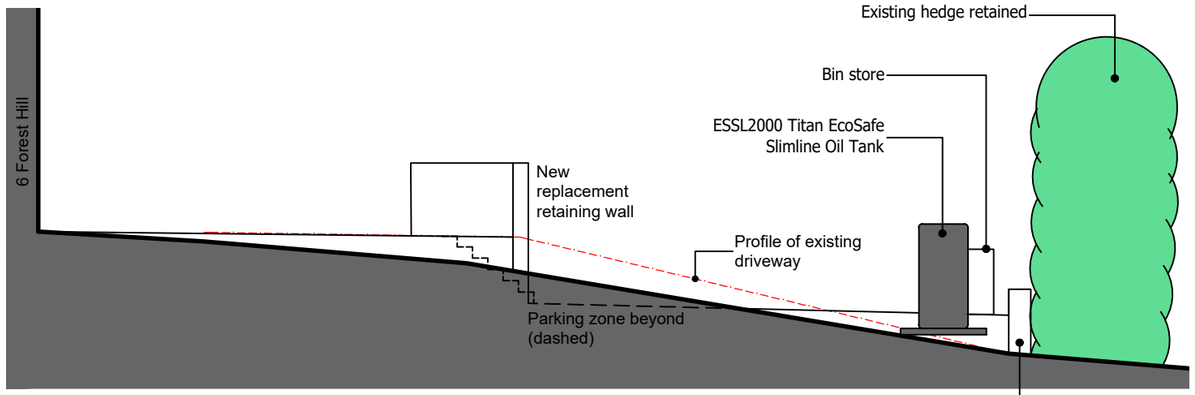

Section C
Plan 1:100

ESSL2000 Titan EcoSafe Slimline Oil Tank

ESSL2000 Titan EcoSafe Slimline Oil Tank

PROJECT
6 FOREST HILL, GREAT BEDWYN, SN8 3LP

REVISION	DATE	AMENDMENTS
A	MAY 26	PLANNING APPLICATION

SCALE BAR - 1:100 (0, 1, 2, 3, 4, 5m)

PLANNING ISSUE
PROPOSED DRIVEWAY & OIL TANK LOCATION
1:100 @ A3

MATHEWSON WATERS ARCHITECTS
The Old Surgery
Crowle Road . Lambourn
Berkshire . RG17 8NR
enquiries@mw-architects.co.uk
www.mw-architects.co.uk
01488 73131
Whitchurch Studio: 07540 778562
Devizes Studio: 01380 721984
RIBA Chartered Practice

22080 PL122 A

North

© MATHEWSON WATERS ARCHITECTS LLP

ALL FIGURED DIMENSIONS ARE TO BE TAKEN IN PREFERENCE TO SCALED DIMENSIONS AND ANY INACCURACIES ARE TO BE REPORTED TO THE ARCHITECT. DIMENSIONS TO BE CHECKED ON SITE BEFORE ANY WORK IS PUT IN HAND OR PREFABRICATED. COPYRIGHT OF THIS DRAWING IS RETAINED BY THE ARCHITECT AND IT MUST NOT BE REPRODUCED WITHOUT THEIR WRITTEN CONSENT.