





Ordnance Survey (c) Crown Copyright 2025. All rights reserved. Licence number 100022432

SITE LOCATION PLAN
Scale: 1:1250

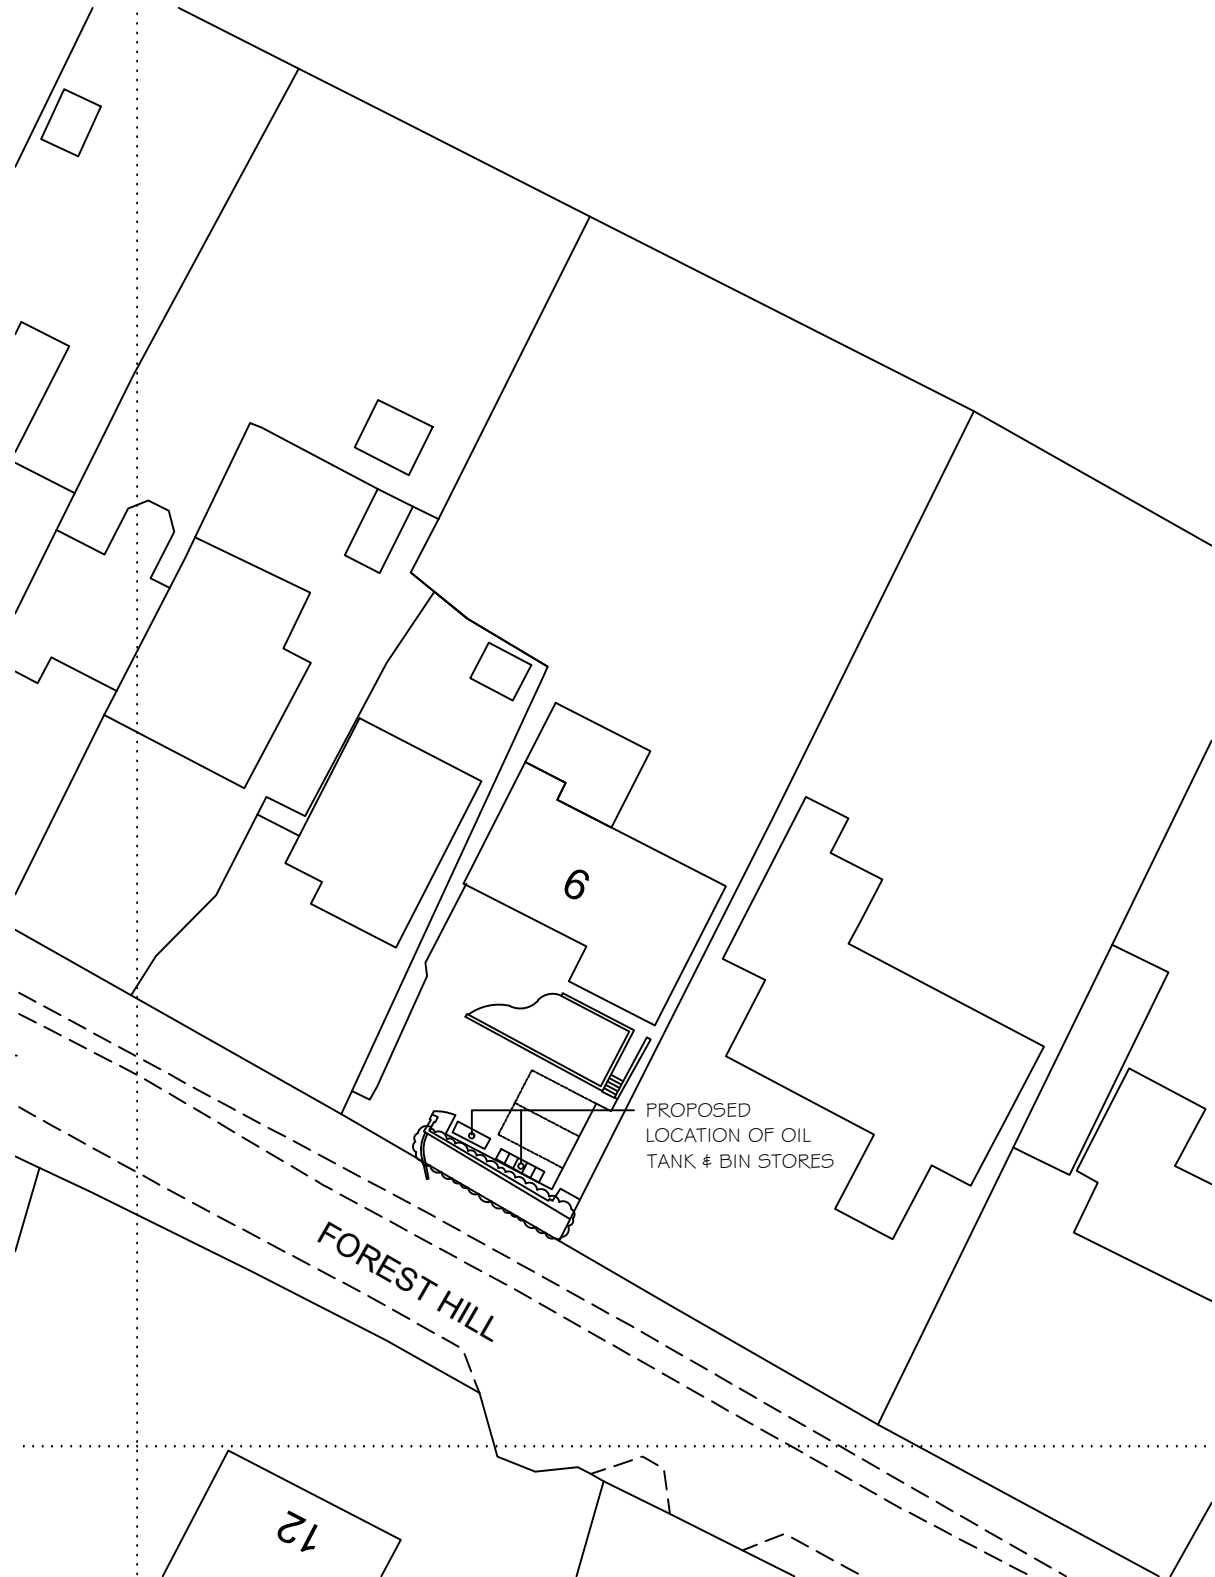

BLOCK PLAN
Scale: 1:500

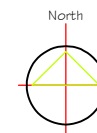

PROJECT

6 FOREST HILL, GREAT BEDWYN, SN8 3LP

REVISION DATE AMENDMENTS
A MAY 26 PLANNING APPLICATION



ALL FIGURED DIMENSIONS ARE TO BE TAKEN IN PREFERENCE TO SCALED DIMENSIONS AND ANY INACCURACIES ARE TO BE REPORTED TO THE ARCHITECT. DIMENSIONS TO BE CHECKED ON SITE BEFORE ANY WORK IS PUT IN HAND OR PREFABRICATED. COPYRIGHT OF THIS DRAWING IS RETAINED BY THE ARCHITECT AND IT MUST NOT BE REPRODUCED WITHOUT THEIR WRITTEN CONSENT.

SITE LOCATION AND BLOCK PLAN 1:500 & 1:1250 @ A3
MATHEWSON WATERS ARCHITECTS
RIBA A #
The Old Surgery
Crowle Road . Lambourn
Berkshire . RG17 8NR
enquiries@mw-architects.co.uk
01488 73131
www.mw-architects.co.uk
© MATHEWSON WATERS ARCHITECTS LLP
22080 PL120A